



Ground Floor - as existing

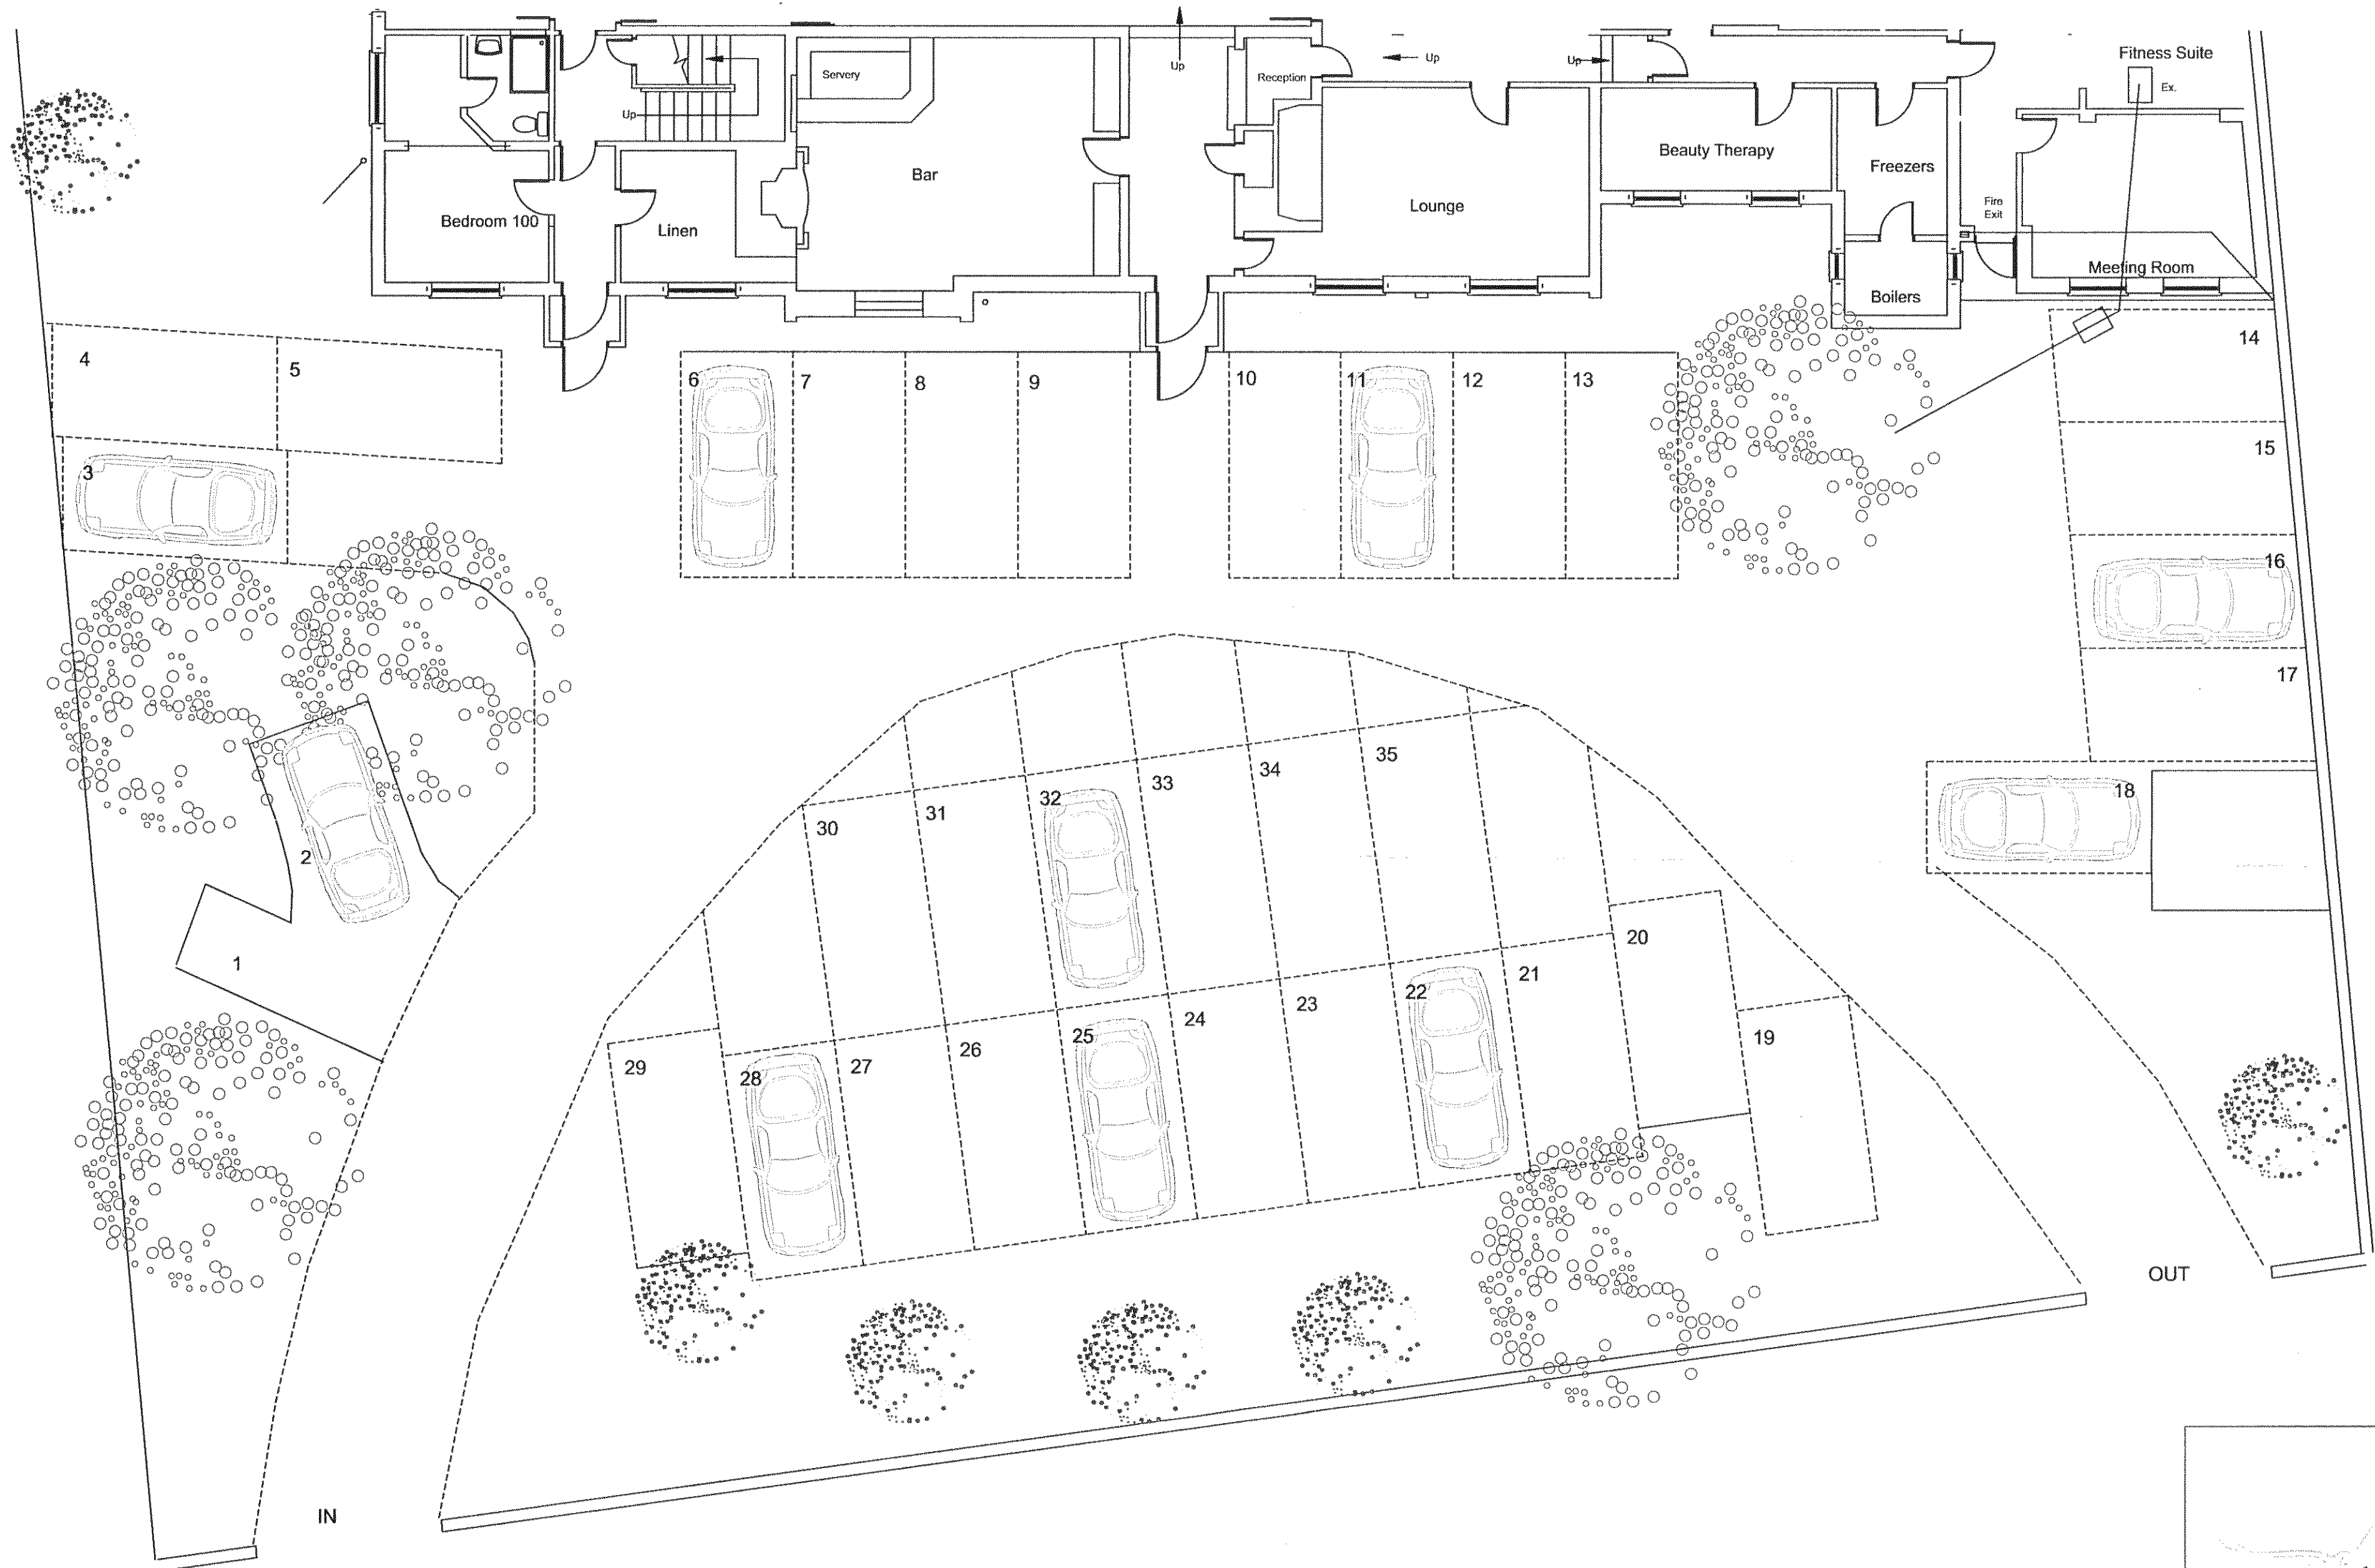

ANGMERING MANOR, ANGMERING

PROPOSED CAR PARK LAYOUT

Date Dec. 2013
 Scale 1:100
 Drg. No. 1001/13

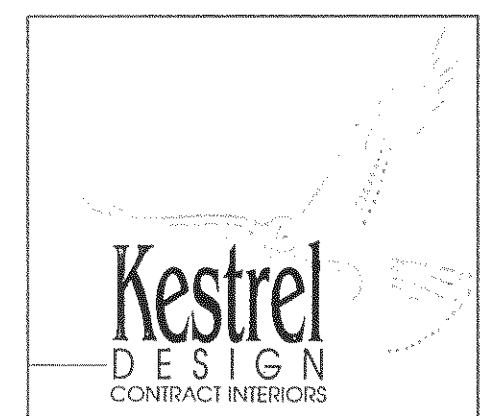

32 LOXWOOD AVENUE, WORTHING, WEST SUSSEX, BN14 7RA
 Tel. 01903 212680 Fax 01903 239001