


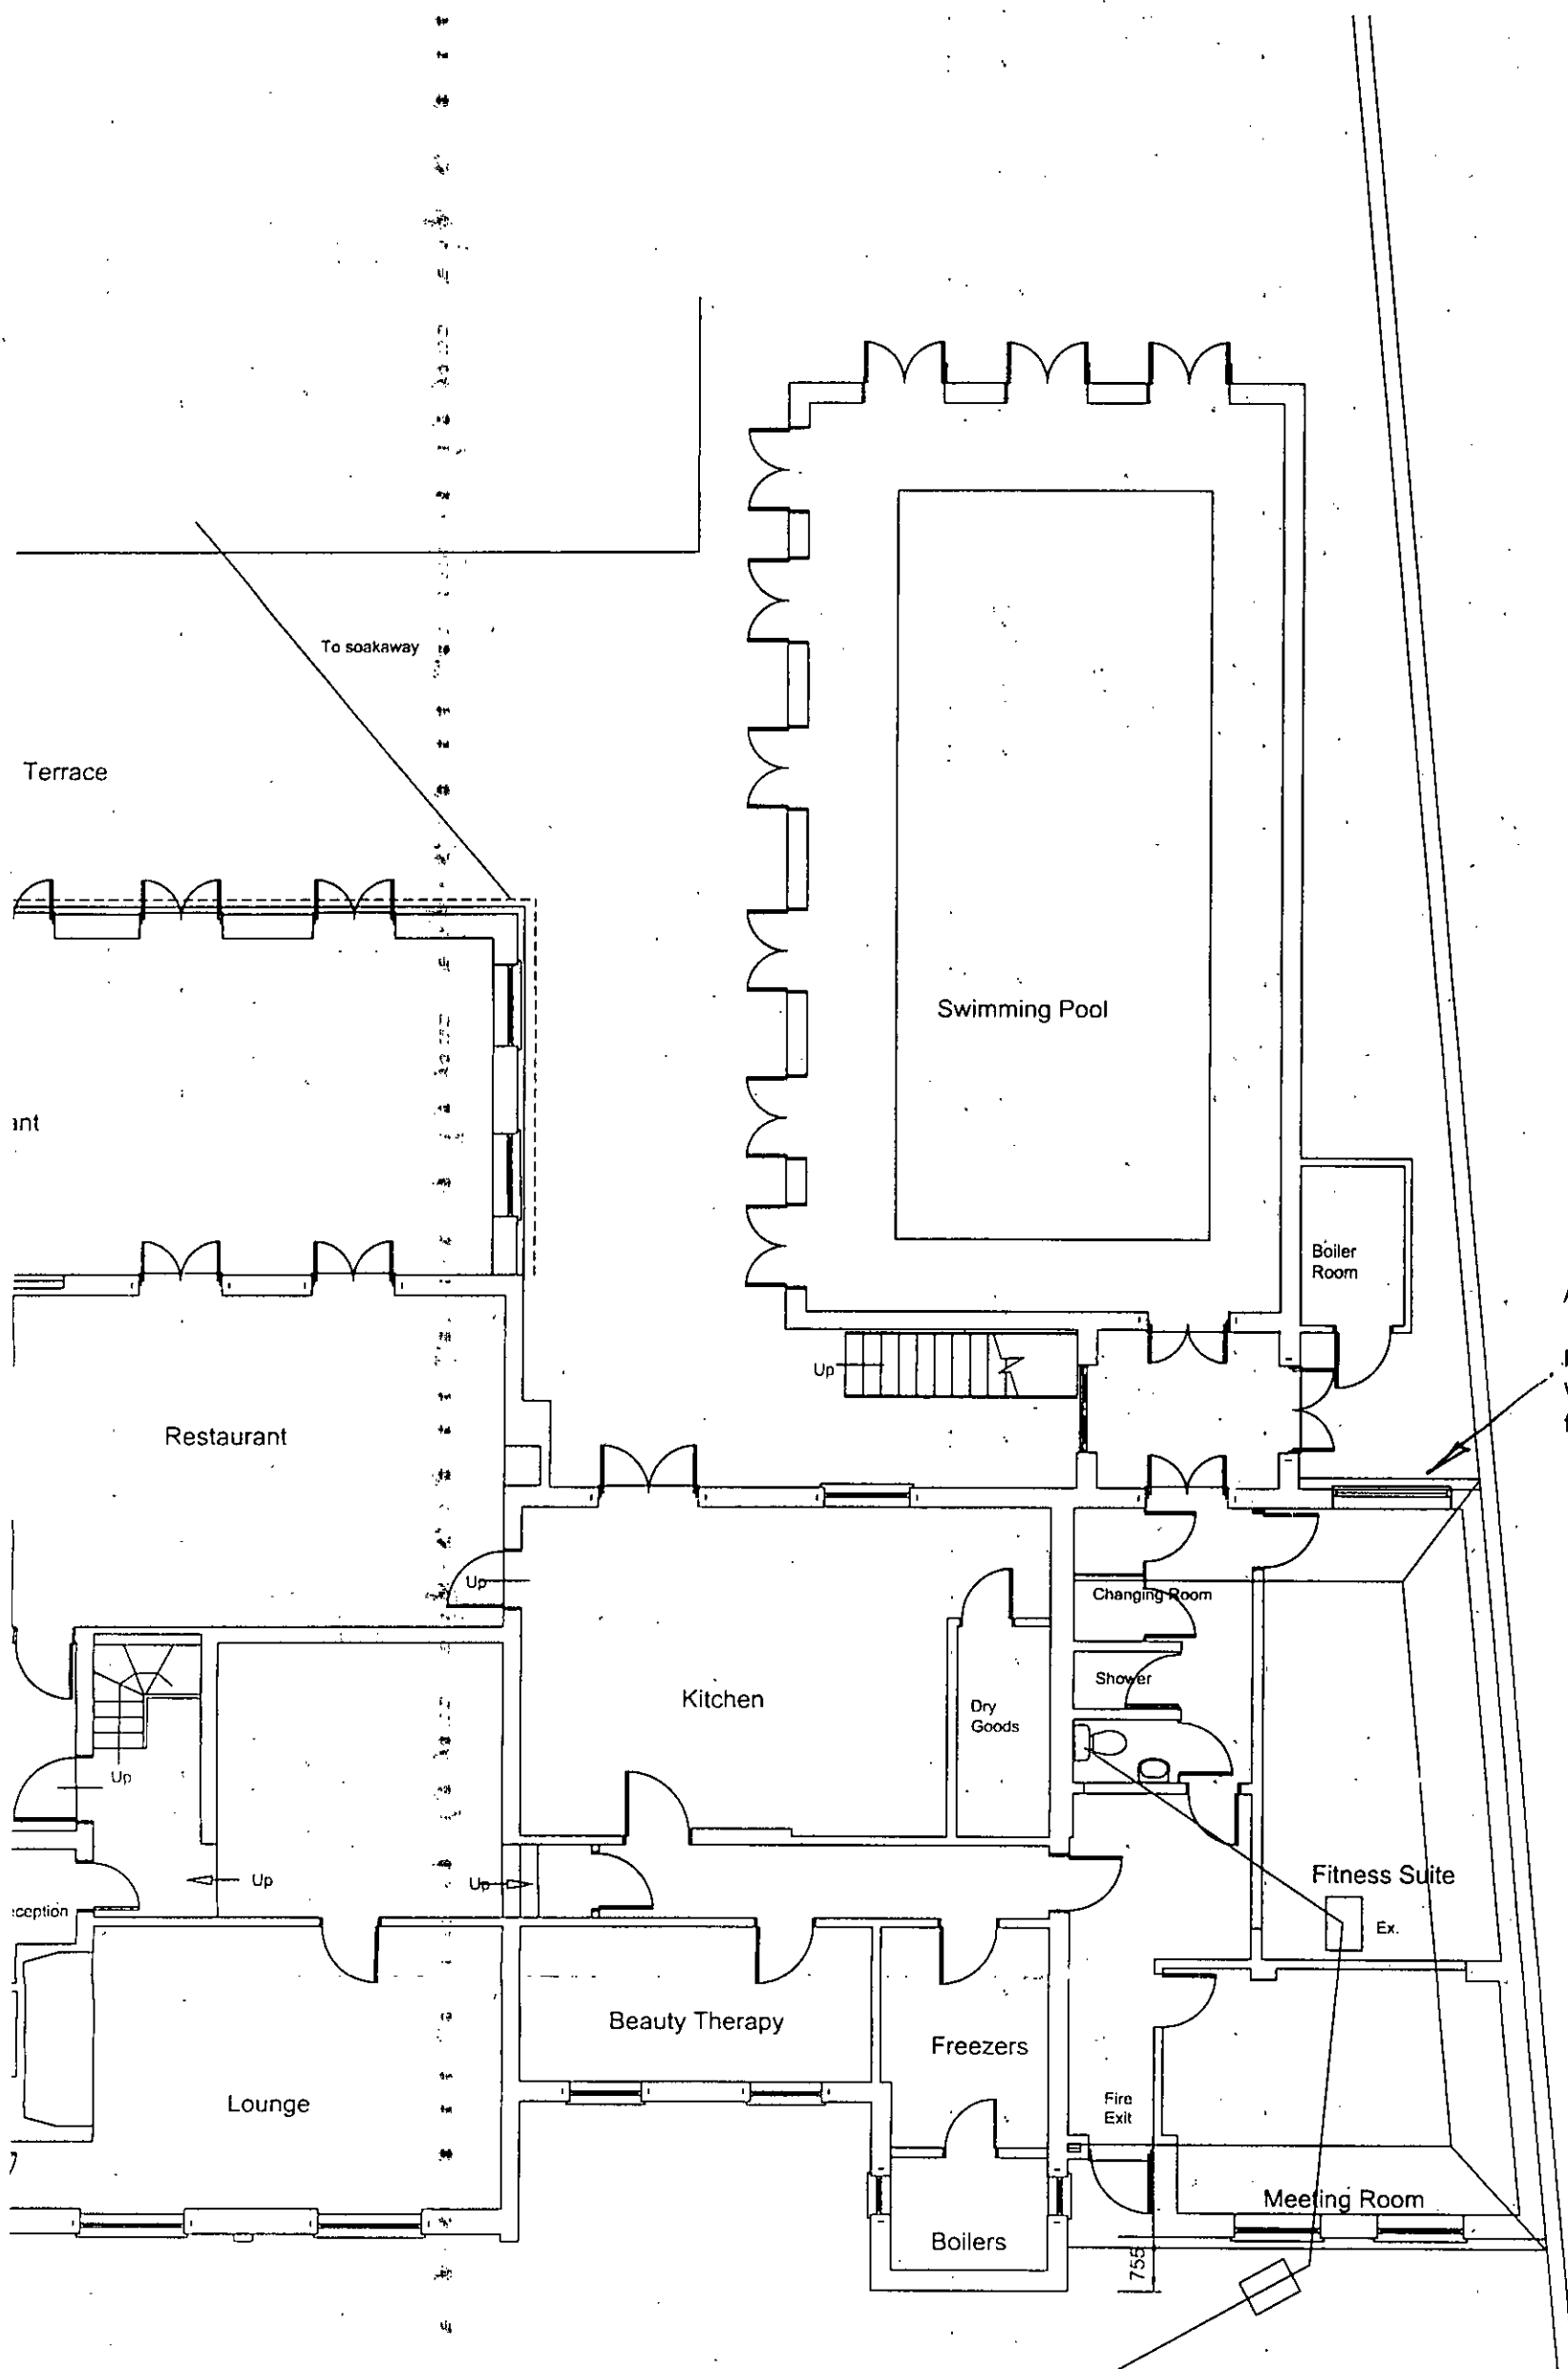

Angmering Manor

Fitness Suite
Window shown, inadvertently omitted
from previous plan.