




32 LOXWOOD AVENUE, WORTHING, WEST SUSSEX. BN14 7RA
Tel. 01903 212680 Fax 01903 239001

Project
ANGMERING MANOR, HIGH STREET, ANGMERING

Title
GROUND FLOOR - AS EXISTING

Date	Scale	Drawing No.	Revision
Jan. 2013	1:100	995/13	

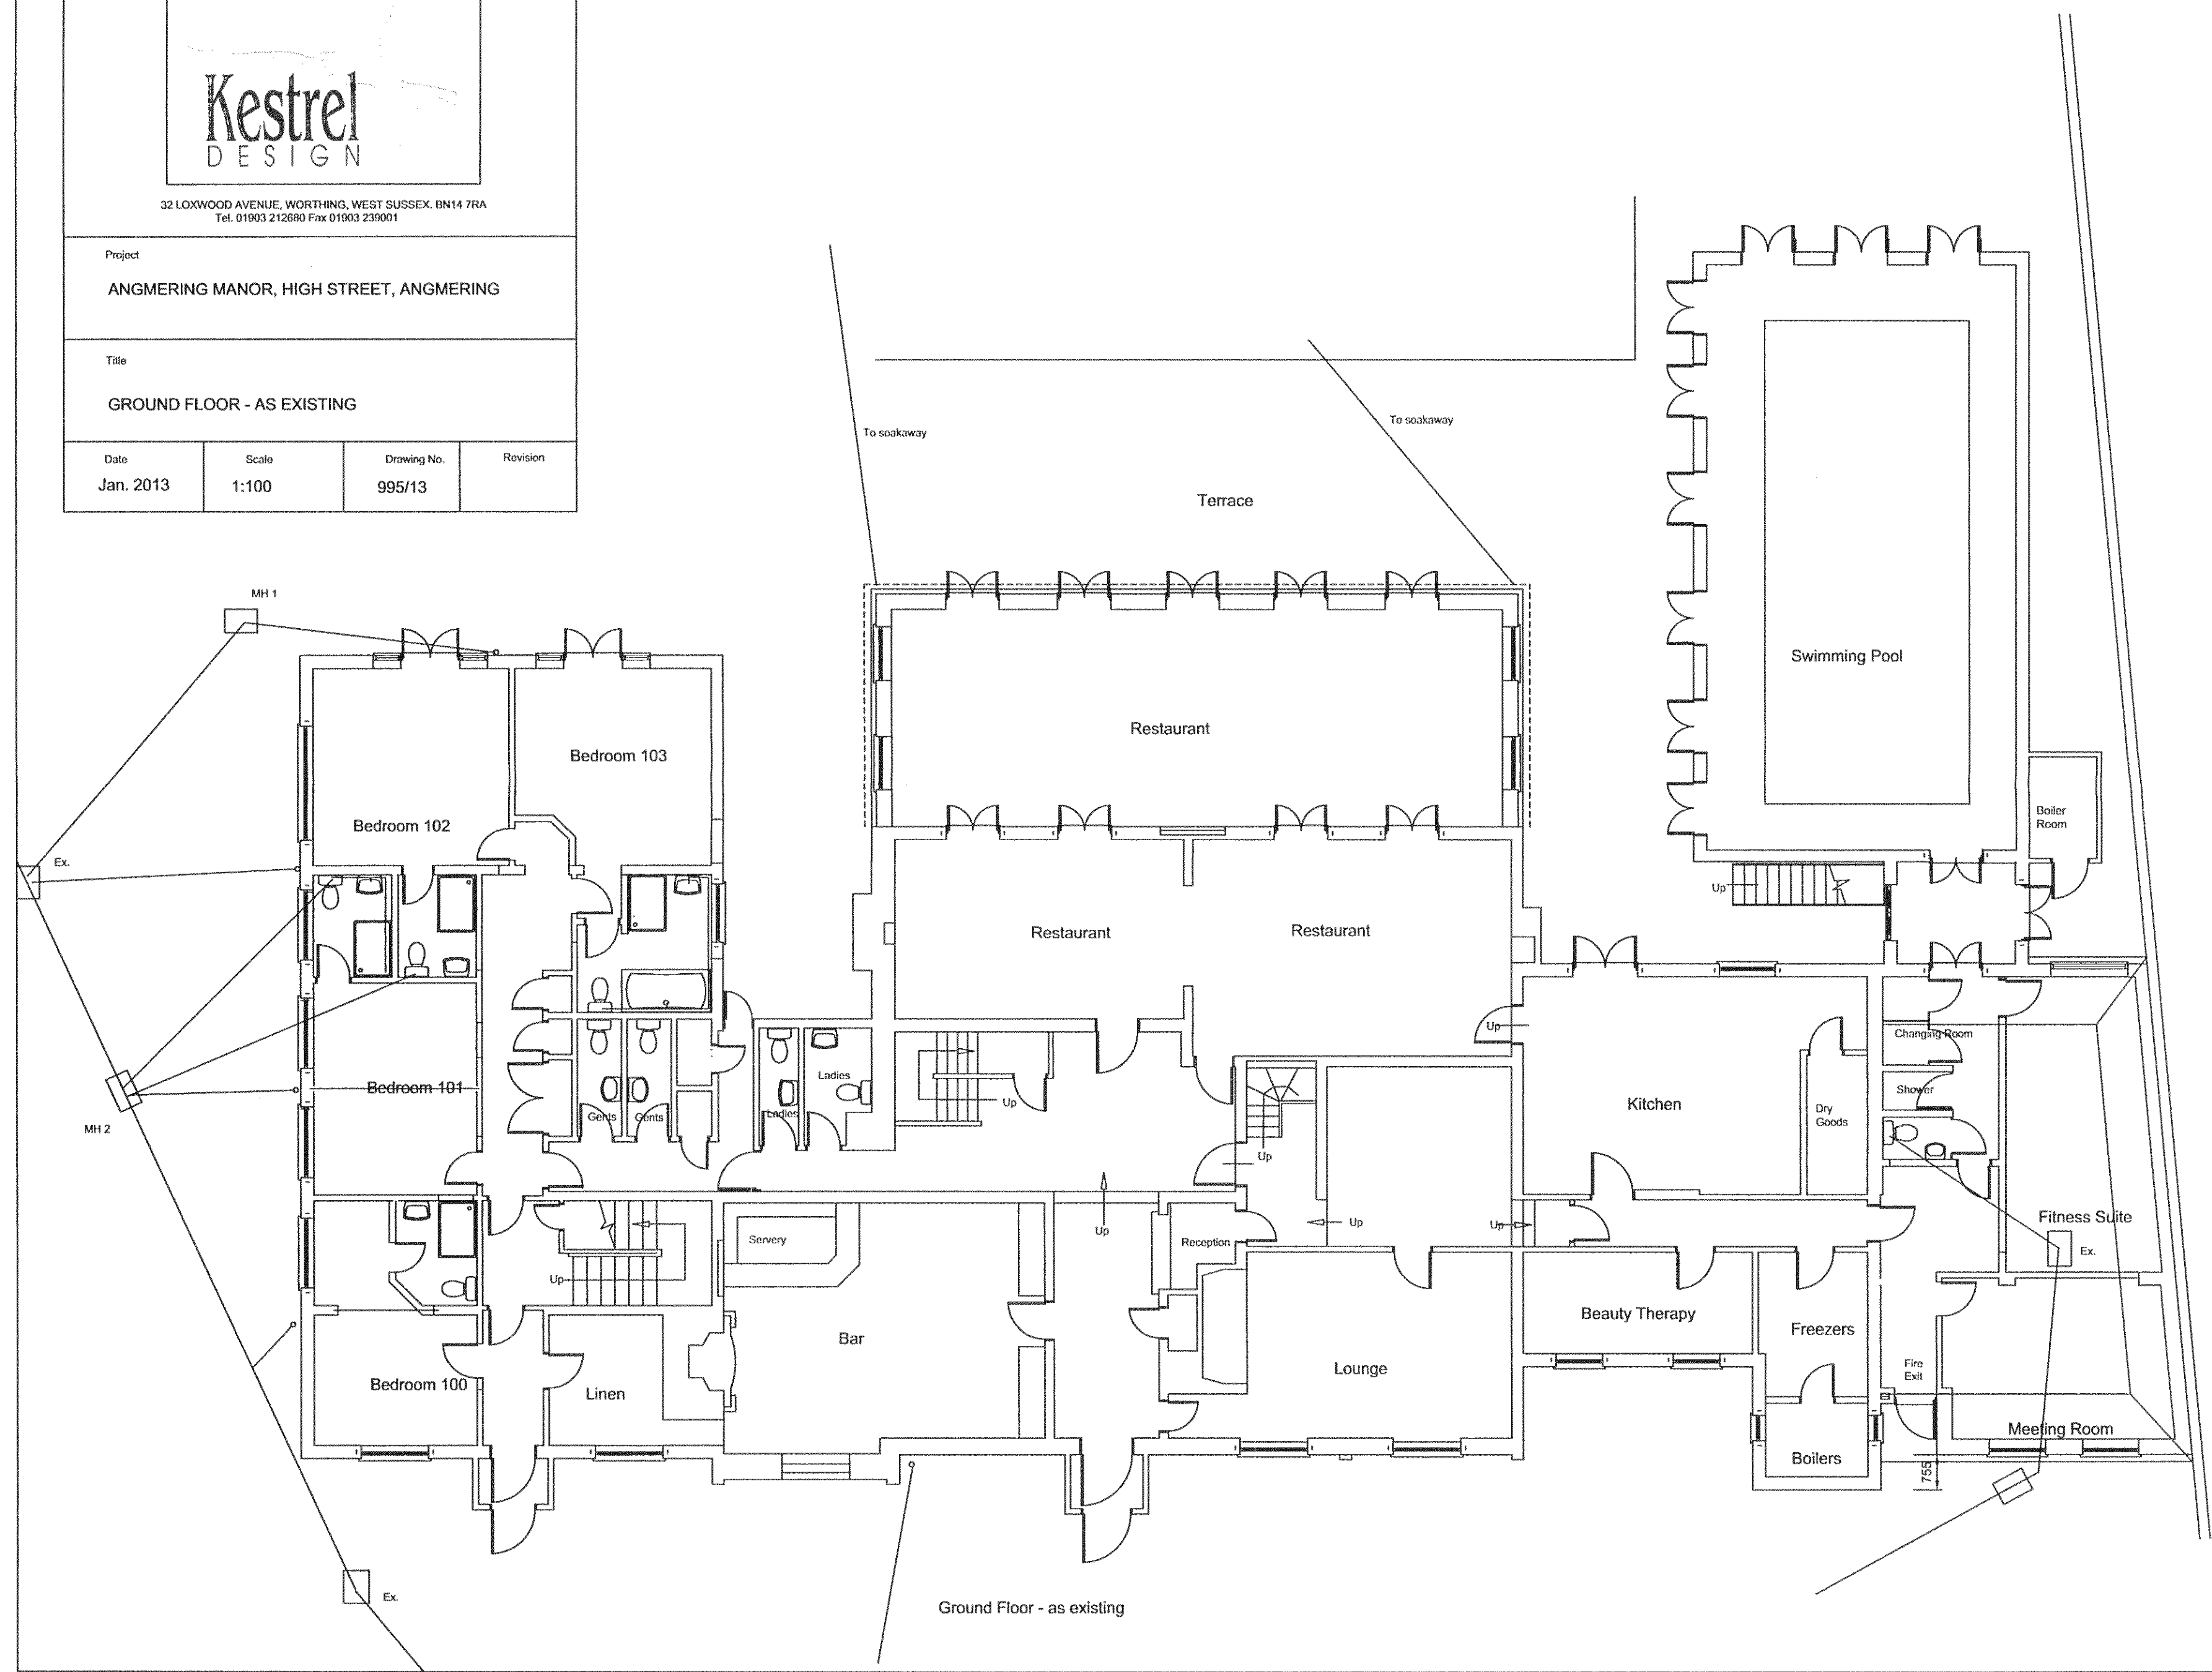

Ground Floor - as existing