


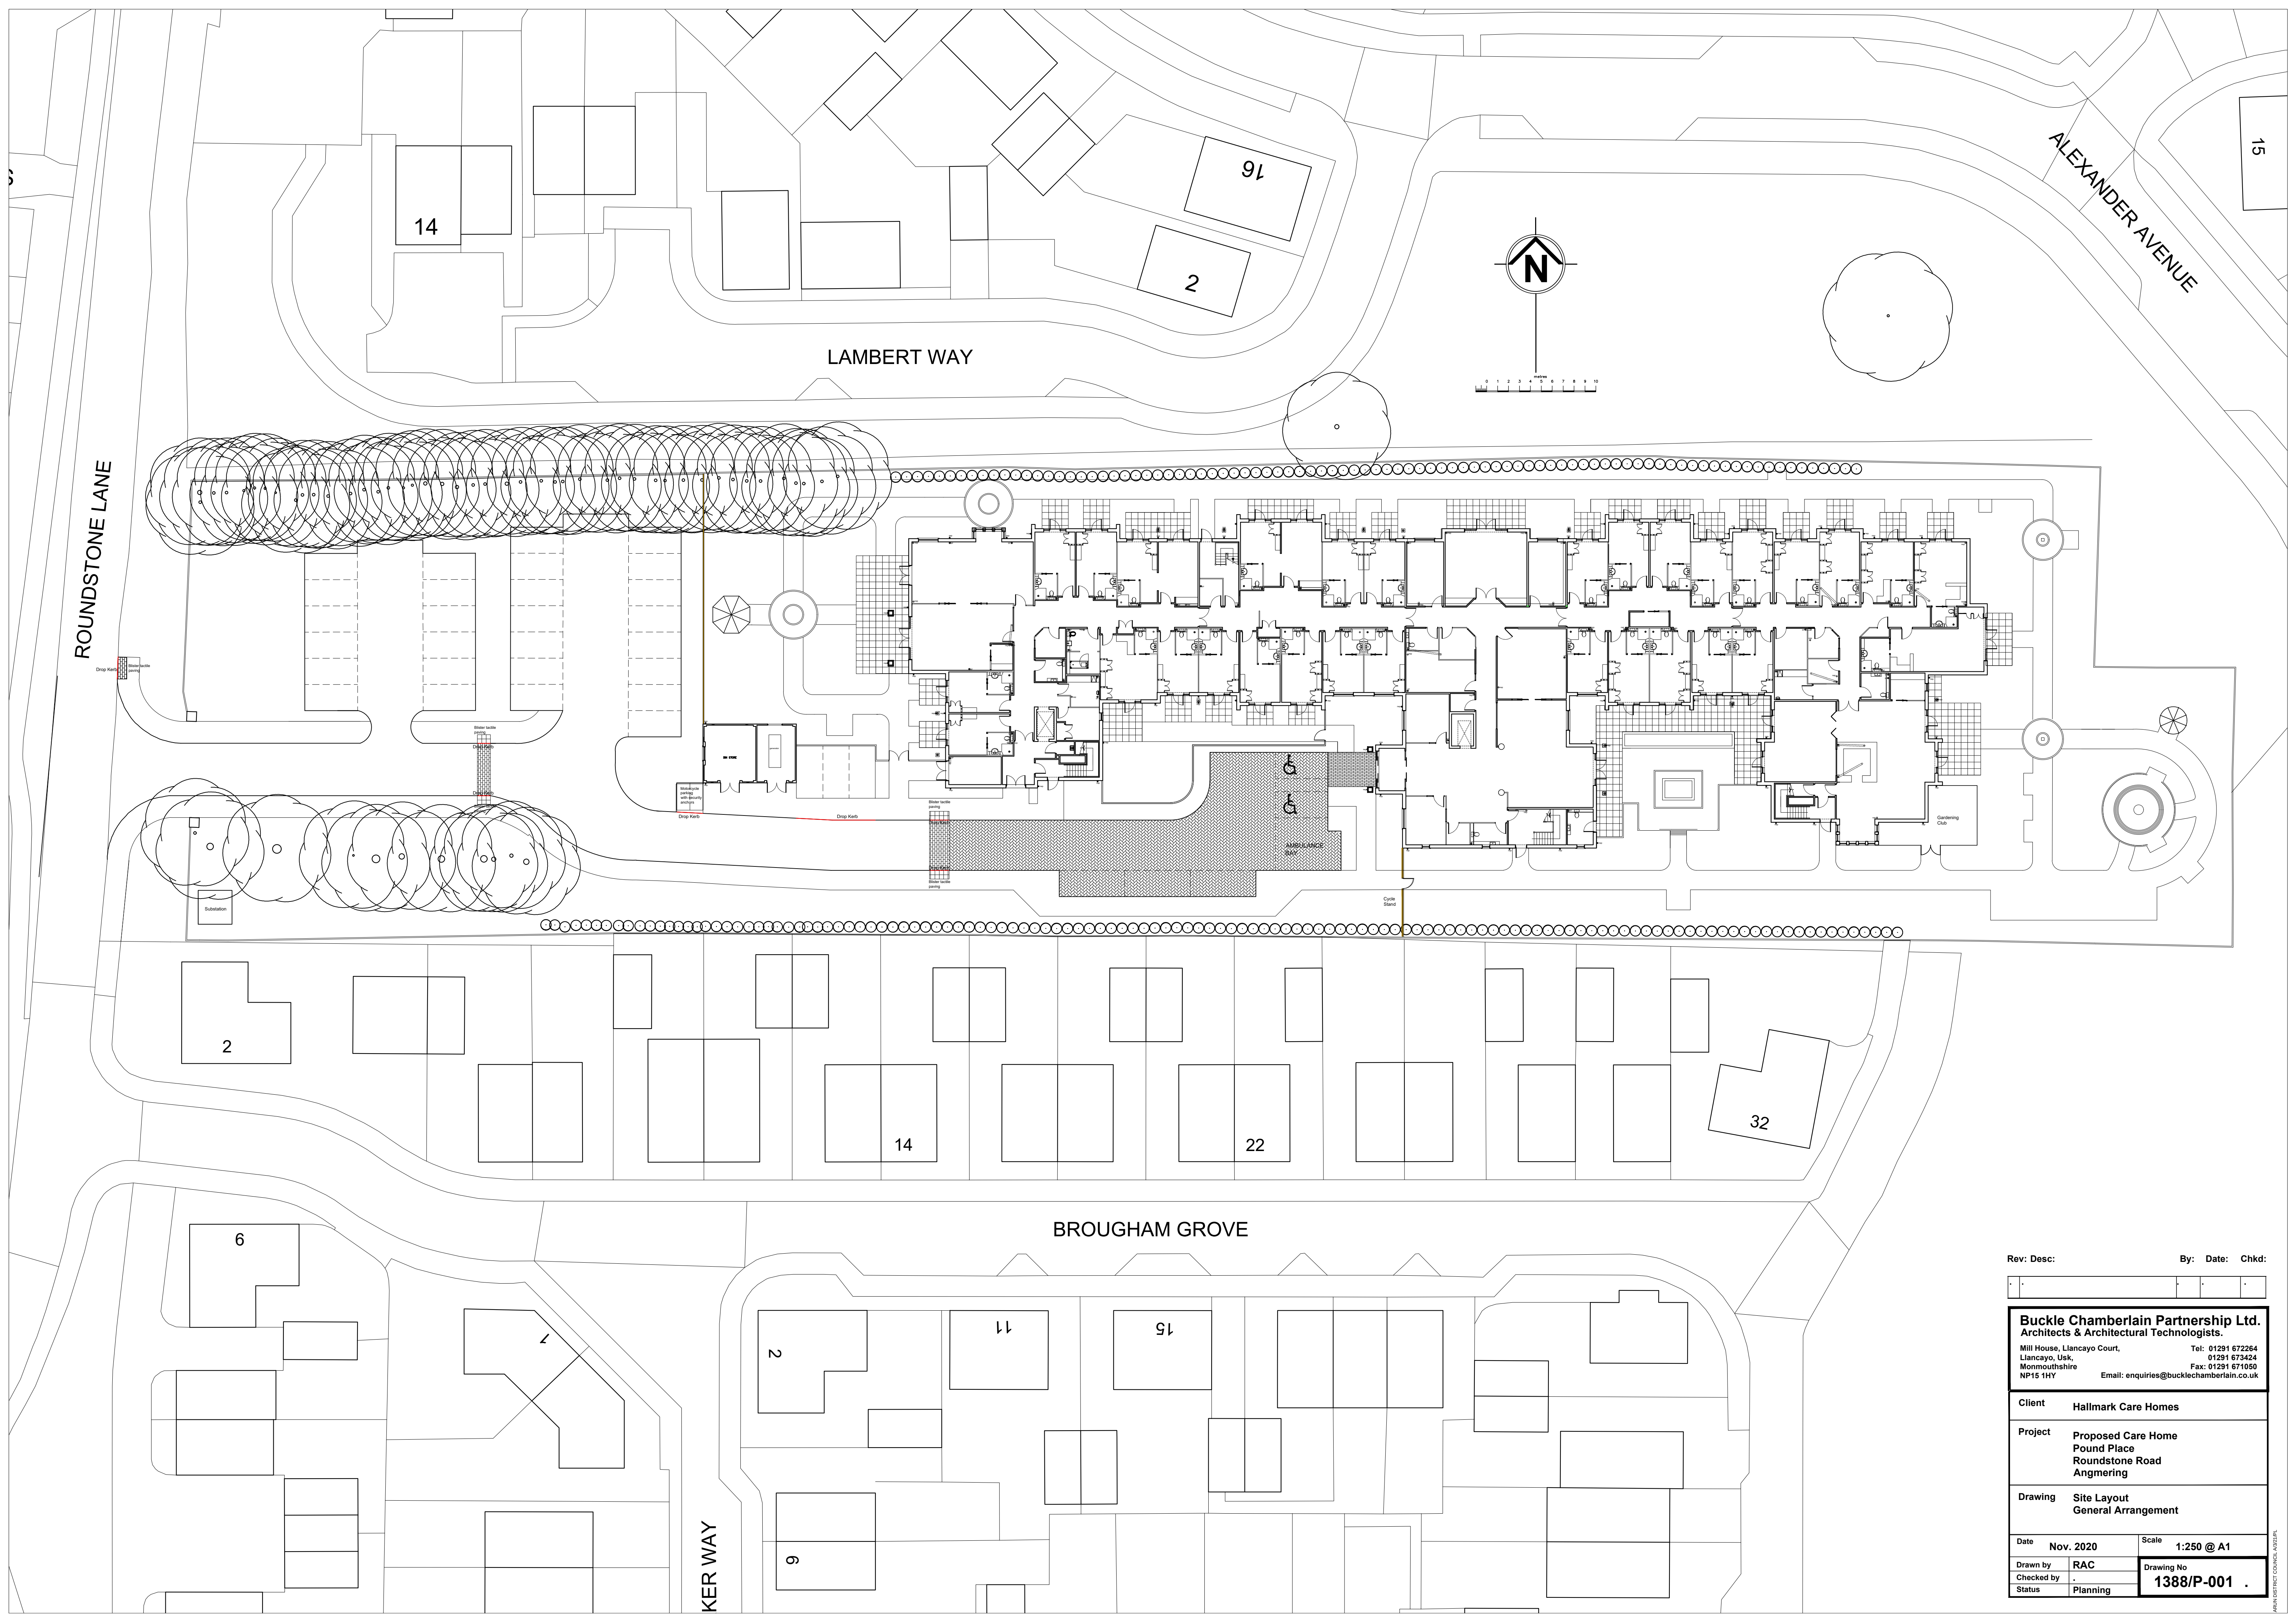

Rev: Desc: By: Date: Chkd:

--	--	--	--

Buckle Chamberlain Partnership Ltd.
Architects & Architectural Technologists.
Mill House, Llancoy Court, Llancoy, Usk, Monmouthshire NP15 1HY
Tel: 01291 672264
01291 673424
Fax: 01291 671050
Email: enquiries@bucklechamberlain.co.uk

Client Hallmark Care Homes

Project Proposed Care Home
Pound Place
Roundstone Road
Angmering

Drawing Site Layout
General Arrangement

Date Nov. 2020 Scale 1:250 @ A1

Drawn by	RAC	Drawing No
Checked by	.	1388/P-001
Status	Planning	