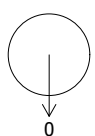
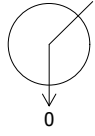
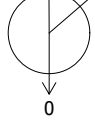
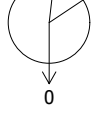
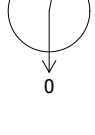
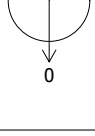
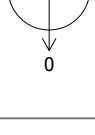
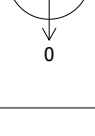
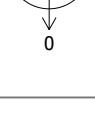
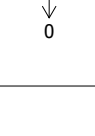
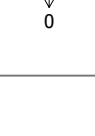
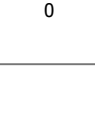
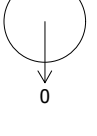
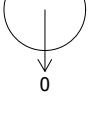
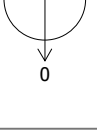
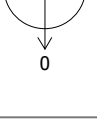
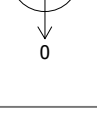
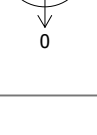
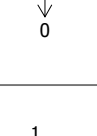
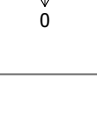
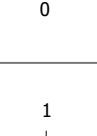
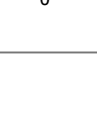
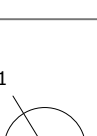
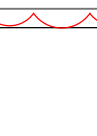
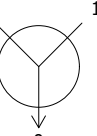
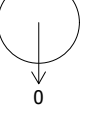
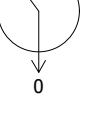
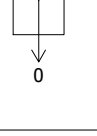
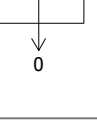
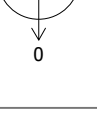
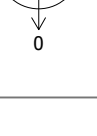
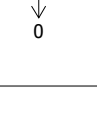
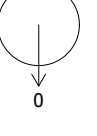
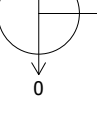












NETWORK SERVING OUTFALL 1 (SOAKAWAY REF CS1)								
Manhole Number	Cover Level	Connections	Pipe			Manhole Size	Types	
Coordinates	Depth To Soffit		Code	Inverts	Diams		Manhole	Cover
S1.01	15.165							
E. 507536.227	0.815					450	3A	B125
N. 104002.409			0	7.000	14.350	150		
S1.02	15.065		1	7.000	14.100	150		
E. 507533.406	0.885					450	3A	B125
N. 104005.229			0	7.001	14.030	150		
S1.03	15.065		1	8.000	14.000	150		
E. 507527.824	0.985		2	7.001	13.930	150		
N. 104005.204			0	7.002	13.930	150		
S1.04	15.065		1	10.000	13.770	150		
E. 507503.931	1.215		2	7.003	13.700	150		
N. 104005.229			0	7.004	13.700	150		
S1.05	15.119		1	7.004	13.510	150		
E. 507495.288	1.459					450	3A	B125
N. 104004.201			0	7.005	13.510	150		
S1.06	15.052		1	7.005	13.410	150		
E. 507487.387	1.492					450	3A	B125
N. 104001.677			0	7.006	13.410	150		
S1.07	14.960		1	11.000	14.170	150		
E. 507483.083	1.505		2	12.000	14.170	150		
N. 103996.684			3	7.006	13.305	150		
S1.08	14.925		1	7.007	13.080	225		
E. 507460.868	1.570					1200	2 (CP1)	D400
N. 103996.684			0	7.008	11.870	225		
S1.09	15.141							
E. 507529.656	0.741					450	3A	B125
N. 104003.071			0	8.000	14.350	150		
S1.10	15.148							
E. 507517.110	0.478					450	3A	B125
N. 104002.879			0	9.000	14.520	150		
S1.11	15.148		1	9.000	14.420	150		
E. 507513.571	0.648					450	3A	B125
N. 104002.879			0	9.001	14.350	150		
S1.12	15.164							
E. 507505.761	0.994					450	3A	B125
N. 104003.074			0	10.000	14.020	150		

Manhole Number	Cover Level	Connections	Pipe			Manhole Size	Types	
Coordinates	Depth To Soffit		Code	Inverts	Diams		Manhole	Cover
S1.13	15.090							
E. 507486.876	0.570					450	3A	B125
N. 103997.180			0	12.000	14.370	150		
S1.14	15.050							
E. 507533.437	0.900					450	3A	B125
N. 103985.561			0	1.000	14.000	150		
S1.15	15.050		1	1.000	13.900	150		
E. 507533.298	1.070					450	3A	B125
N. 103983.440			0	1.001	13.830	150		
S1.16	15.123		1	1.001	13.740	150		
E. 507529.687	1.303					450	3A	B125
N. 103982.161			0	1.002	13.670	150		
S1.17	15.082		1	2.001	13.400	150		
E. 507528.152	1.607		2	1.002	13.400	150		
N. 103979.131			0	1.003	13.325	150		
S1.18	14.949		1	1.003	13.225	150		
E. 507518.525	1.574		2	4.000	13.225	150		
N. 103979.131			3	3.001	13.225	150		
S1.19	14.787		1	1.004	13.125	150		
E. 507515.155	1.587					1200	2	D400
N. 103972.676			0	1.005	13.050	225		
S1.20	14.899		1	1.005	12.245	225		
E. 507490.533	2.504					1200	2	D400
N. 103972.676			0	1.006	12.170	225		
S1.21	14.640		1	1.007	11.970	225		
E. 507460.871	2.445					1200	2	D400
N. 103975.989			0	1.008	11.970	225		
S1.22	14.778		1	1.008	11.870	225		
E. 507460.871	2.683					1200	2 (CP1)	D400
N. 103988.138			0	1.009	11.870	225		
S1.23	15.120		1	2.000	13.950	150		
E. 507530.740	1.020					450	3A	B125
N. 103977.689			0	2.001	13.950	150		
S1.24	15.157							
E. 507518.525	1.507					450	3A	B125
N. 103983.224			0	4.000	13.500	150		
S1.25	15.148							
E. 507508.949	1.548					600 x 450	3B	B125
N. 103982.158			0	3.000	13.450	150		
S1.26	15.125		1	3.000	13.350	150		
E. 507514.532	1.625					450	3A	B125
N. 103981.856			0	3.001	13.350	150		

Manhole Number	Cover Level	Connections	Pipe			Manhole Size	Types	
Coordinates	Depth To Soffit		Code	Inverts	Diams		Manhole	Cover
S1.27	14.993		1	5.000	13.370	150		
E. 507489.252	1.543		2	6.000	13.370	150		
N. 103977.583			0	5.001	13.300	150		

NETWORK SERVING OUTFALL 2 (SOAKAWAY REF CS2)								
Manhole Number	Cover Level	Connections	Pipe			Manhole Size	Types	
Coordinates	Depth To Soffit		Code	Inverts	Diams		Manhole	Cover
S2.01	15.146							
E. 507548.903	0.546					450	3A	B125
N. 104002.916			0	1.000	14.450	150		
S2.02	15.064		1	1.000	14.300	150		
E. 507552.059	0.684					450	3A	B125
N. 104005.234			0	1.001	14.230	150		
S2.03	15.064		1	1.001	14.130	150		
E. 507559.778	1.434		2	2.000	14.300	150		
N. 104005.233			0	1.002	13.480	150		
S2.04	15.065		1	1.002	13.310	150		
E. 507574.920	1.555		2	3.000	14.300	150		
N. 104005.230			0	1.003	13.310	150		
S2.06	15.040		1	1.003	13.155	150		
E. 507589.074	1.685		2	5.000	14.000	150		
N. 104002.588			3	4.000	14.000	150		
S2.07	15.113							
E. 507557.338	0.563					450	3A	B125
N. 104004.434			0	2.000	14.400	150		
S2.08	15.132							
E. 507574.396	0.582					450	3A	B125
N. 104003.740			0	3.000	14.400	150		

NETWORK SERVING OUTFALL 3 (SOAKAWAY REF CS3)								
Manhole Number	Cover Level	Connections	Pipe			Manhole Size	Types	
Coordinates	Depth To Soffit		Code	Inverts	Diams		Manhole	Cover
S3.01	15.092							
E. 507546.360	0.592					450	3A	B125
N. 103970.709			0	1.000	14.350	150		
S3.02	14.970		1	2.001	13.990	150		
E. 507554.350	0.900		2	1.000	13.920	150		
N. 103970.709			0	1.001	13.920	150		

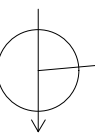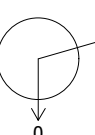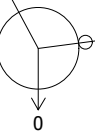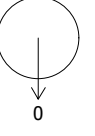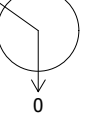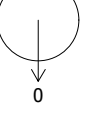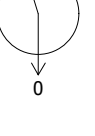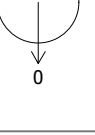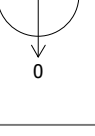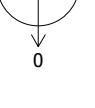Manhole Number	Cover Level	Connections	Pipe			Manhole Size	Types		
Coordinates	Depth To Soffit		Code	Inverts	Diams		Manhole	Cover	
S3.03	14.938		1 2	3.003 1.001	13.760 13.690	150 150	450	3A	B125
E. 507563.757	1.098								
N. 103970.709			0	1.002	13.690	150			
S3.04	14.961		1	1.002	13.510	150	450	3A	B125
E. 507583.139	1.321								
N. 103970.709			0	1.003	13.440	150			
S3.05	14.942		1 2	6.000 1.004	14.105 13.240	150 150	1200	2 (CP1)	B125
E. 507588.475	1.502								
N. 103976.202			0	1.005	13.165	225			
S3.06	15.093						450	3A	B125
E. 507552.766	0.643								
N. 103984.707			0	2.000	14.300	150			
S3.07	15.118		1	2.000	14.130	150	450	3A	B125
E. 507554.358	0.838								
N. 103983.576			0	2.001	14.130	150			
S3.08	15.142						450	3A	B125
E. 507566.877	0.592								
N. 103985.261			0	4.000	14.400	150			
S3.09	15.134		1	3.001	13.960	150	450	3A	B125
E. 507565.969	1.024								
N. 103980.966			0	3.002	13.960	150			
S3.10	15.194						450	3A	B125
E. 507587.104	0.744								
N. 103986.631			0	6.000	14.300	150			
S3.05a	14.977		1 2	5.000 1.003	13.410 13.340	150 150	450	3A	B125
E. 507584.052	1.437								
N. 103973.829			0	1.004	13.340	150			
S3.09a	15.100		1	3.002	13.860	150	450	3A	B125
E. 507563.290	1.090								
N. 103976.136			0	3.003	13.860	150			