



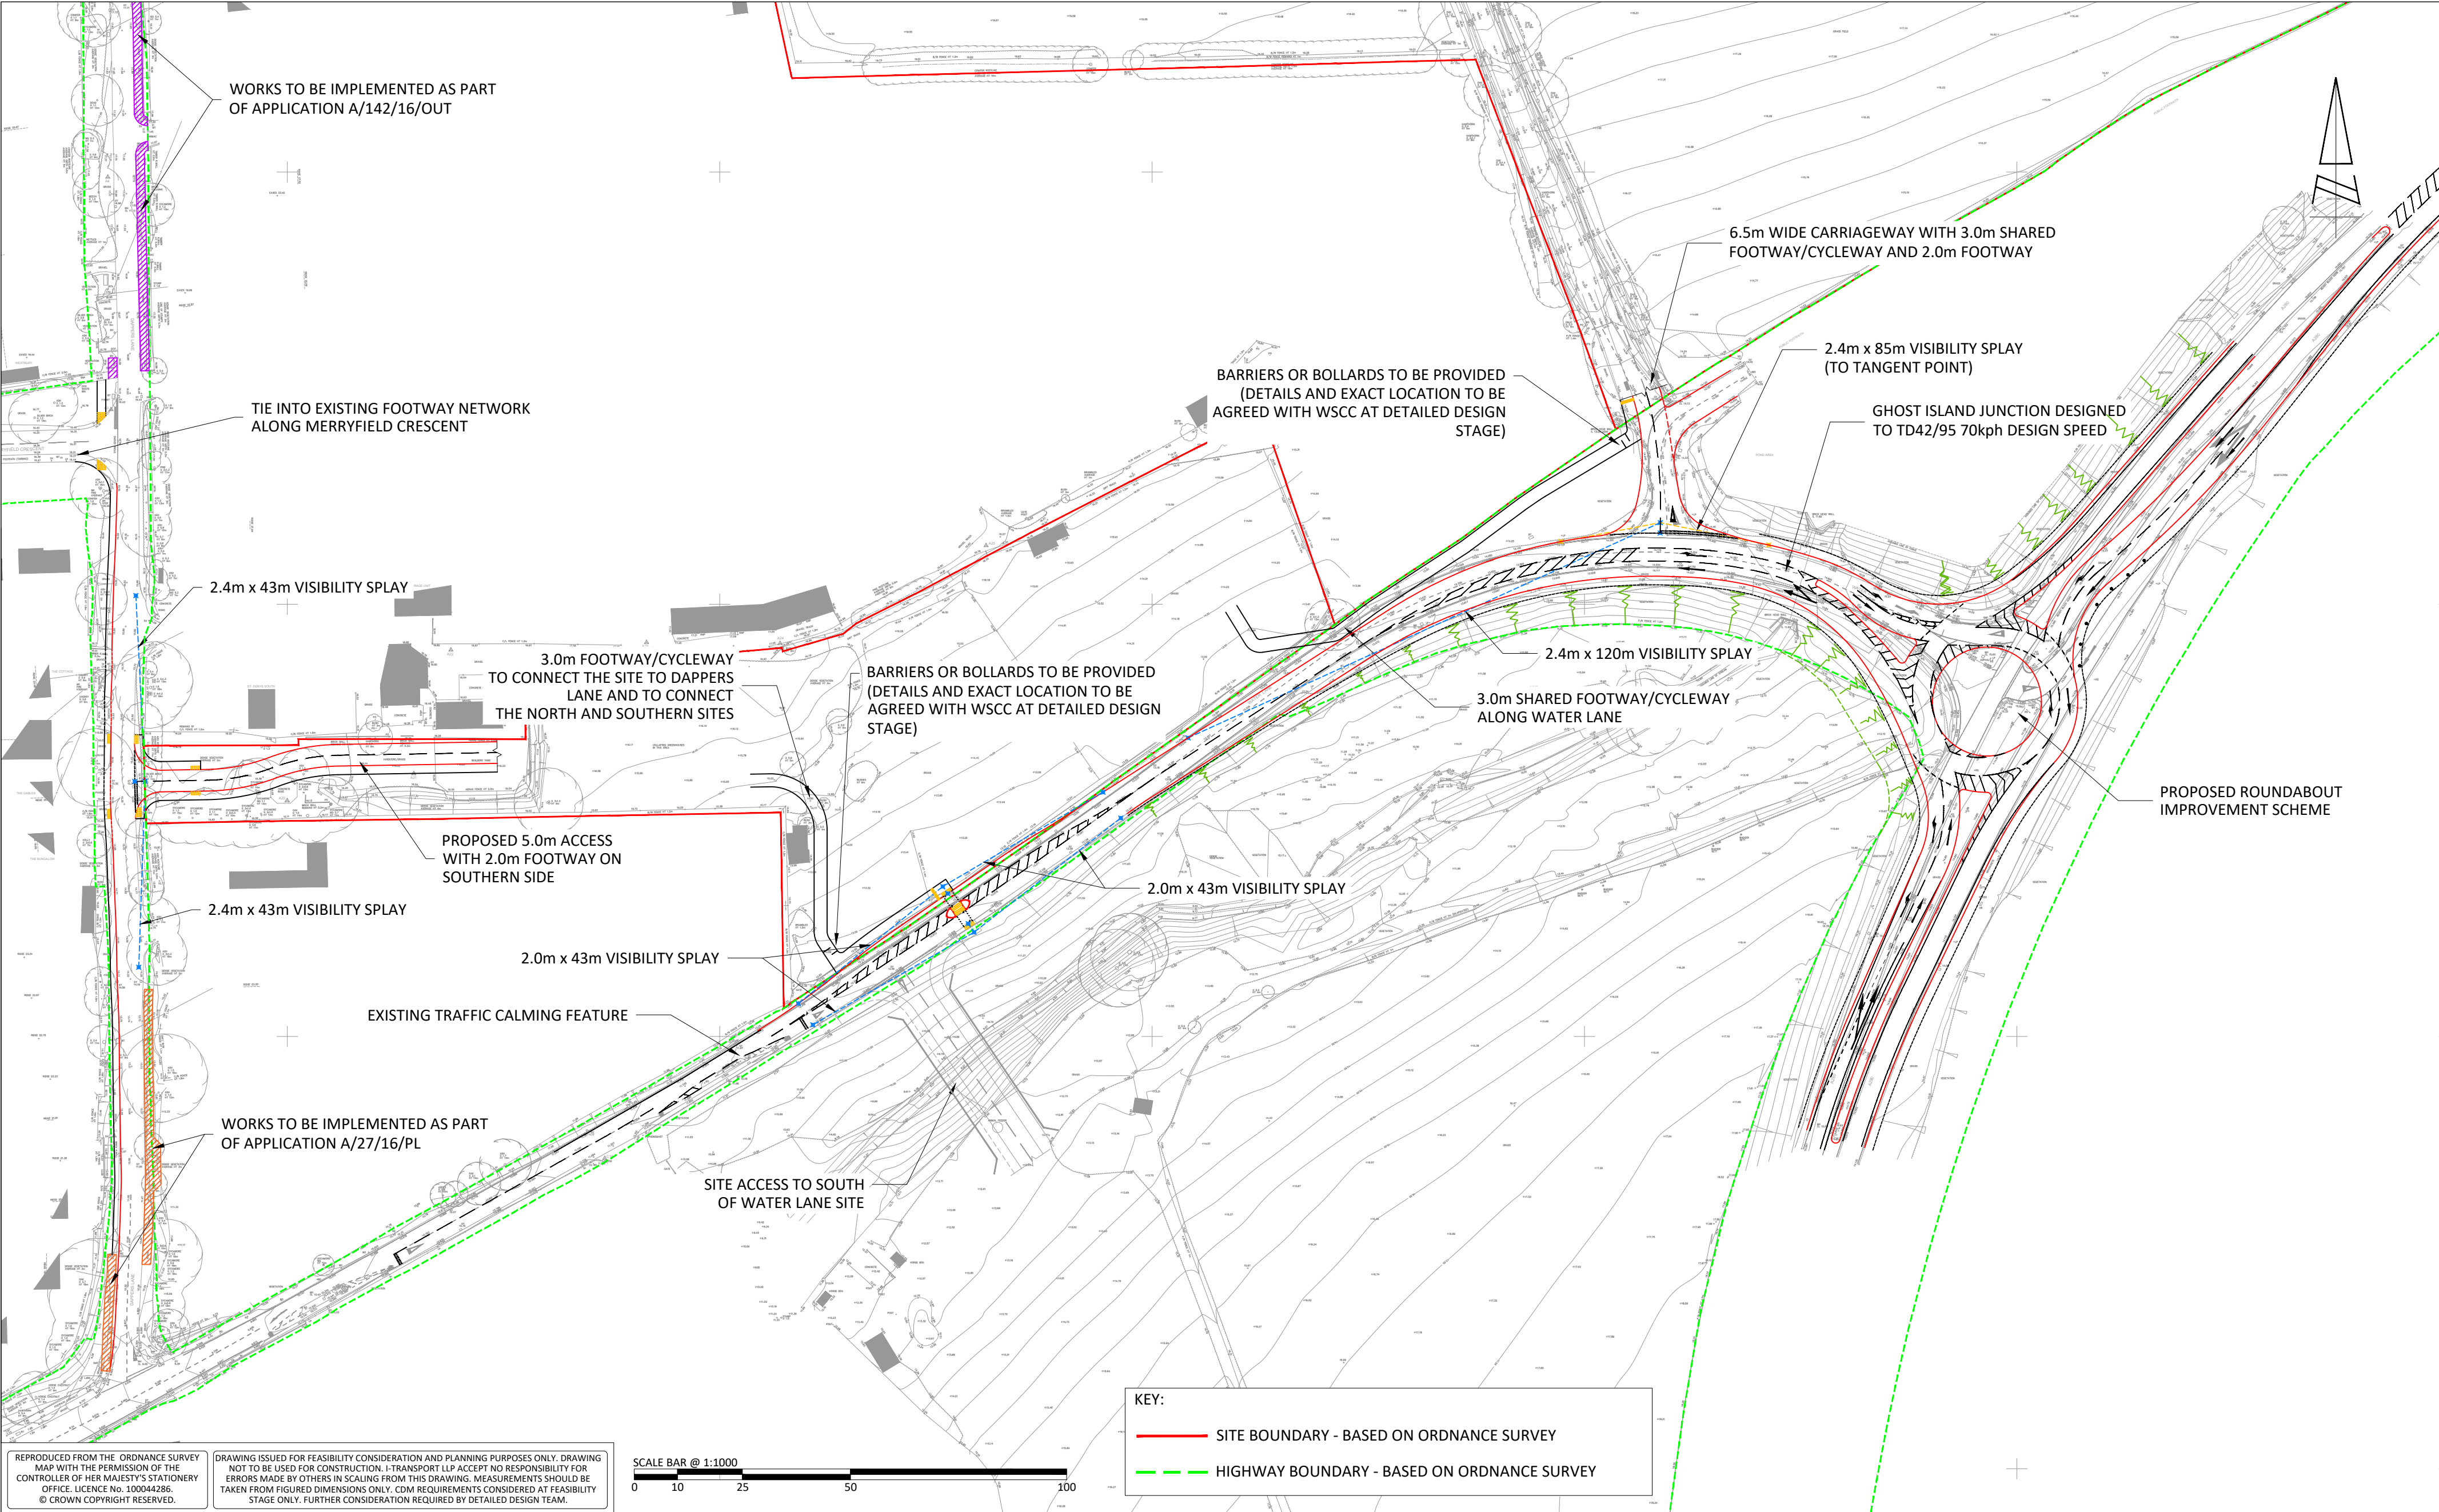

REPRODUCED FROM THE ORDNANCE SURVEY MAP WITH THE PERMISSION OF THE CONTROLLER OF HER MAJESTY'S STATUTORY OFFICE. LICENCE NO. 100044286 © CROWN COPYRIGHT RESERVED.

DRAWING ISSUED FOR FEASIBILITY CONSIDERATION AND PLANNING PURPOSES ONLY. DRAWING NOT TO BE USED FOR CONSTRUCTION. I-TRANSPORT LLP ACCEPT NO RESPONSIBILITY FOR ERRORS MADE BY OTHERS IN SCALING FROM THIS DRAWING. MEASUREMENTS SHOULD BE TAKEN FROM FIGURED DIMENSIONS ONLY. CDM REQUIREMENTS CONSIDERED AT FEASIBILITY STAGE ONLY. FURTHER CONSIDERATION REQUIRED BY DETAILED DESIGN TEAM.

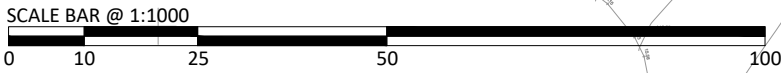

KEY:	
—	SITE BOUNDARY - BASED ON ORDNANCE SURVEY
---	HIGHWAY BOUNDARY - BASED ON ORDNANCE SURVEY

 Grove House, Lutyens Close, Chineham Basingstoke, Hampshire, RG24 8AG Tel: 01256 338640 Fax: 01256 338644 www.i-transport.co.uk			G		15.03.18	MC	TITLE AMENDED	TW	TW	TITLE: SITE ACCESS TO WATER LANE AND DAPPERS LANE		SCALE @ A2: 1:1000		CHECKED: TW		APPROVED: TW				
			F		05.02.18	MC	UPDATES AS PER STAGE 1 RSA COMMENTS	TW	TW			FILE REF: ITB9105		DRAWN: MC		DATE: 08.08.17				
			E		31.01.18	MC	MINOR AMENDMENTS	TW	TW			PROJECT: LAND NORTH OF WATER LANE, ANGMERING		CLIENT: RYDON HOMES / GLEESON DEVELOPMENTS LTD						
			D		31.01.18	MC	MINOR AMENDMENTS	TW	TW											
			C		30.01.18	MC	MINOR AMENDMENTS	TW	TW											
REV		DATE	BY	DESCRIPTION	CHK	APD	PROJECT:		CLIENT:		DRAWING No:		ITB9105-GA-102		PROJECT No:		ITB9105		REV: G	
STATUS:		ISSUE																		