


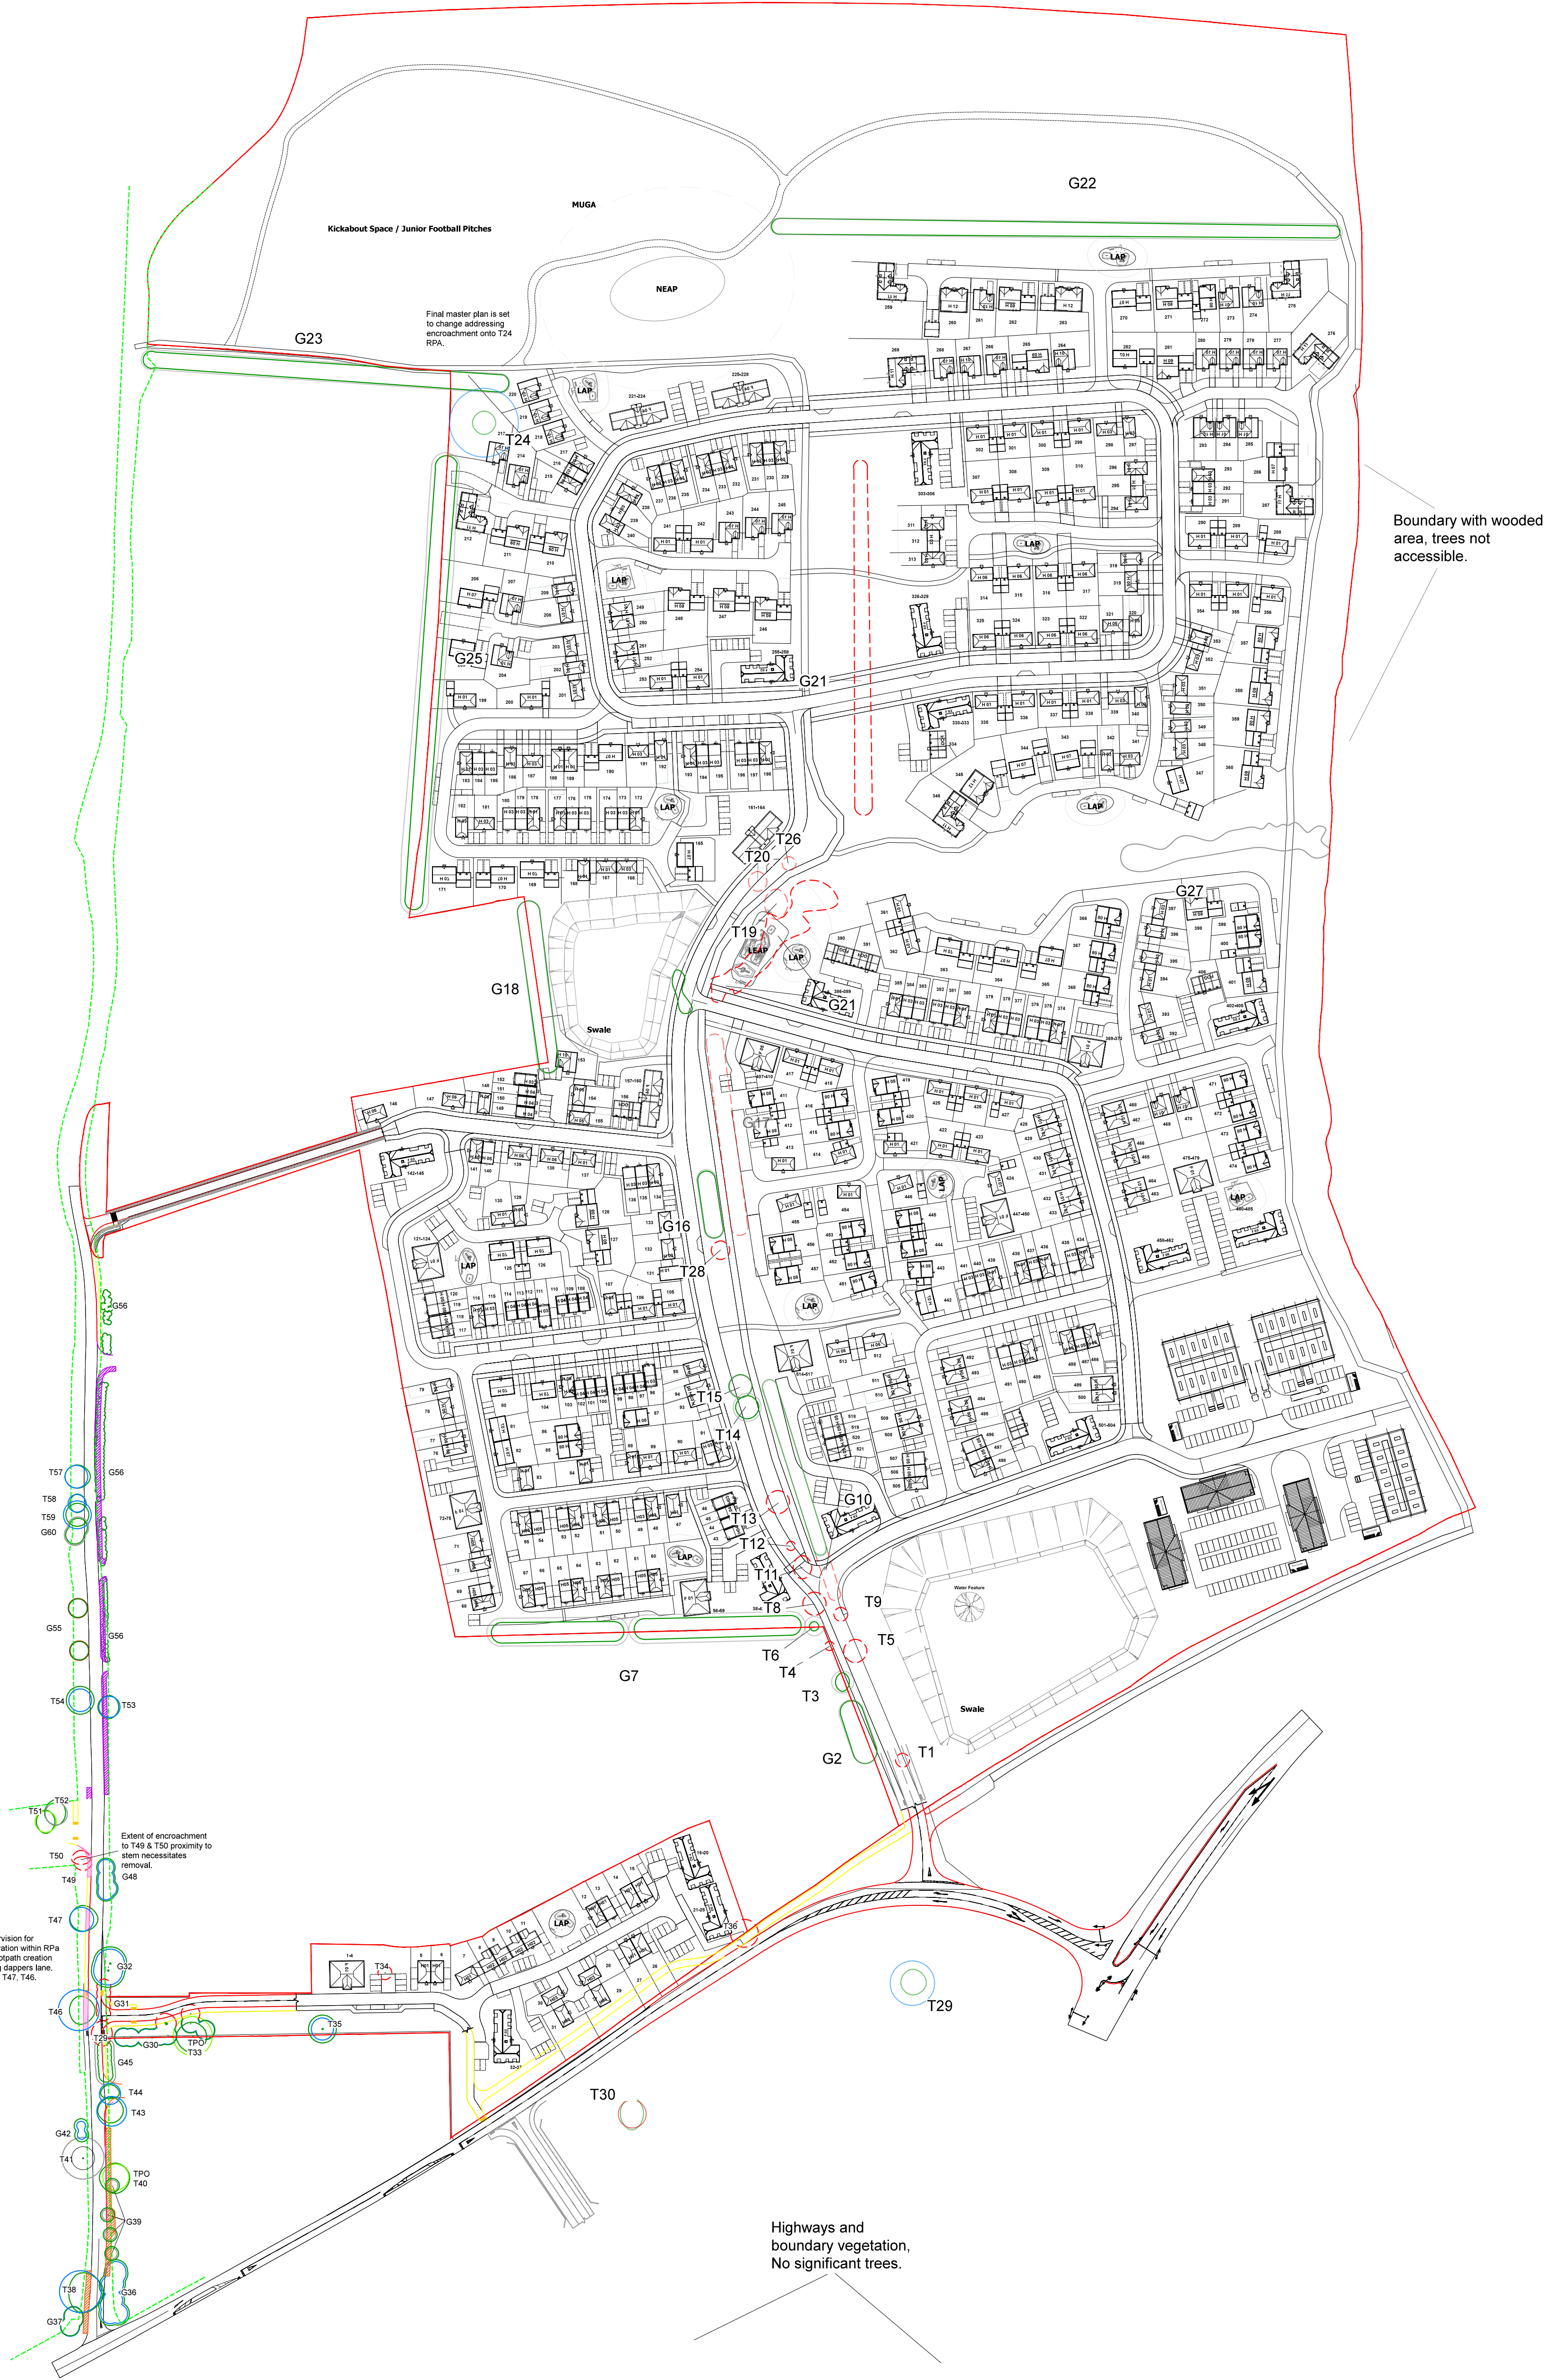

Drawing no: PJC/4652/17/B    Rev: 08    Sheet number: 1 of 1


**Client and site:**  
Gleeson Strategic Land & Rydon Homes  
Land North of Water Lane  
Angmering  
West Sussex

**Drawing title:** Tree Retention Plan

**Date drawn:** 20/02/2018

**Scale:** NTS at A1

**Drawn by:** OA    **Checked by:** NB

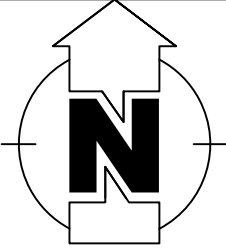

**Key:**

- RPA for CAT A Tree\*
- RPA for CAT B Tree\*
- RPA for CAT C Tree\*
- RPA for tree to be removed
- Tree canopy retained

**\* Tree categorised in accordance with BS 5837:2012  
'Trees in relation to design, demolition and construction - Recommendations'.**

Appendix 2, (Tree Survey Schedule) contained within the arboricultural report ref. no. PJC/4652/17-01 contains further information for each tree.

*This drawing should be viewed in colour.*



**Sussex**  
Chapter House, Priestshaws Farm, Hailsham Road, Polegate, East Sussex, BN26 6QU.  
t: 01323 400311

**Kent**  
Unit 1, Hanover Mill, Mersham, Ashford, Kent, TN25 6NU.  
t: 01233 225365  
www.pjcconsultancy.com