


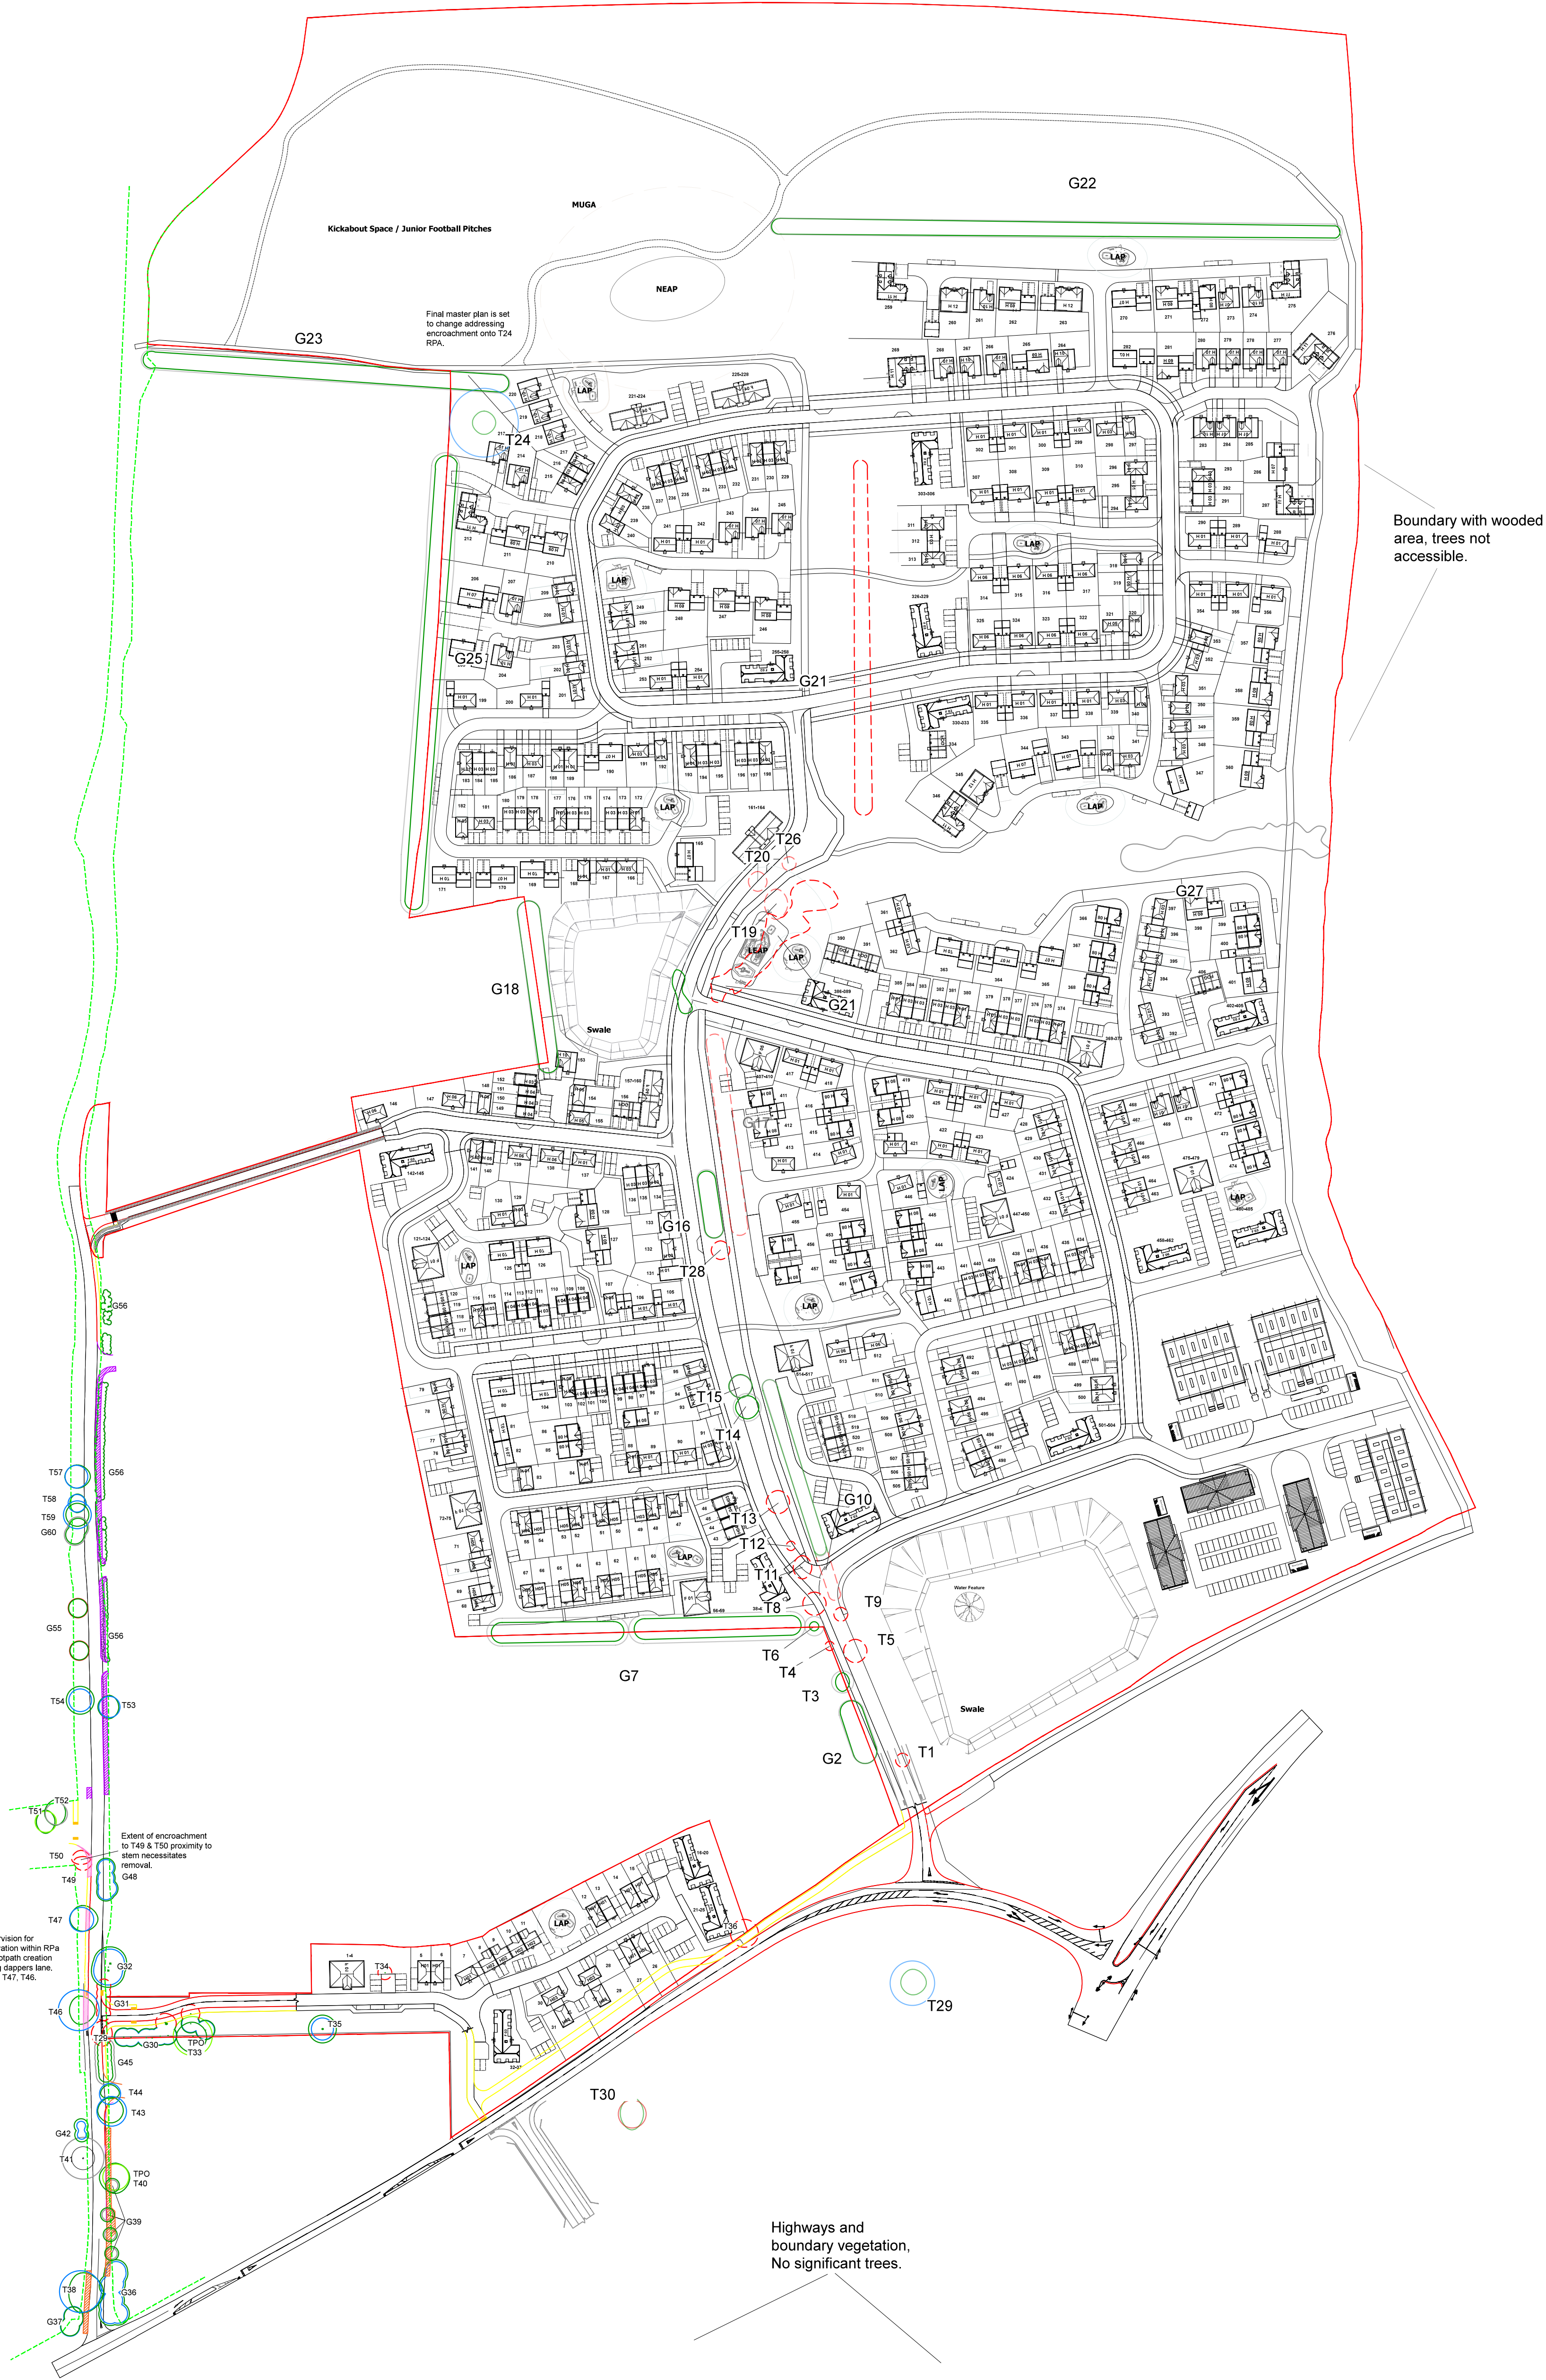

Drawing no: PJC/4652/17/B Rev: 08 Sheet number: 1 of 1


Client and site:
Gleeson Strategic Land & Rydon Homes
Land North of Water Lane
Angmering
West Sussex

Drawing title: Tree Retention Plan

Date drawn: 20/02/2018

Scale: NTS at A1

Drawn by: OA Checked by: NB

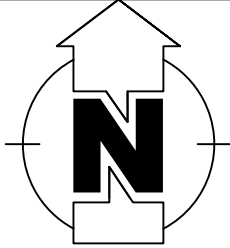

Key:

- RPA for CAT A Tree*
- RPA for CAT B Tree*
- RPA for CAT C Tree*
- RPA for tree to be removed
- Tree canopy retained

* Tree categorised in accordance with BS 5837:2012
Trees in relation to design, demolition and construction - Recommendations'.

Appendix 2, (Tree Survey Schedule) contained within the arboricultural report ref. no. PJC/4652/17-01 contains further information for each tree.

This drawing should be viewed in colour.



Sussex
Chapter House, Priesthaves Farm, Hailsham Road, Polegate, East Sussex, BN26 6QU.
t: 01323 400311
Kent
Unit 1, Hanover Mill, Mersham, Ashford, Kent, TN25 6NU.
t: 01233 225365
www.pjcconsultancy.com