




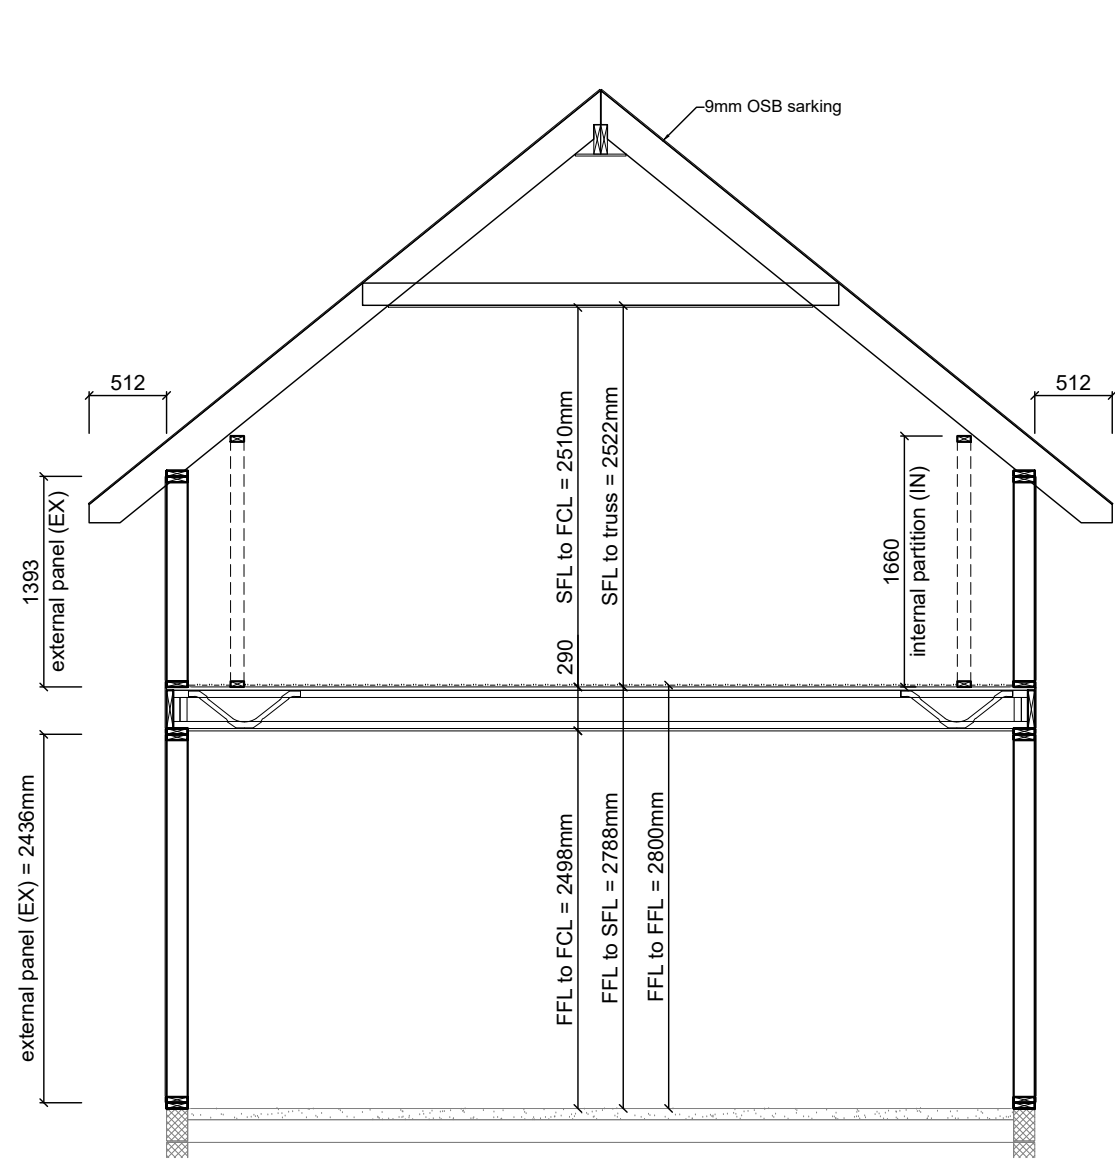


Section E-E

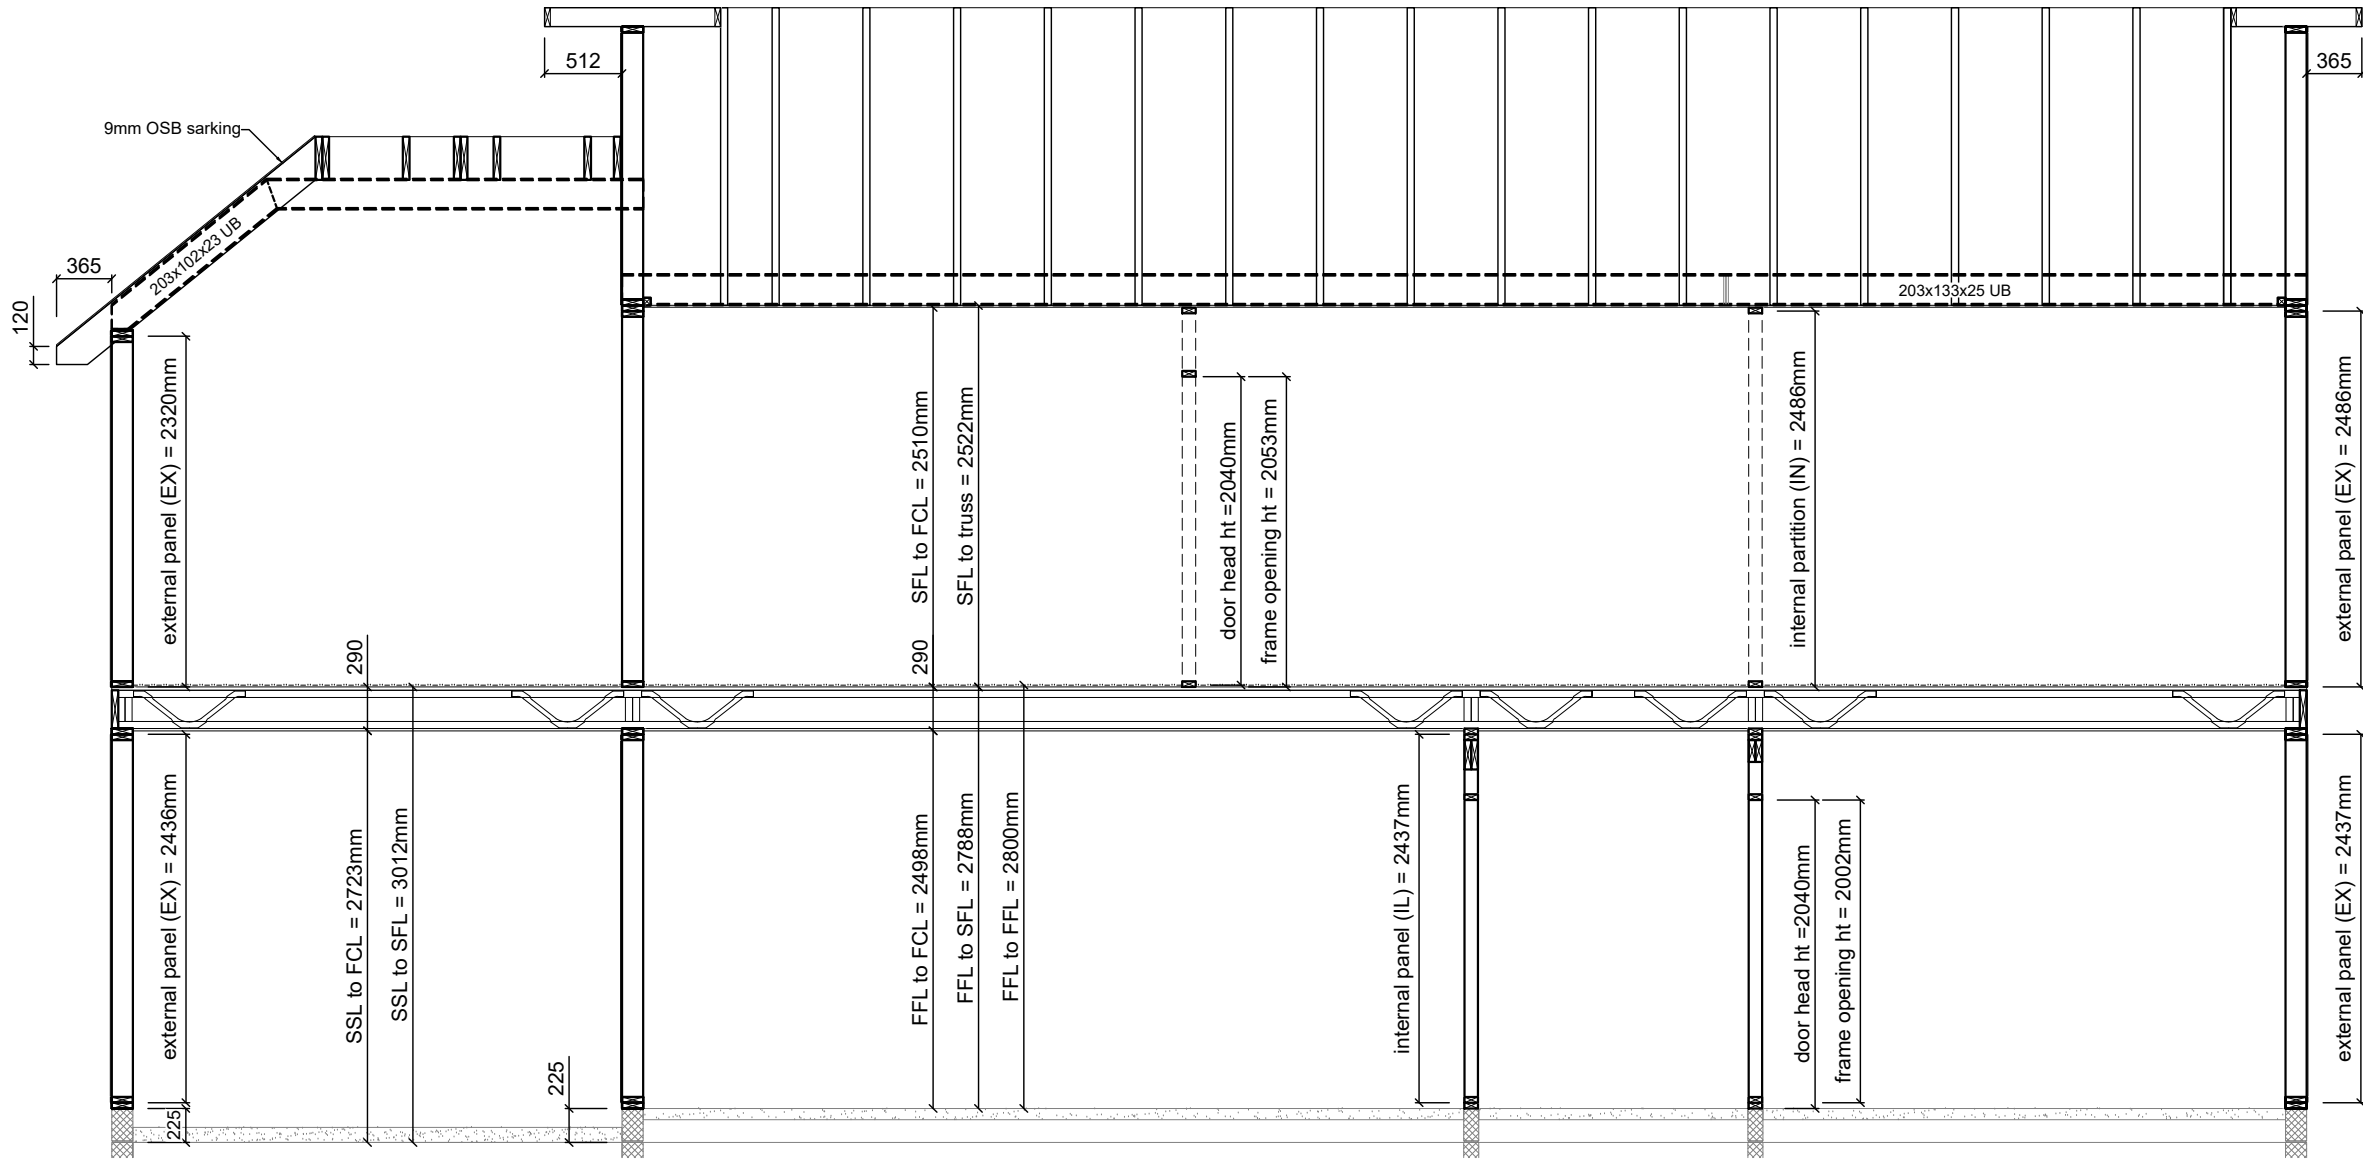


Section F-F

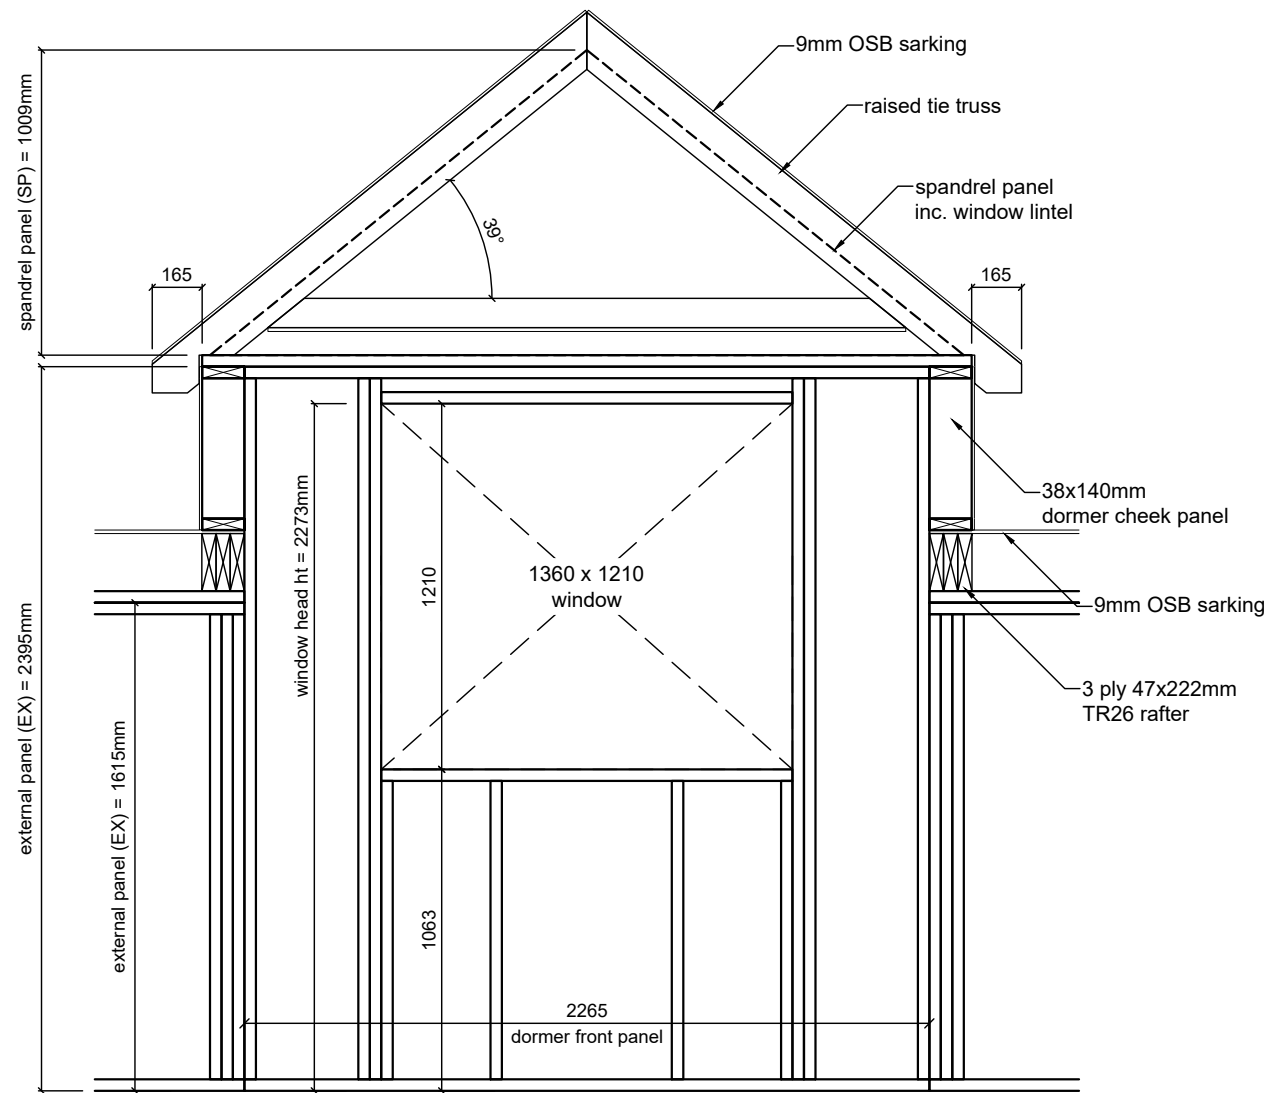

Dormer Elevation (Bed 2) (1:25)

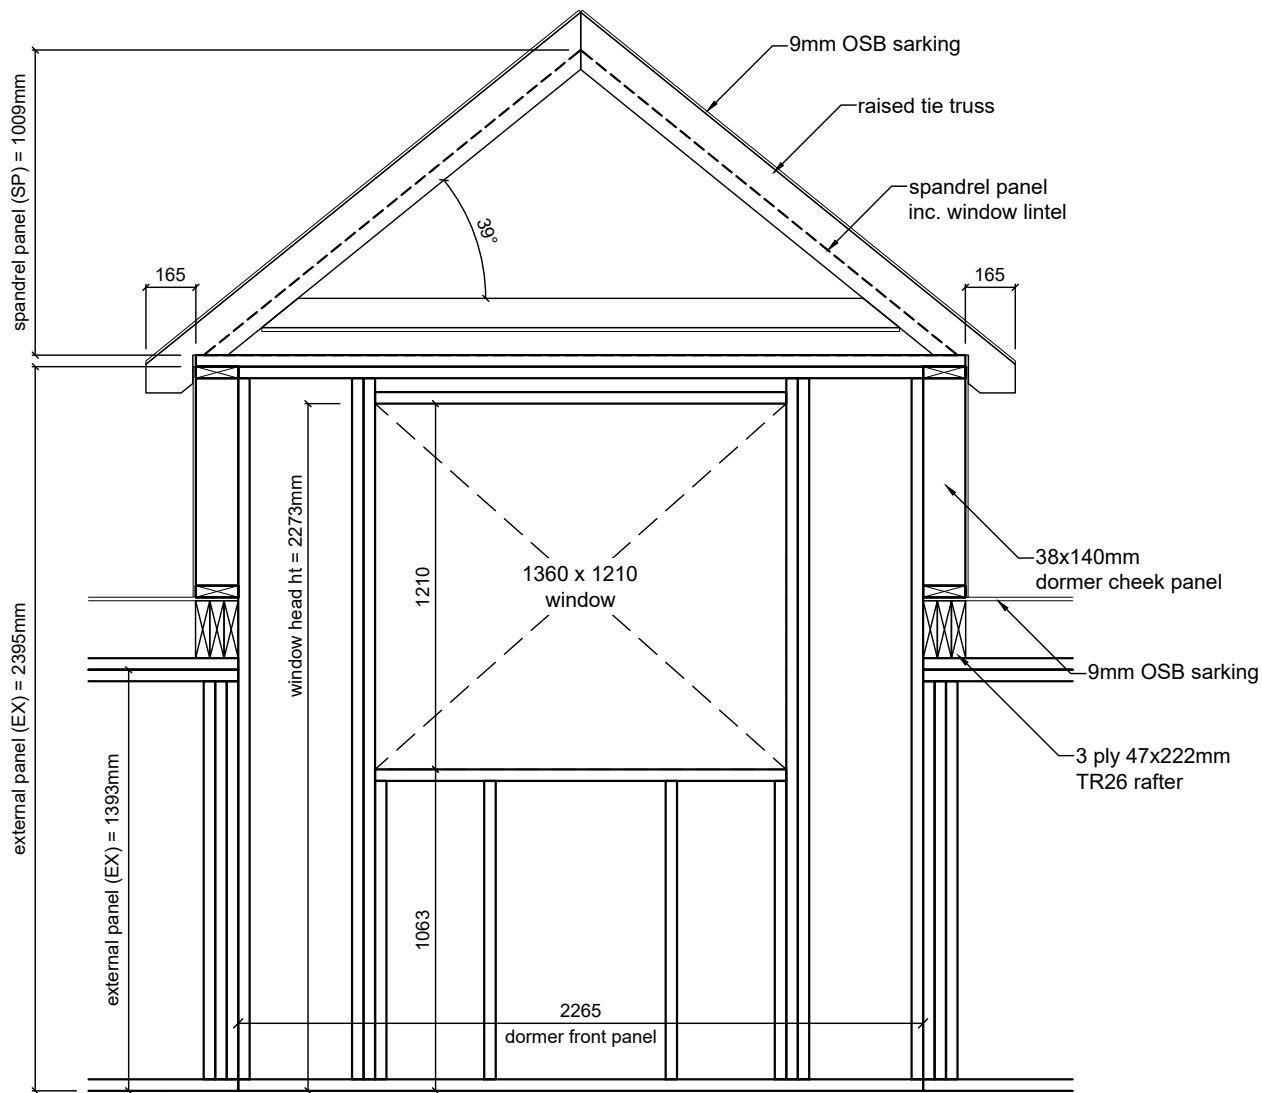

Dormer Elevation (Beds 3 & 4) (1:25)

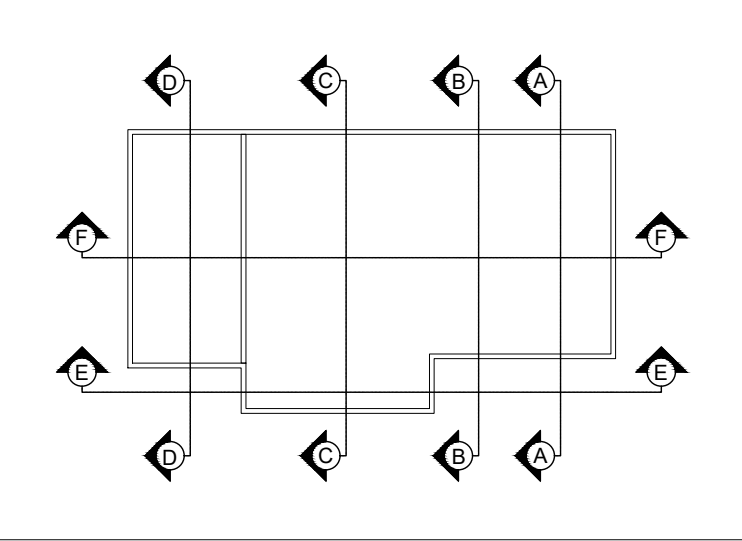

Rev	Description	Date
P2	Amended as per architect's comments	24.01.2020
P3	Dormer design revised	28.01.2020
C1	Construction Issue	28.01.2020

CONSTRUCTION



OFP Timber Frame Ltd
Montagu Road
Discovery Park
Sandwich
Kent
CT13 9FA
Tel: 01304 613298
E-mail: info@oftimberframe.com
www.oftimberframe.com

Project
G.D. Group
Dappers Lane

Drawing
Sections E, F & Dormers
House Type 03

Drawn by	Date	Scale	Size
NH	16.01.20	1:50	A2
Project No	J940	Drawing No	03-201
		Rev	C1