

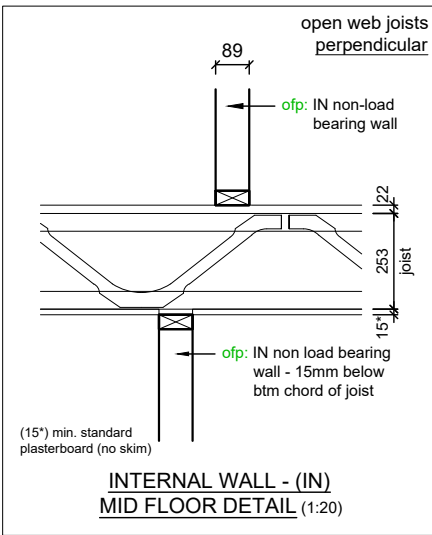
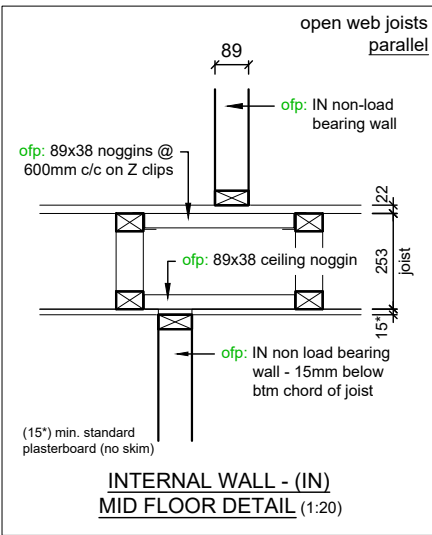
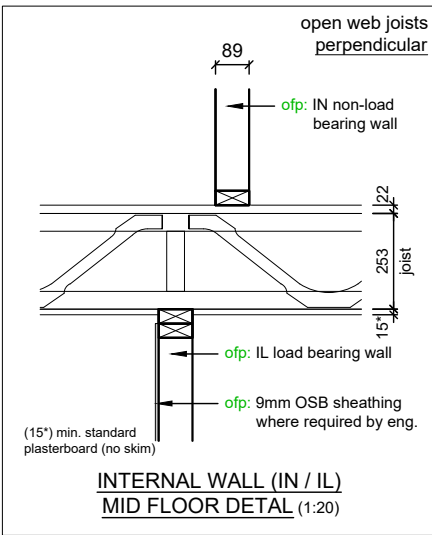
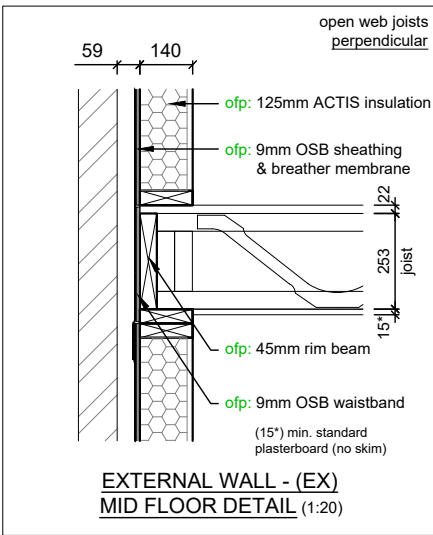


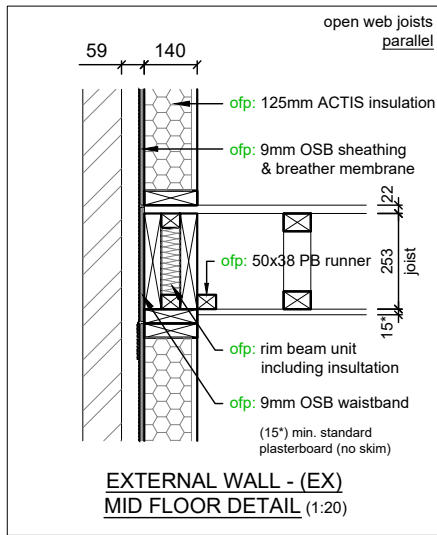

Rev	Description	Date
P2	Amended as per architect's comments	24.01.2020
P3	Dormer design revised	28.01.2020
C1	Construction Issue	28.01.2020

CONSTRUCTION

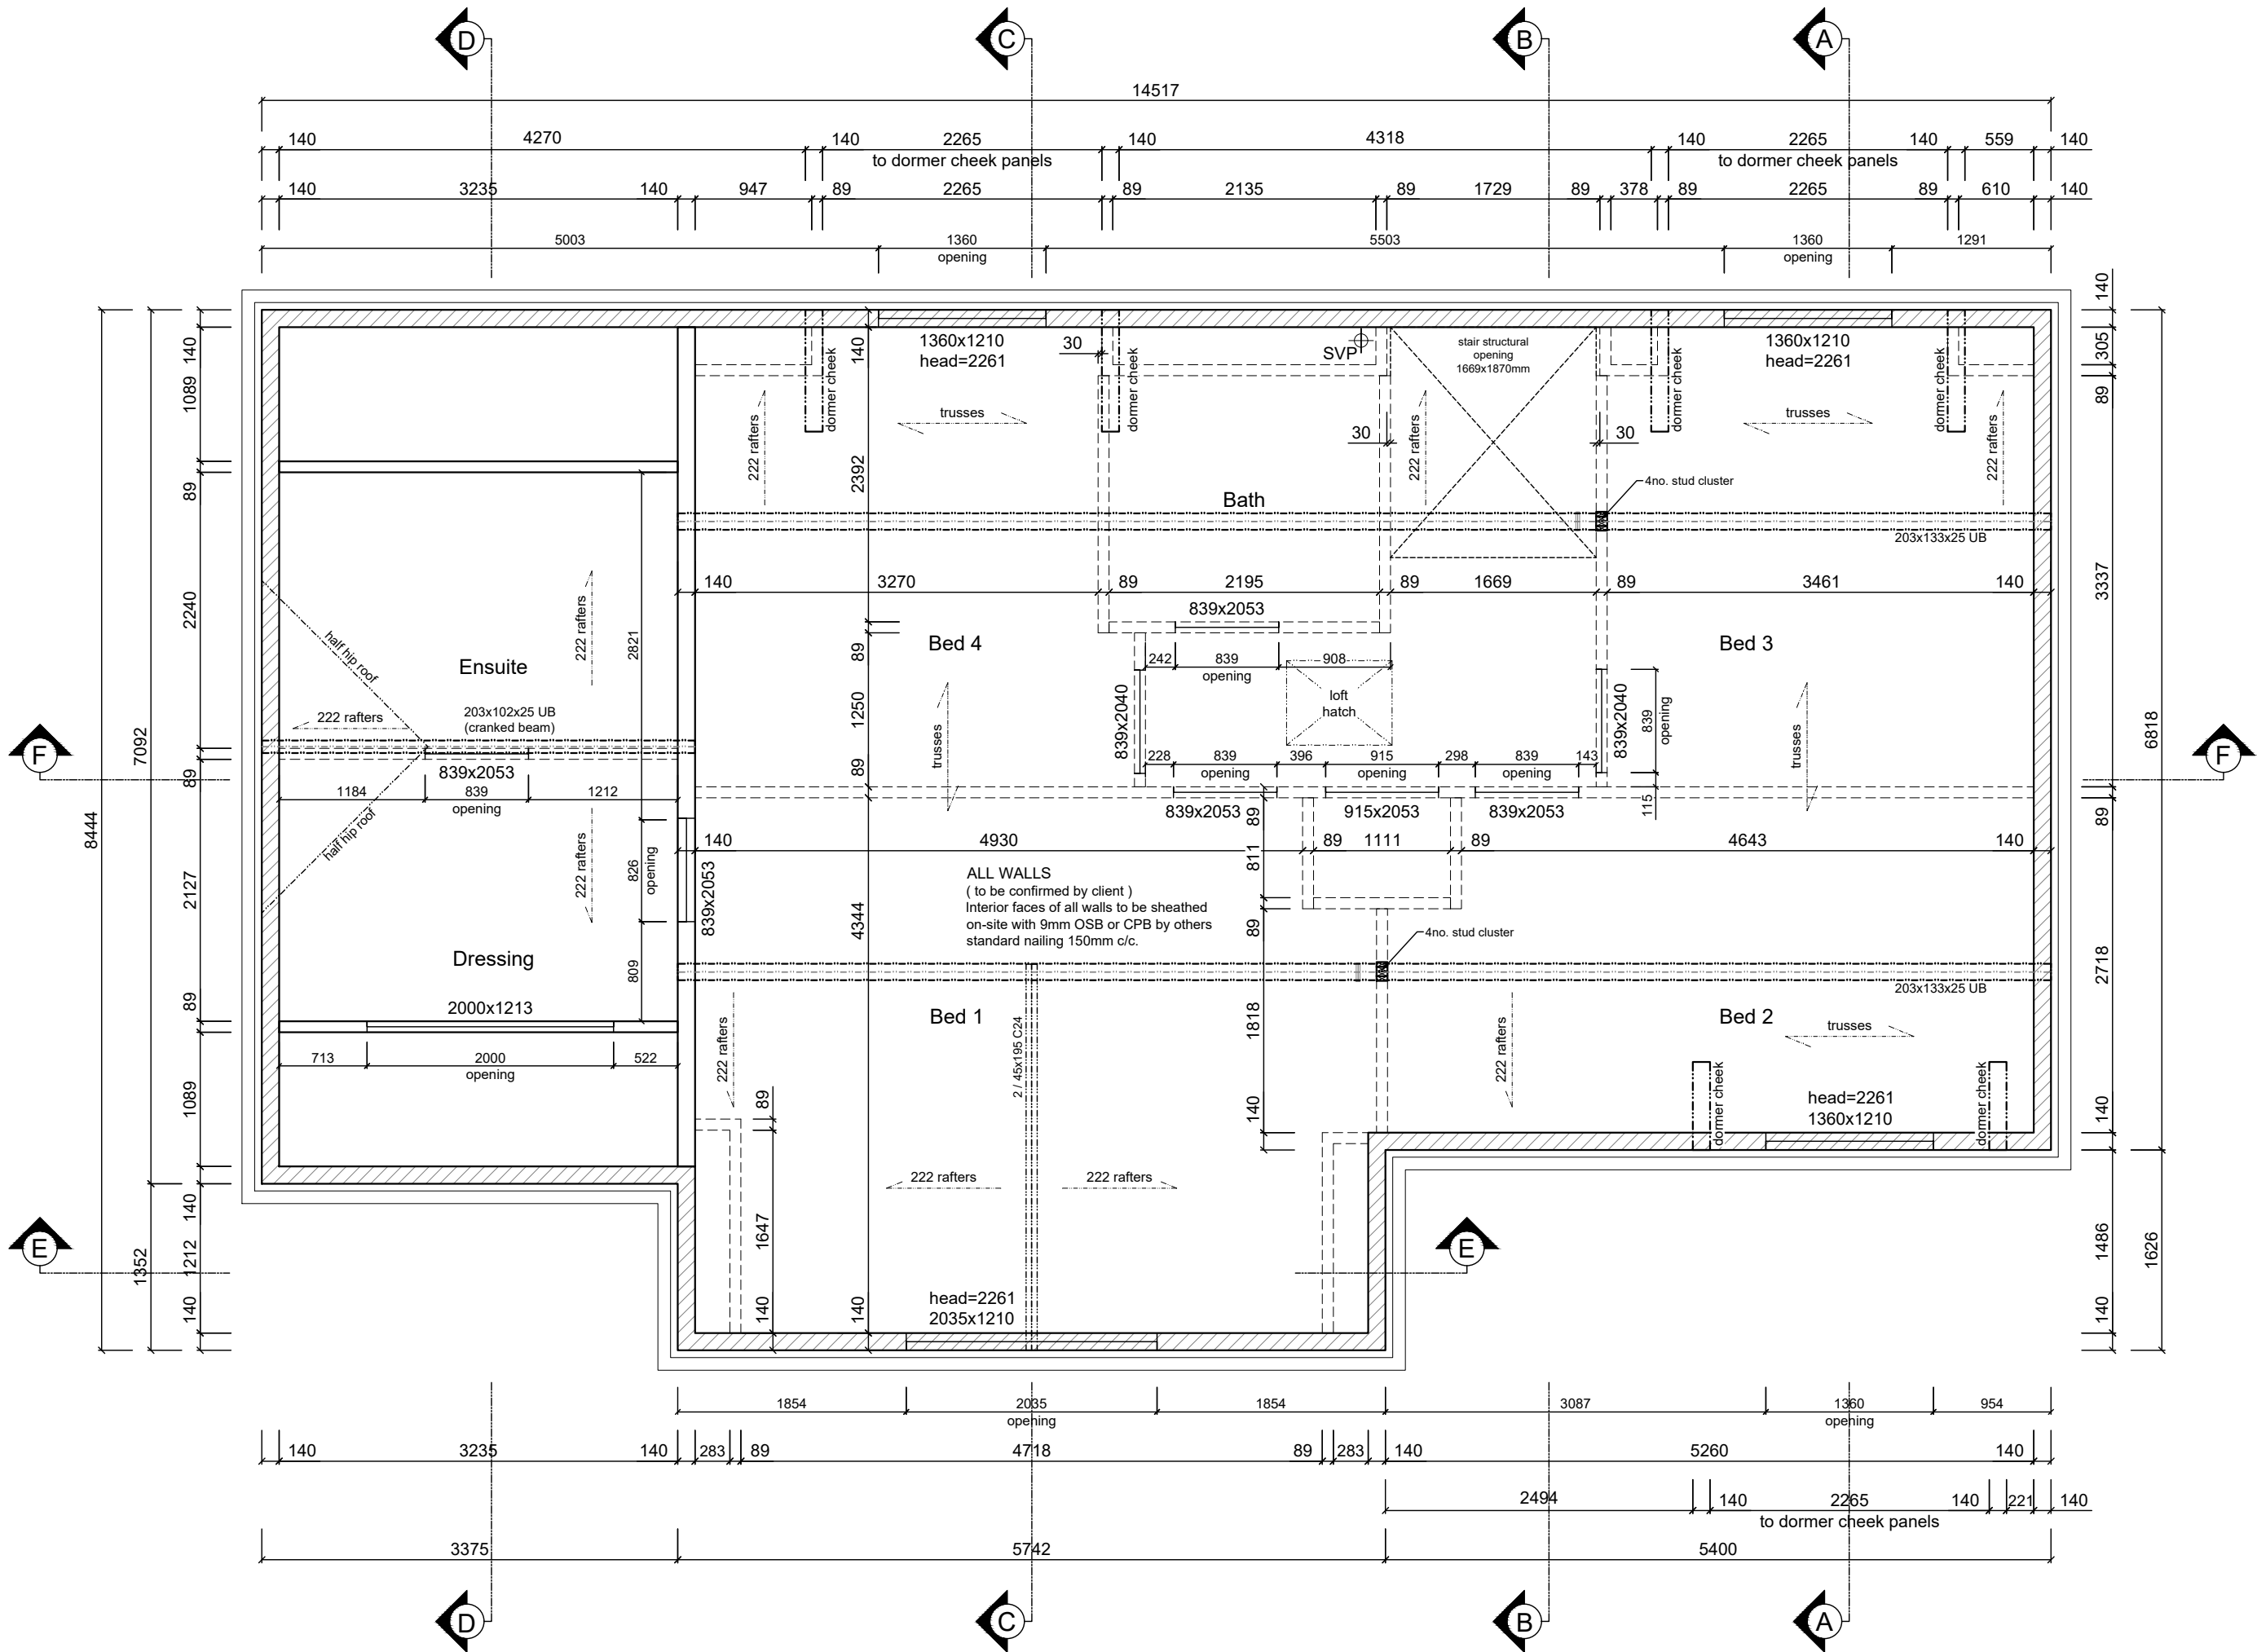

OFP Timber Frame Ltd
Montagu Road
Discovery Park
Sandwich
Kent
CT13 9FA
Tel: 01304 613298
E-mail: info@oftimberframe.com
www.oftimberframe.com

Project
G.D. Group
Dappers Lane

Drawing
First Floor Layout
House Type 03

Drawn by NH	Date 16.01.20	Scale 1:50	Size A2
Project No J940	Drawing No 03-301	Rev C1	