




Wall key

- 38x140mm external panel (load-bearing)
- 38x140mm internal panel (load-bearing)
- 38x89mm internal panel (load-bearing)
- 38x140mm internal panel (non load-bearing)
- 38x89mm internal panel (non load-bearing)
- Structural opening

CONSTRUCTION

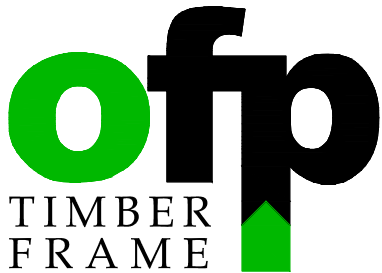

OFP Timber Frame Ltd
Montagu Road
Discovery Park
Sandwich
Kent
CT13 9FA

Tel: 01304 613298
E-mail: info@oftimberframe.com
www.oftimberframe.com

Project

G.D. Group
Dappers Lane

Project No
J940

Drawing No
01-300

Drawing

Ground Floor Layout
House Type 01

Drawn by

NH

Date

16.12.19

Scale

1 : 50

Size

A3

Rev

C1

Rev

Description

P2

Amended as per architect's comments

C1

Construction Issue

Date

24.01.2020

28.01.2020