




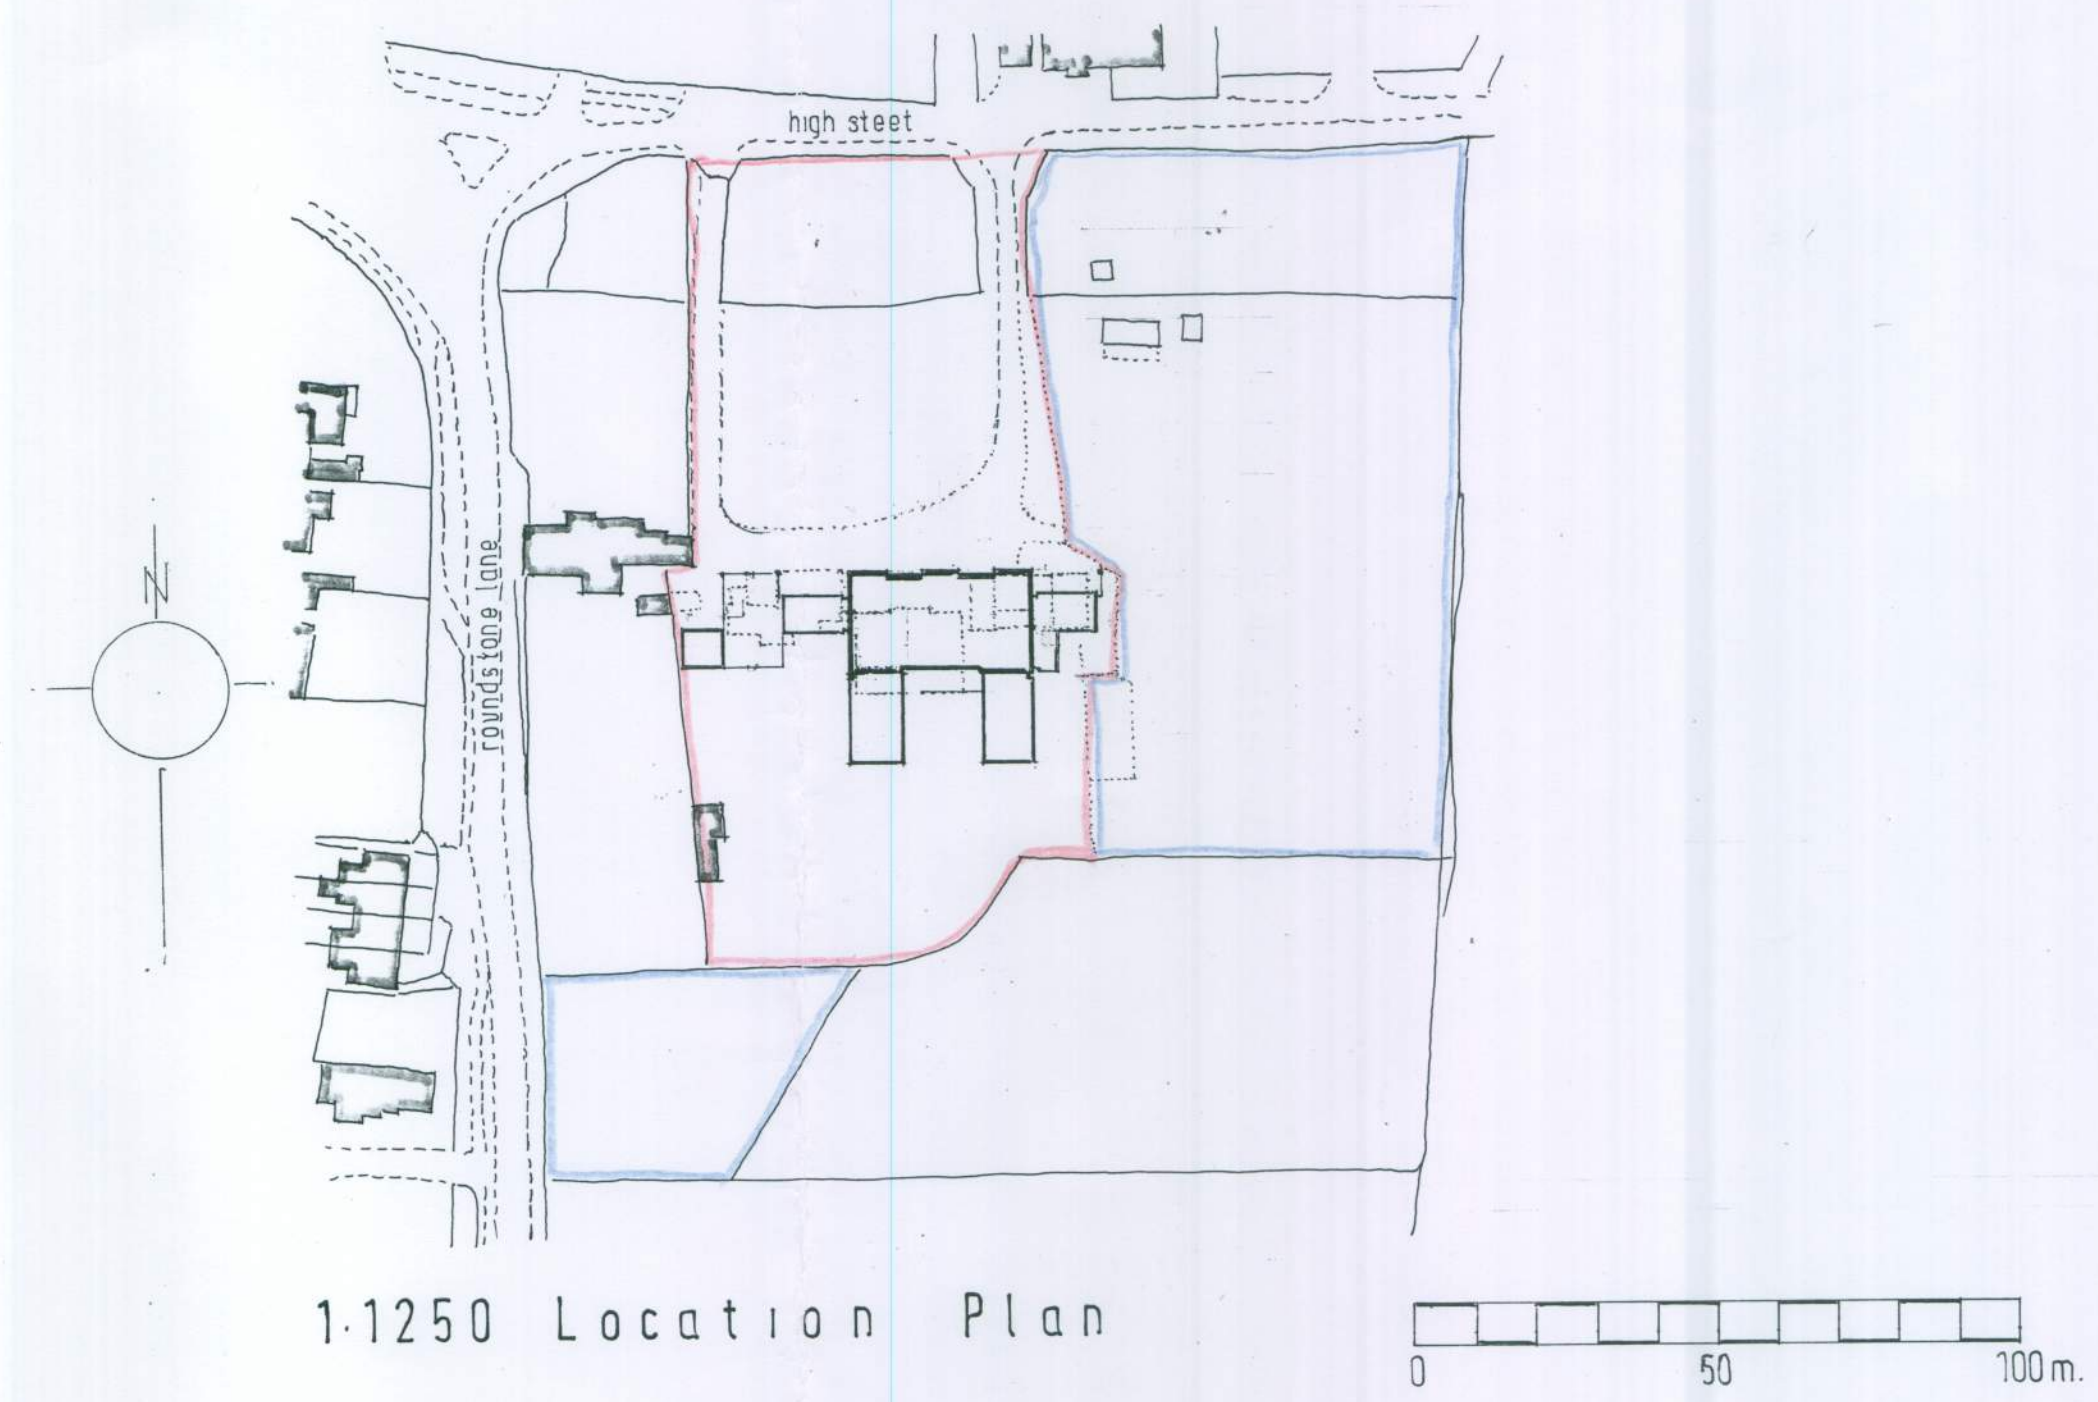

1:1250 Location Plan

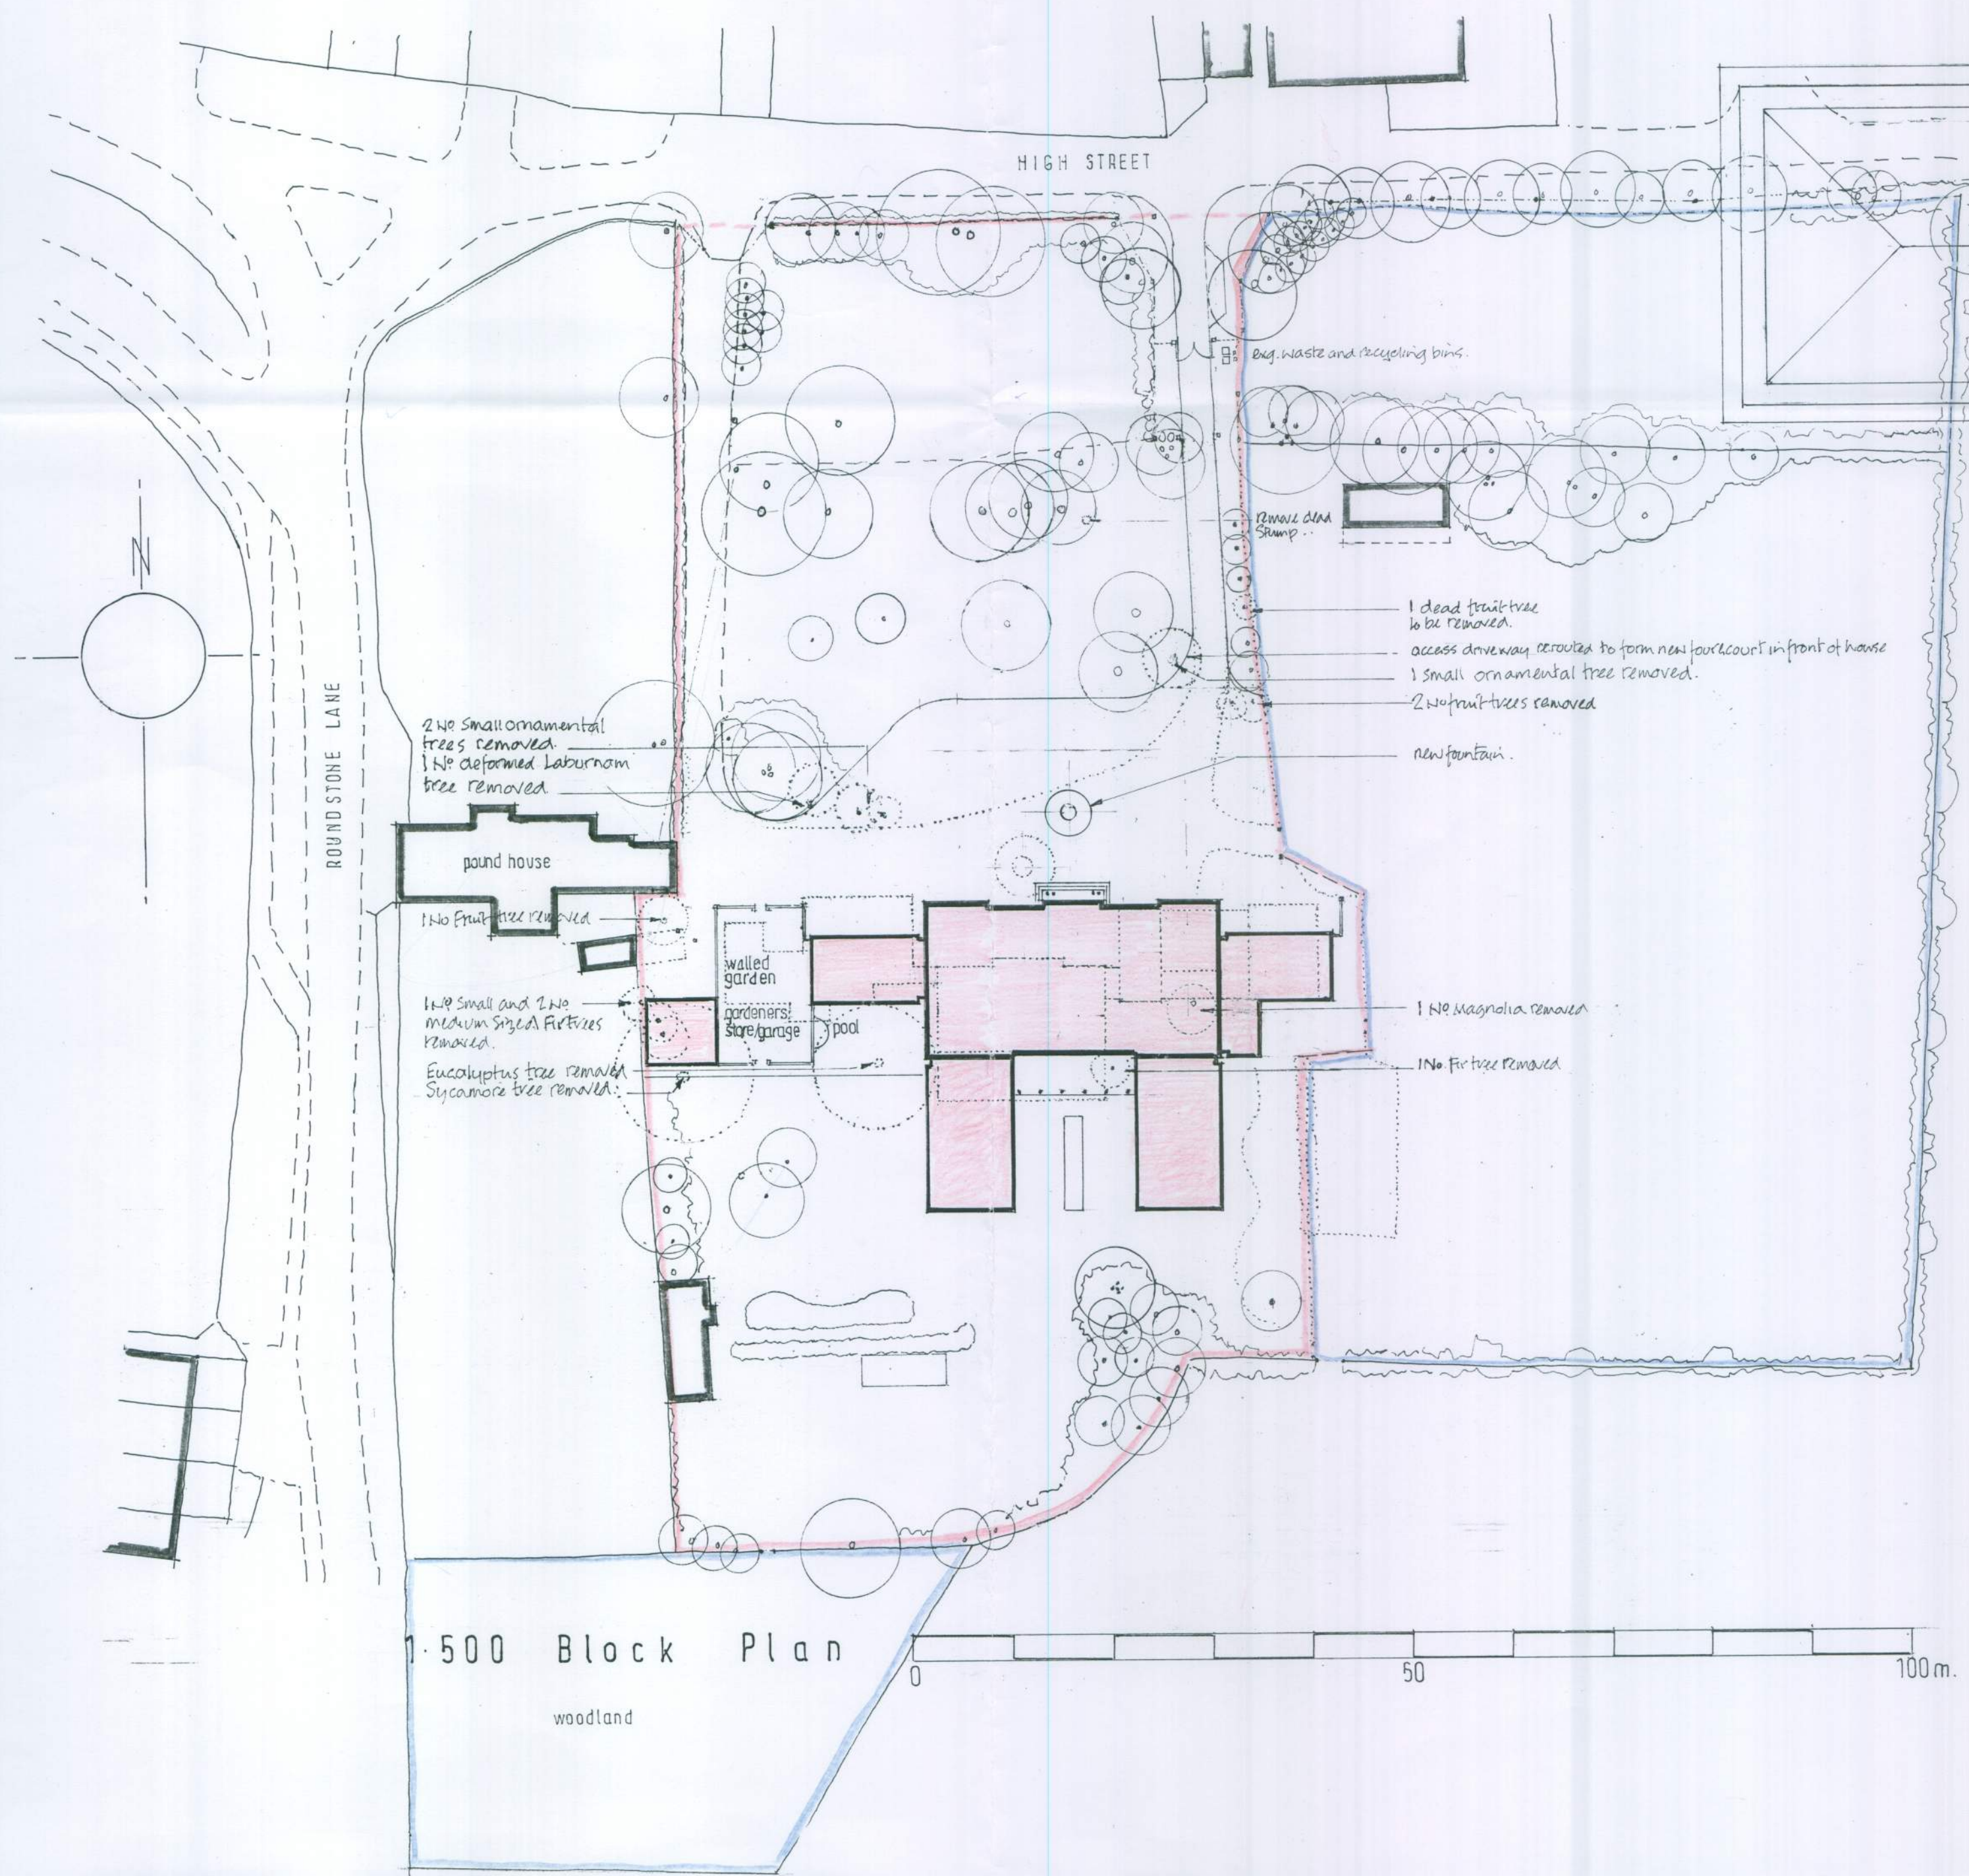

1:500 Block Plan

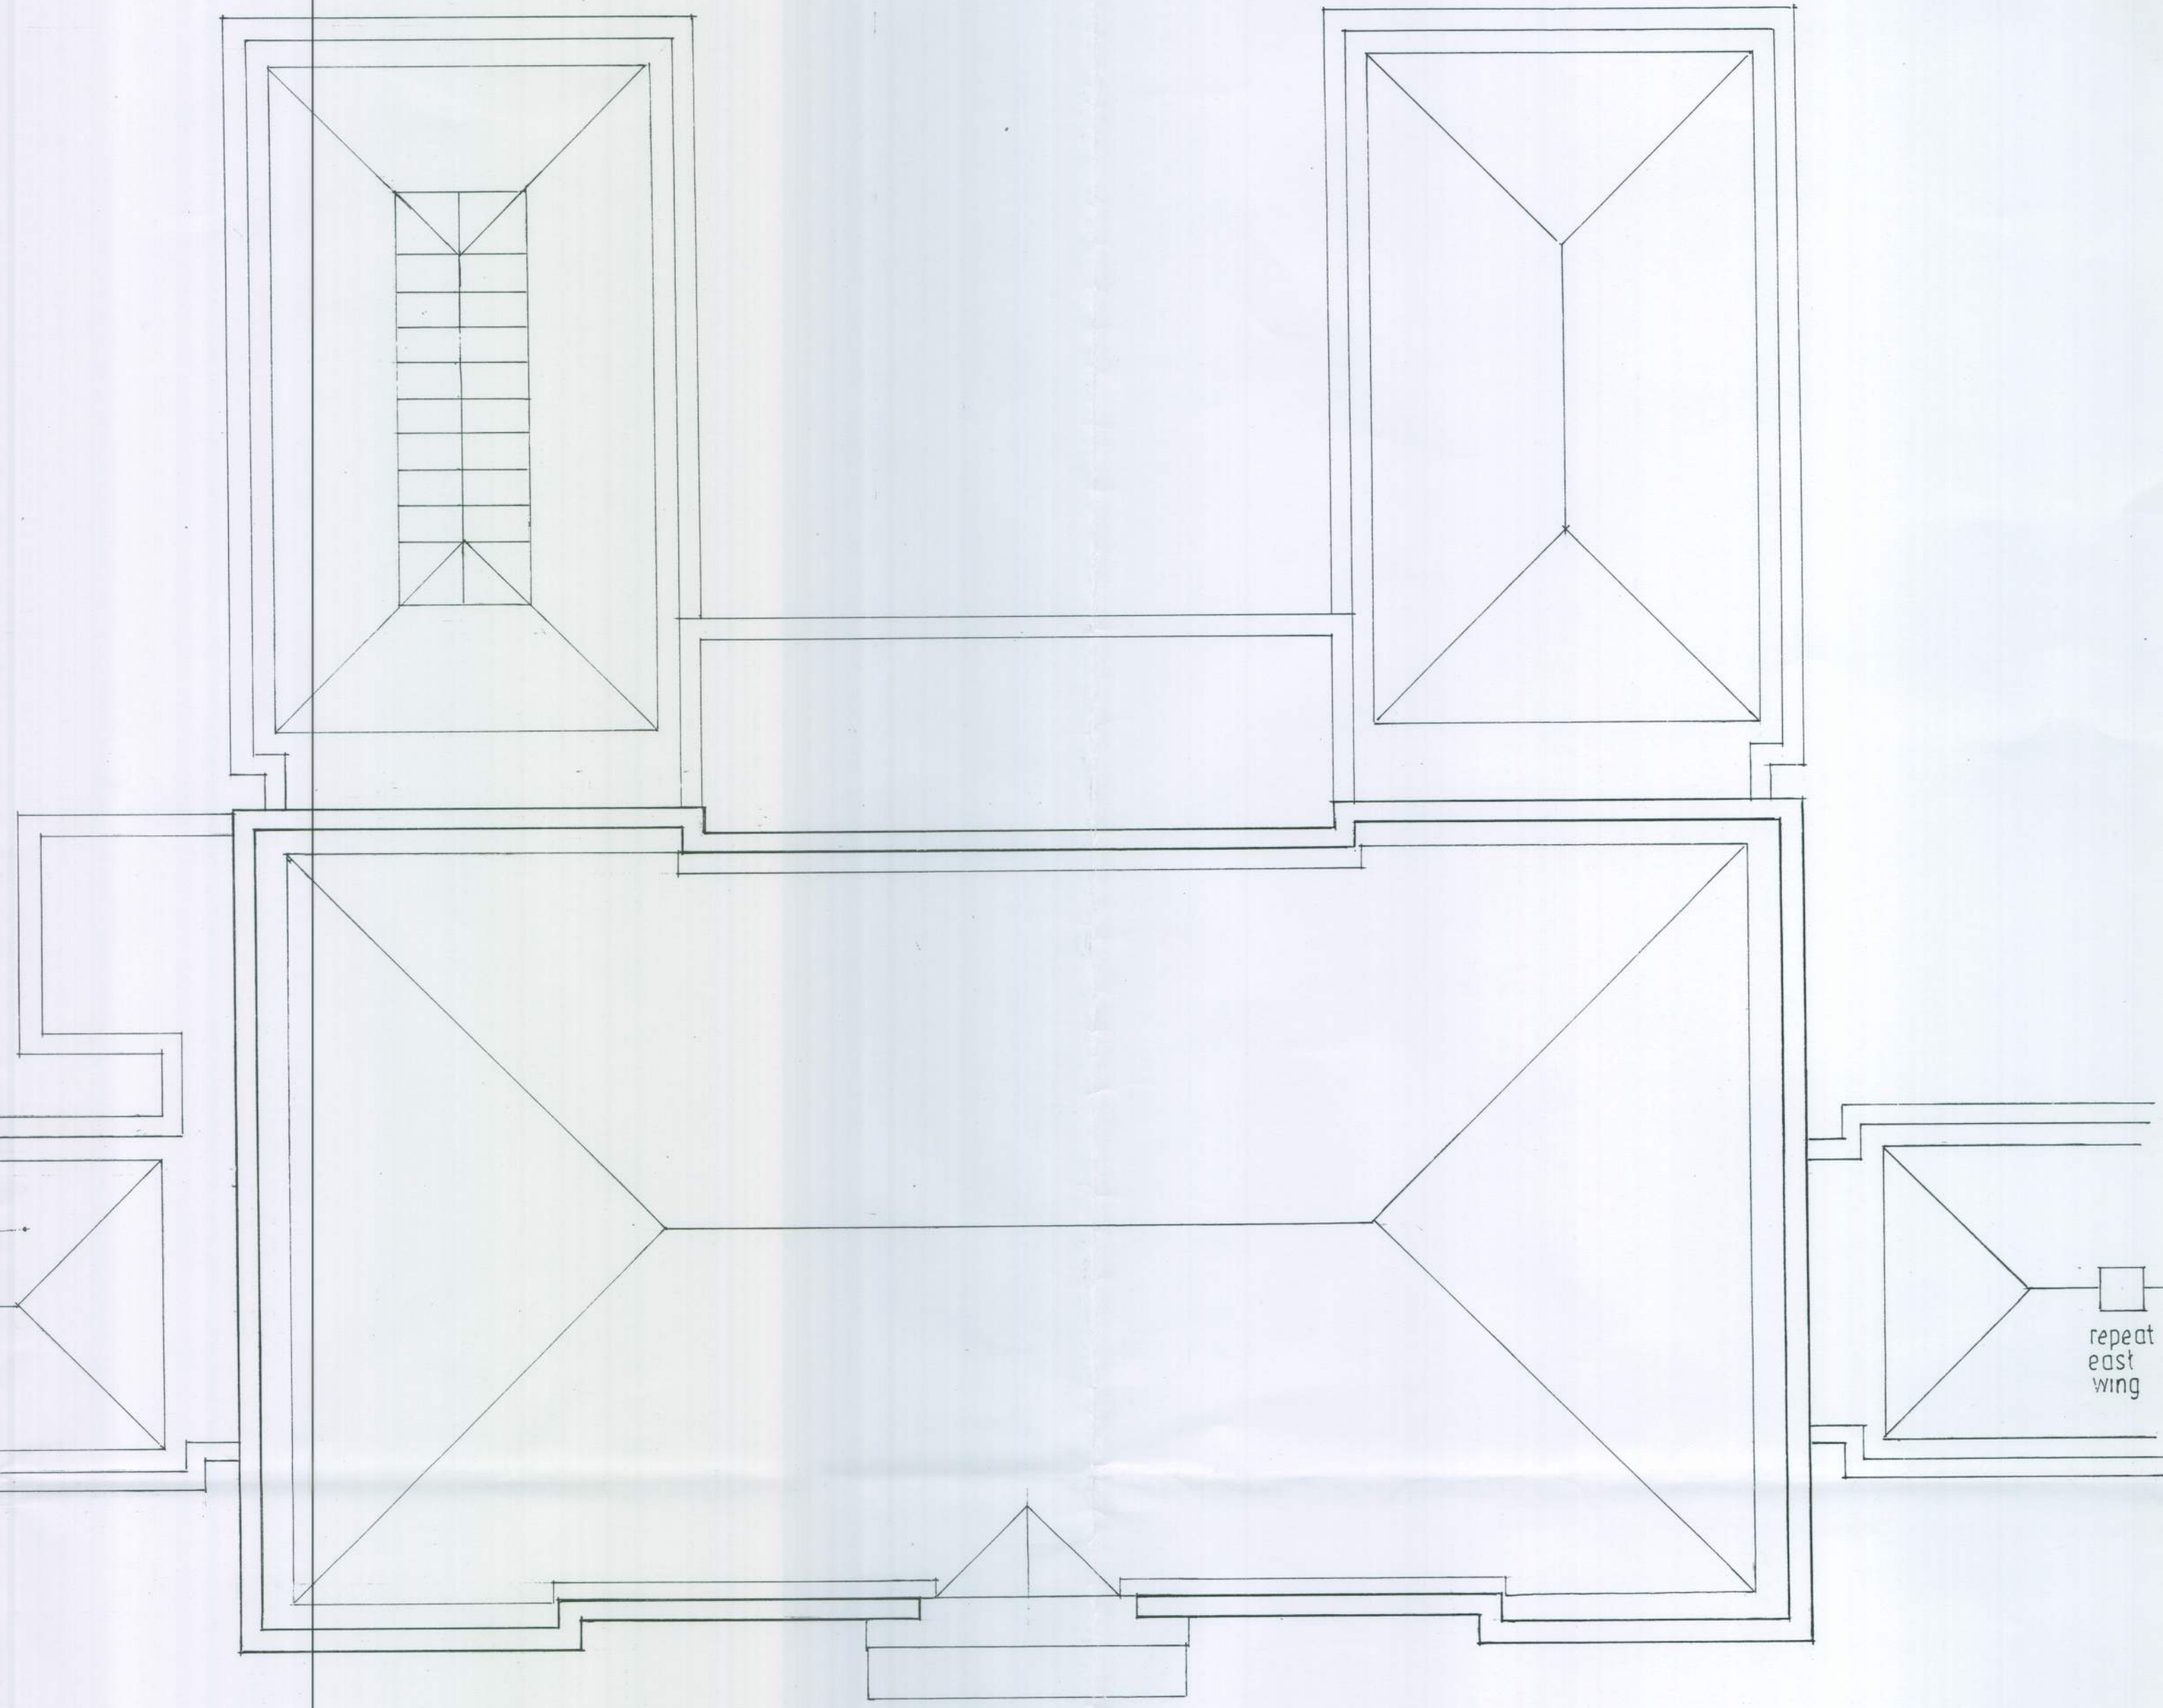

1:100 Roof Plan

- E 26.04.12 South wall and gateway to walled garden + ornamental pool added.
- D 25.04.12 Setting out of amended house plan to more central position in site. Roof plan revised to amended house plan. Additional trees removed (see plan).
- C 3.11.11 Setting out of new house, garages and walled garden revised. roof plan redrawn.
- B 28.10.11 Setting out of House and entrance Drive revised to approx 11m west.
- A 2.07.11 Tree survey information added. East boundaries adjusted to survey.

