


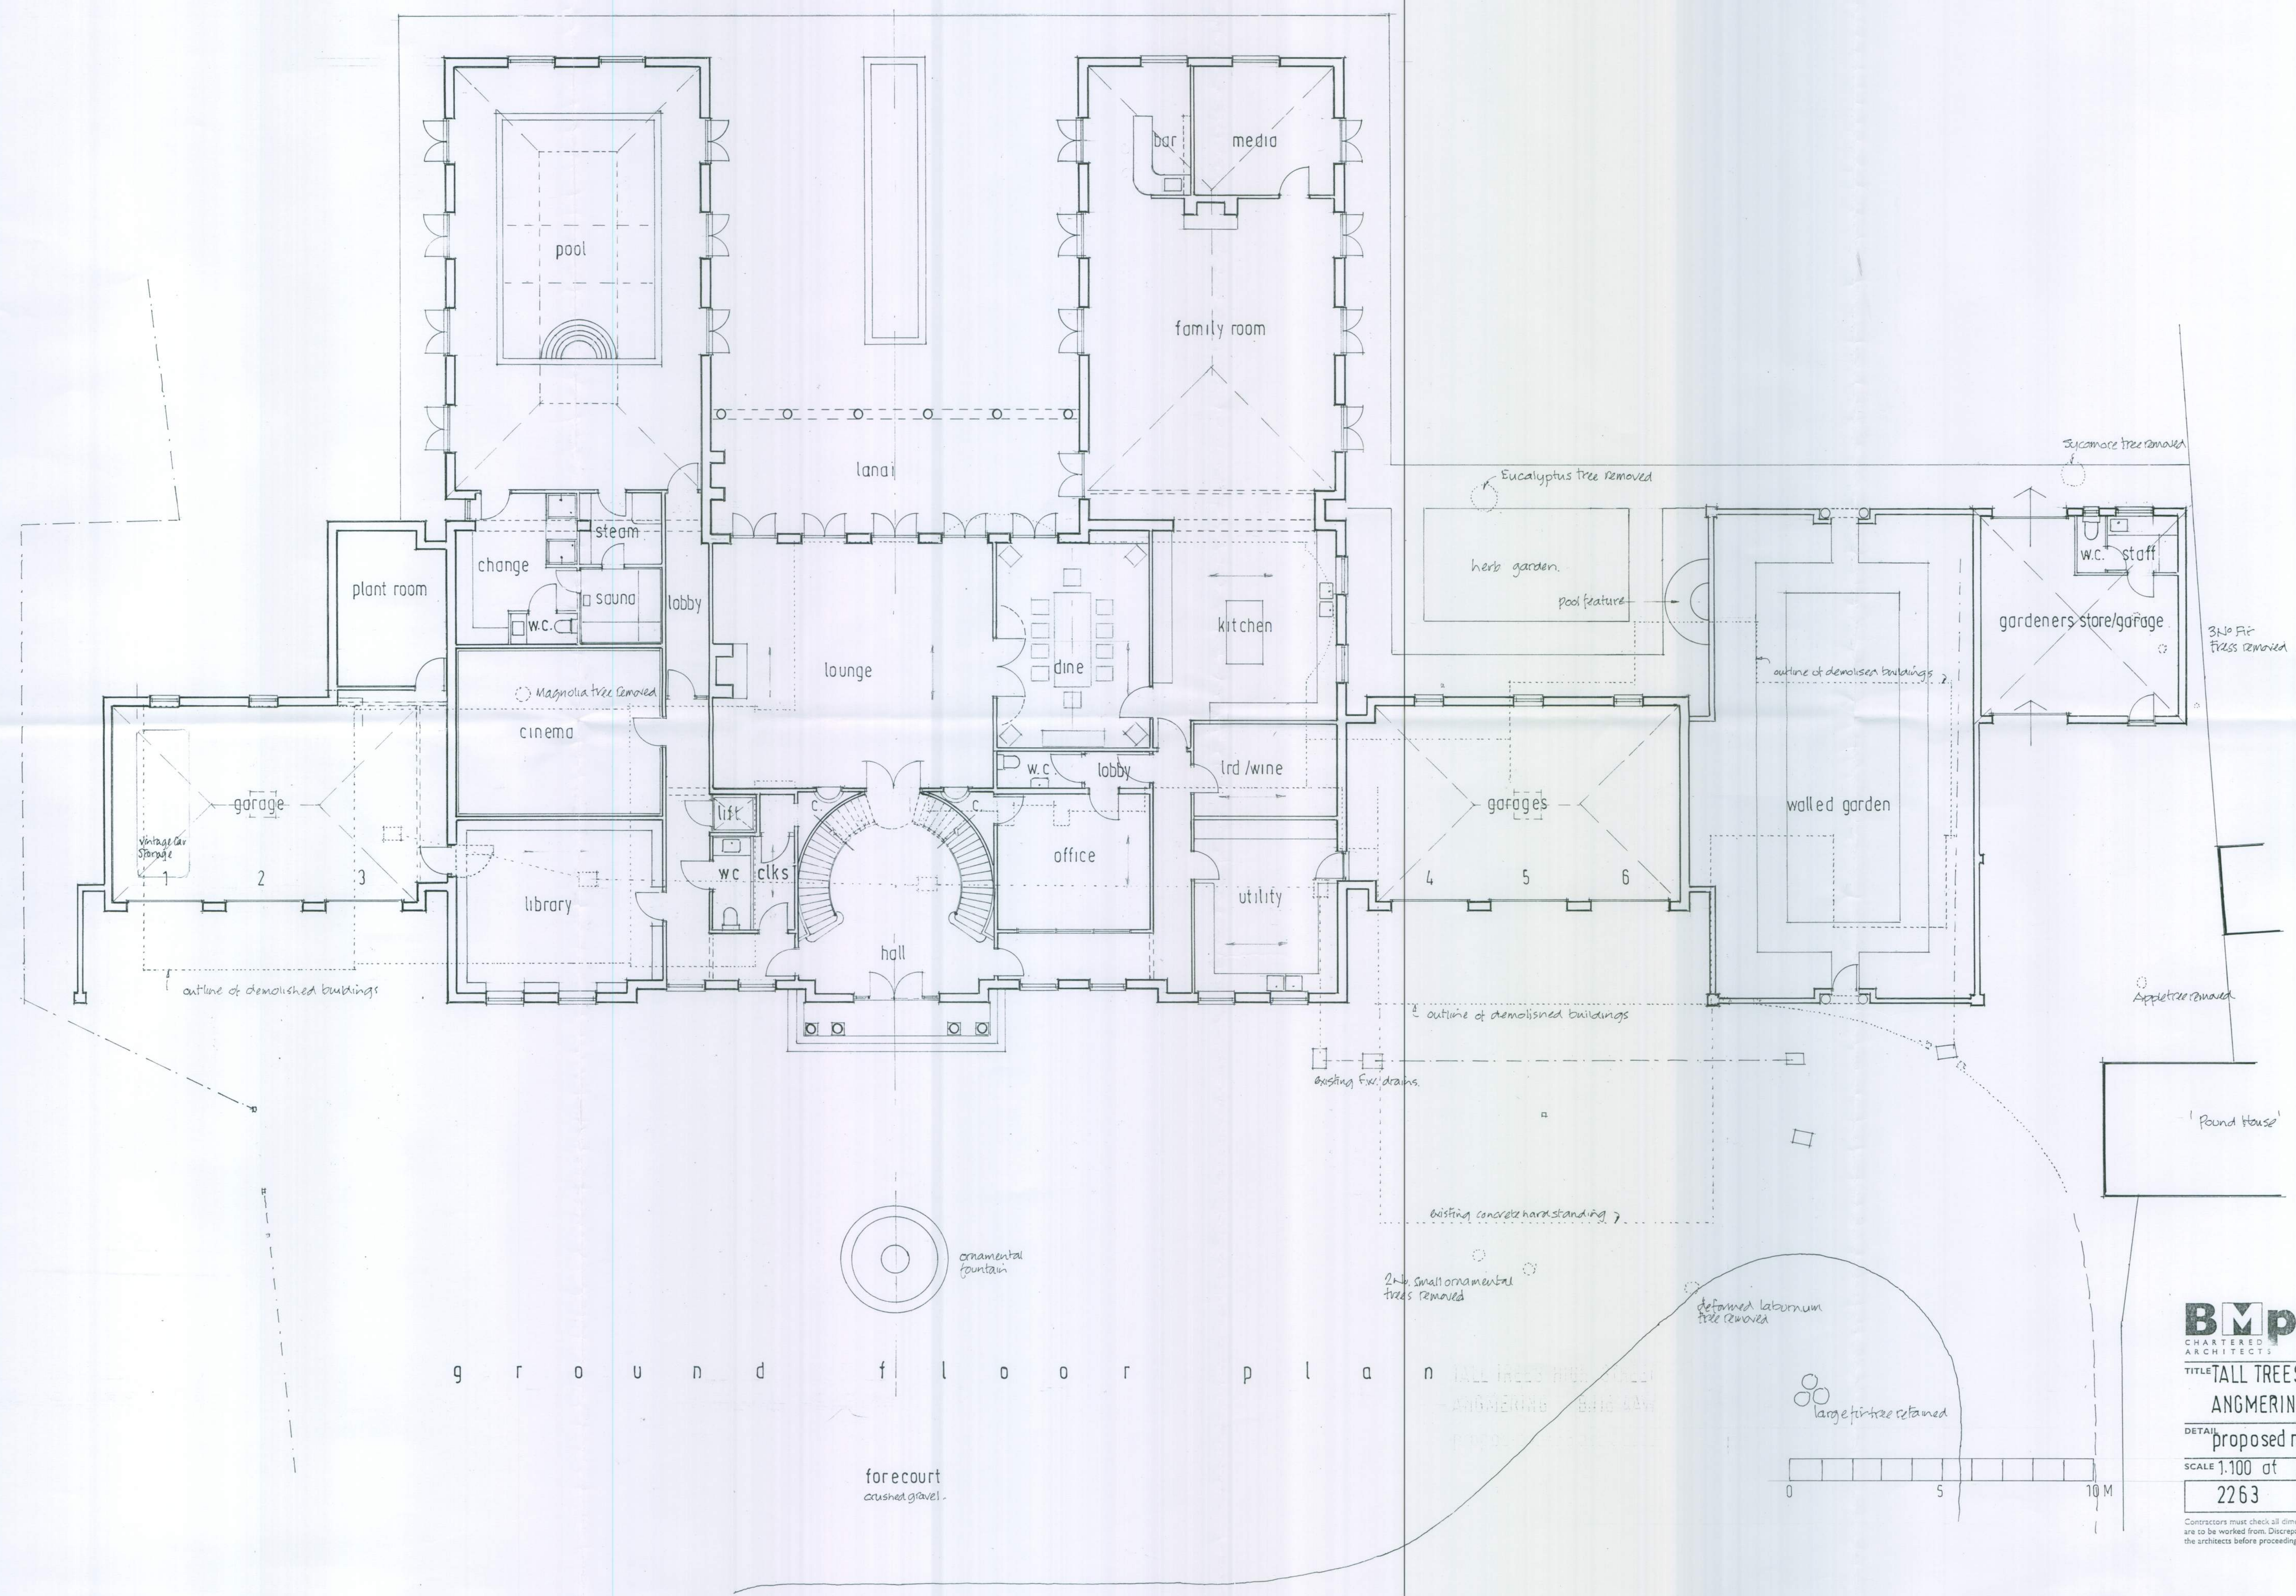

BMP Beecham Moore Partnership
 The Studio
 19 Old Patcham Mews Brighton
 East Sussex BN1 8YW
 t: 01273 330502

TITLE TALL TREES HIGH STREET
 ANGMERING BN16 4AW

DETAIL proposed new 5 bed house

SCALE 1:100 at A1 **DATE** 23-04-2012

2263	23				
------	----	--	--	--	--

Contractors must check all dimensions on site. Only figures in brackets are to be worked from. Discrepancies must be reported immediately to the architects before proceeding. © This drawing is copyright of BMP