


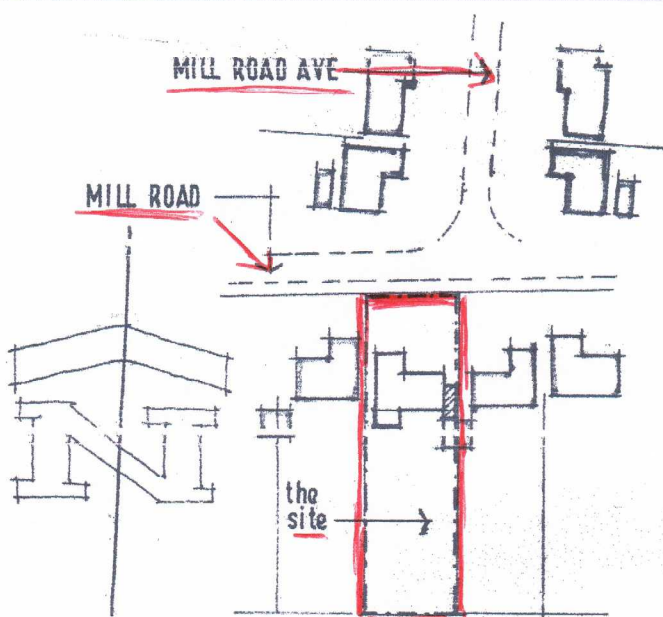


MR A MADDEN.

14 MILL RD ANGMERING
BN16 4HT


LOCATION 1/1250

NOTE relocate s. away taking r/w goods
to rear of exta garage as
necessary to comply.

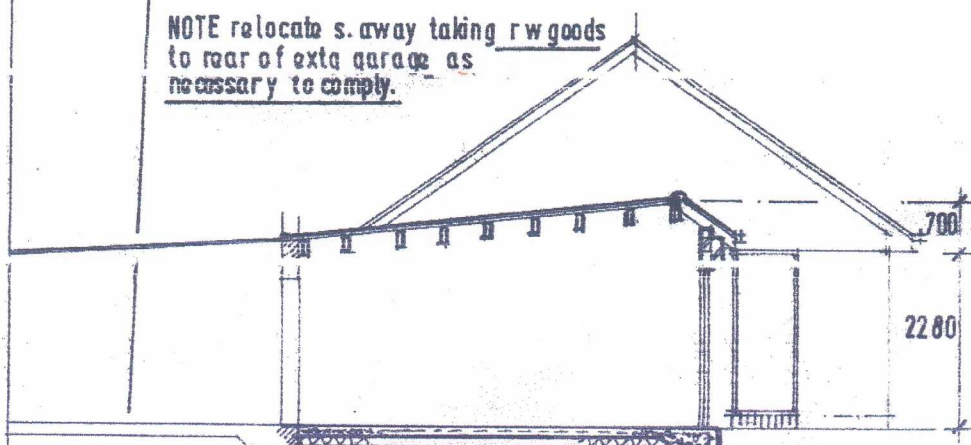


SECTION A A

provide layer 1.4.2 reinf mesh
thro out slab & cranked around
top.

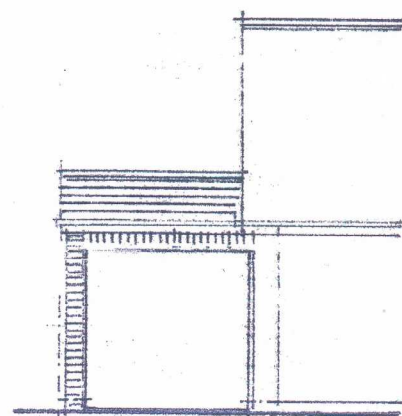

FRONT ELEVATION

* PLEASE SEE
ADDITIONAL DRAWING
FOR INTENDED
LAYOUT.

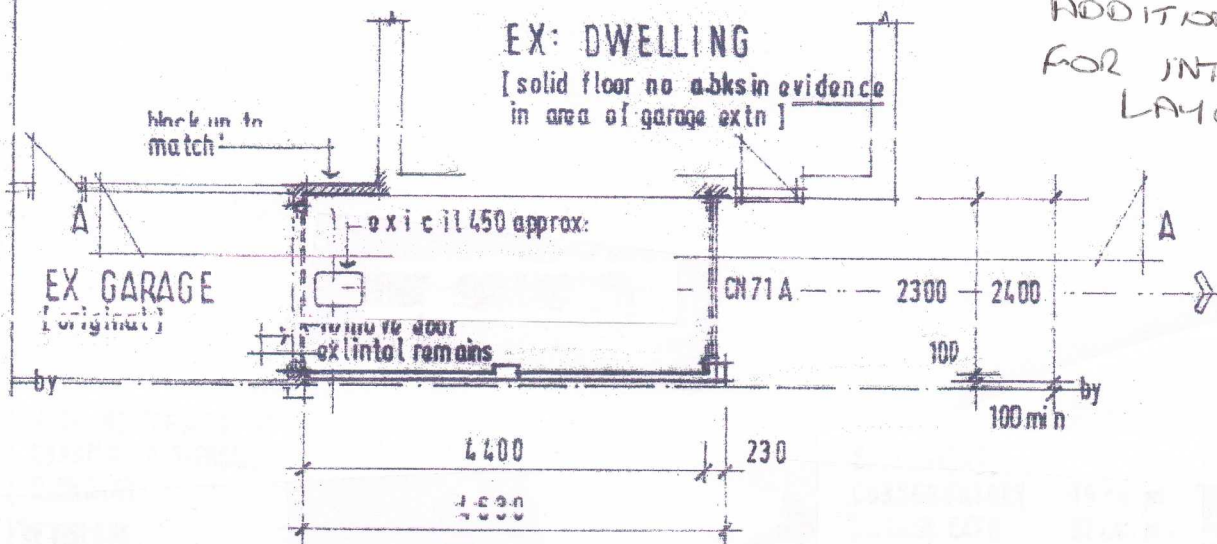

MR. A. MADDEN, 14 MILL RD. ANGMERING. BN16 4HT

**GARAGE CONVERSION
SCALE 1 :50**

NORTH
↑

THE GARAGE IS AN EXISTING FULL GARAGE STRUCTURE, THERE IS GOING TO BE NO CHANGE TO SIZE /HEIGHT. ONLY THE INTERNAL AREA IS BEING CONVERTED

