


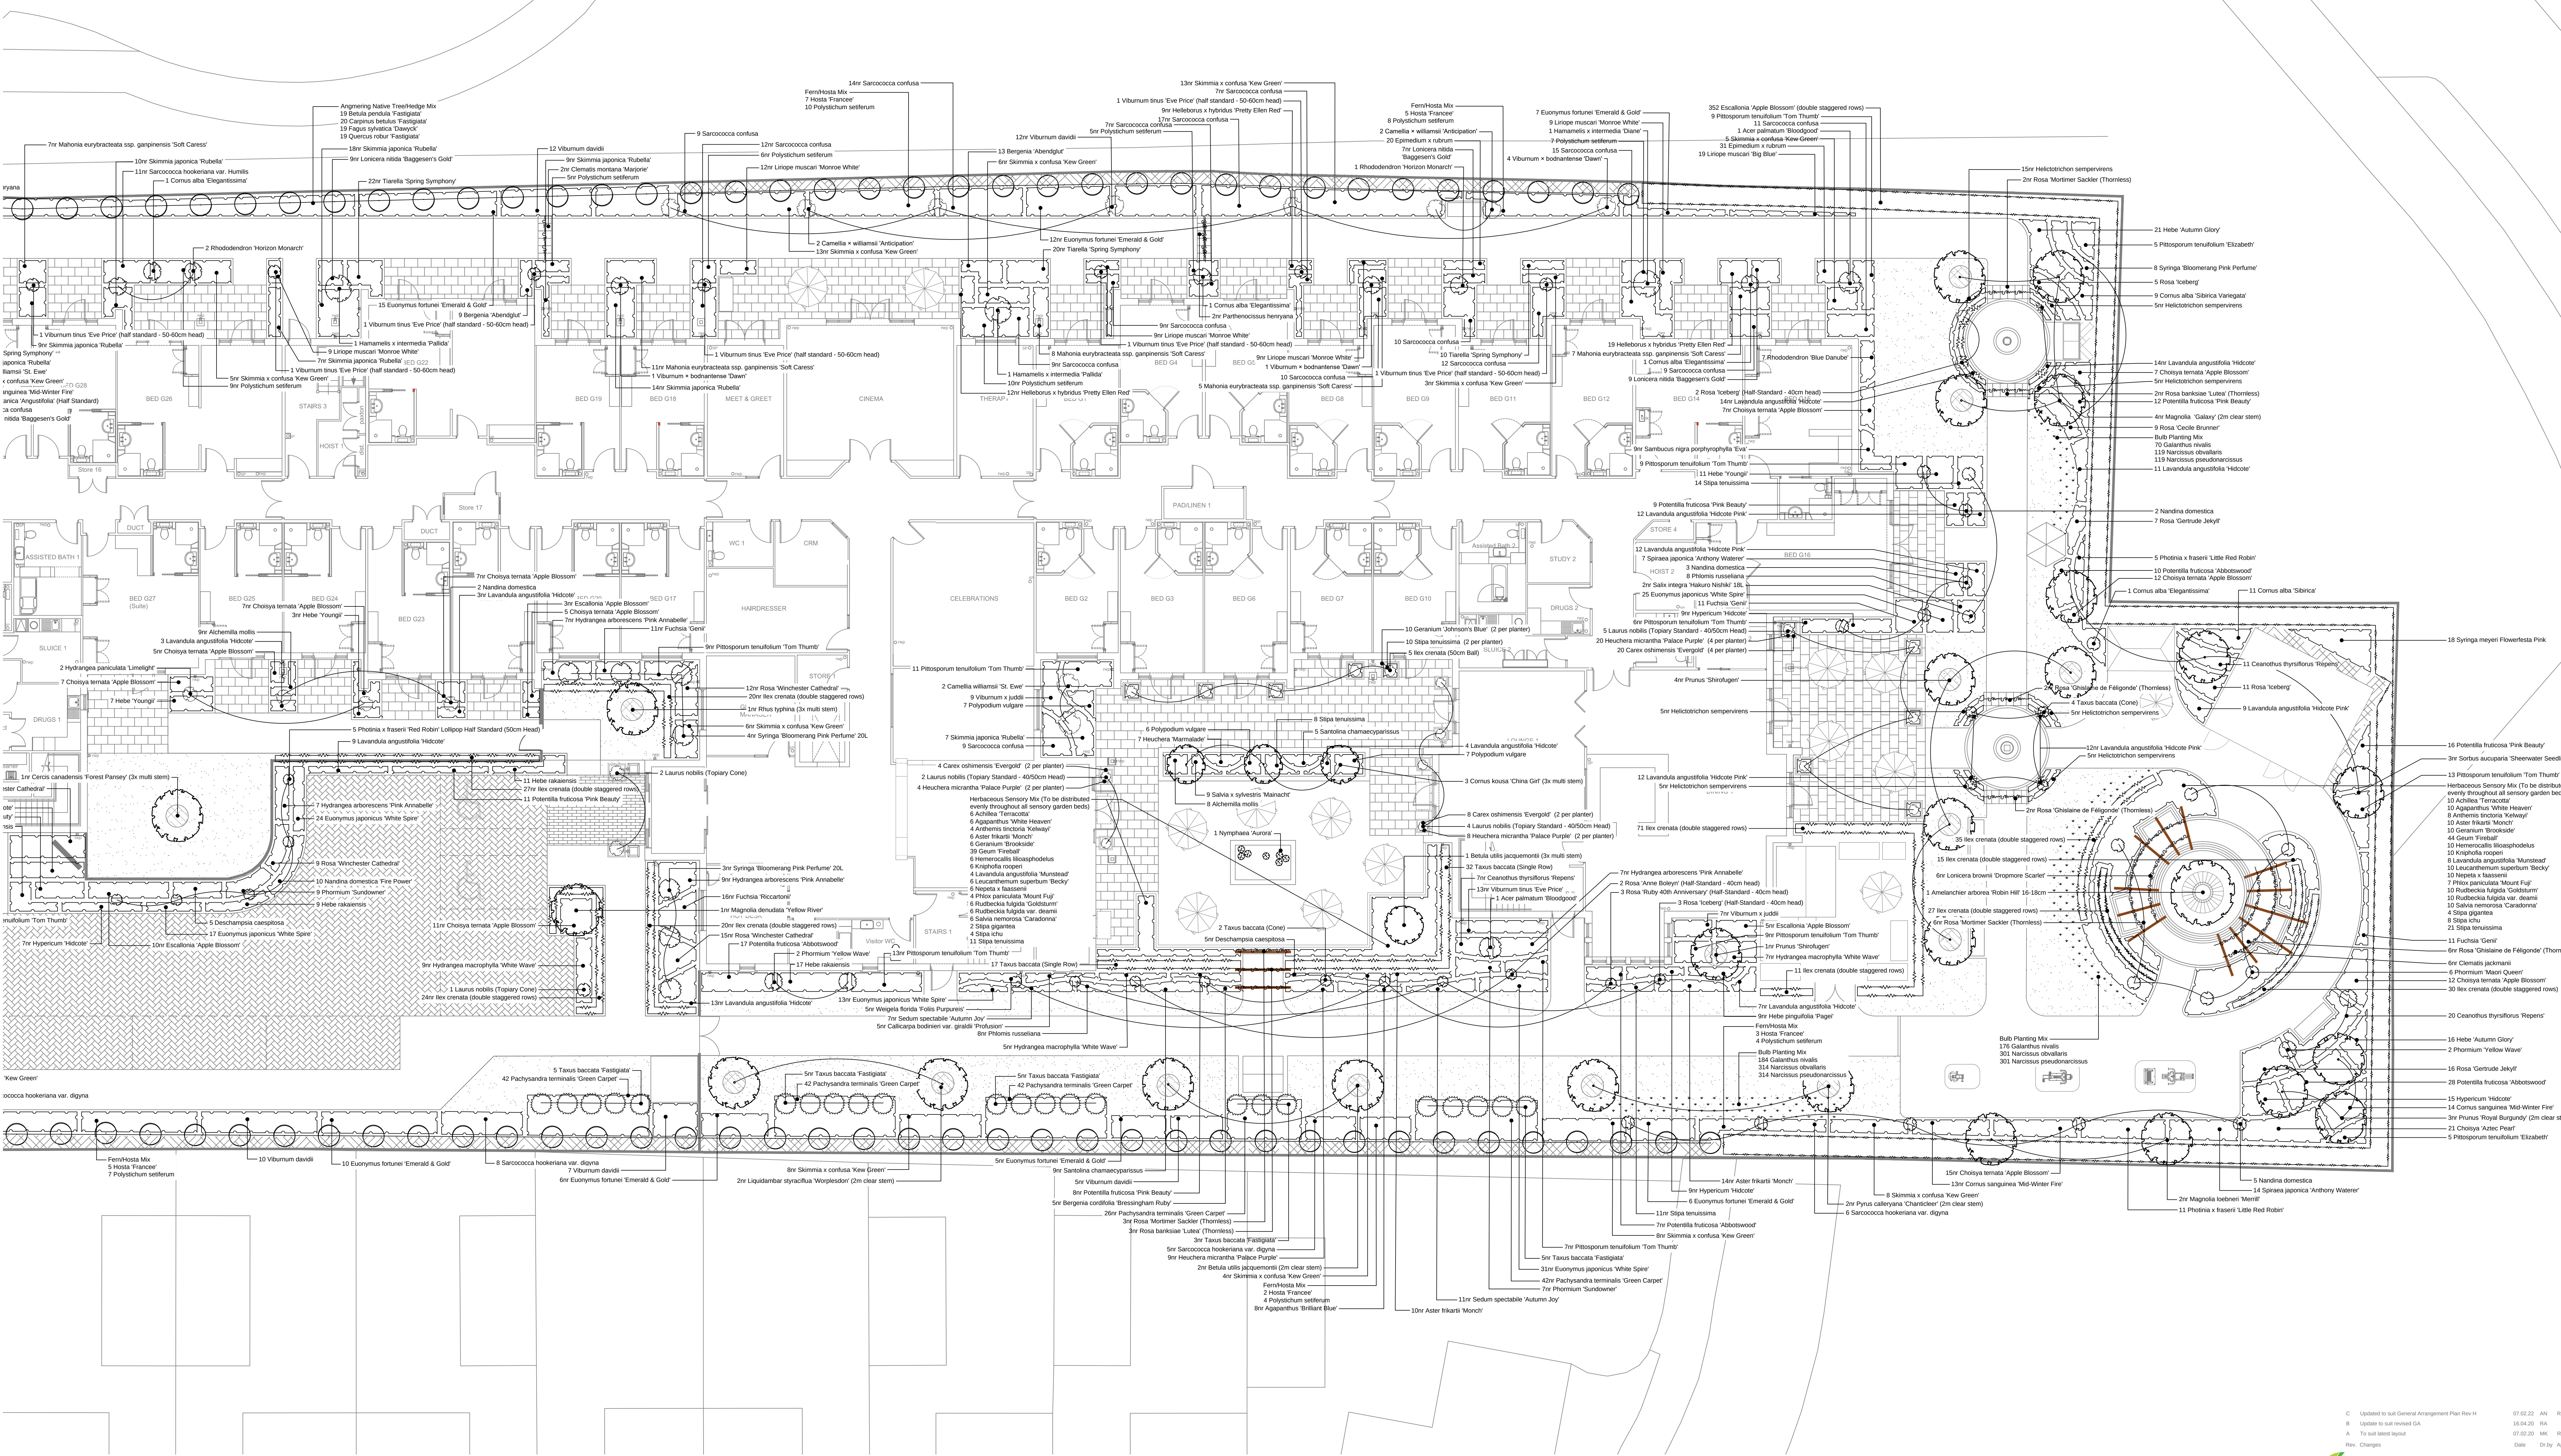


Soft Landscape Proposals Plan - Sheet 2 of 2 SCALE: 1:100 @ A0

LEGEND

- Existing trees to be retained. Refer to Andrew Day Arboricultural Consultancy BS 5837 2012 Arboricultural Report and Tree Protection Plan dated 5th April 2015 for detail survey information.
- Proposed heavy standard tree planting in soft landscape areas.
- Proposed overgreen (2.2.5m height) native tree planting in soft landscape areas (Taxis baccata Fastigiat).
- Proposed native tree mix hedge to be planted as 4.4.5m high, 14-16cm girth feathered trees (with 1.2-1.5m clear stem) @ 2m Ctr. Trees to be planted regularly to form a light hedge row. The desired height is 7m.
- Proposed amenity grass
- Proposed proprietary ProfiKuch surface dressing
- Proposed ornamental hedge planting
- Proposed ornamental shrub planting & herbs
- Proposed bulb mix planting
- Proposed specimen shrub planting
- Proposed climbers

Refer to Sheet 1 for Planting Schedule and notes.

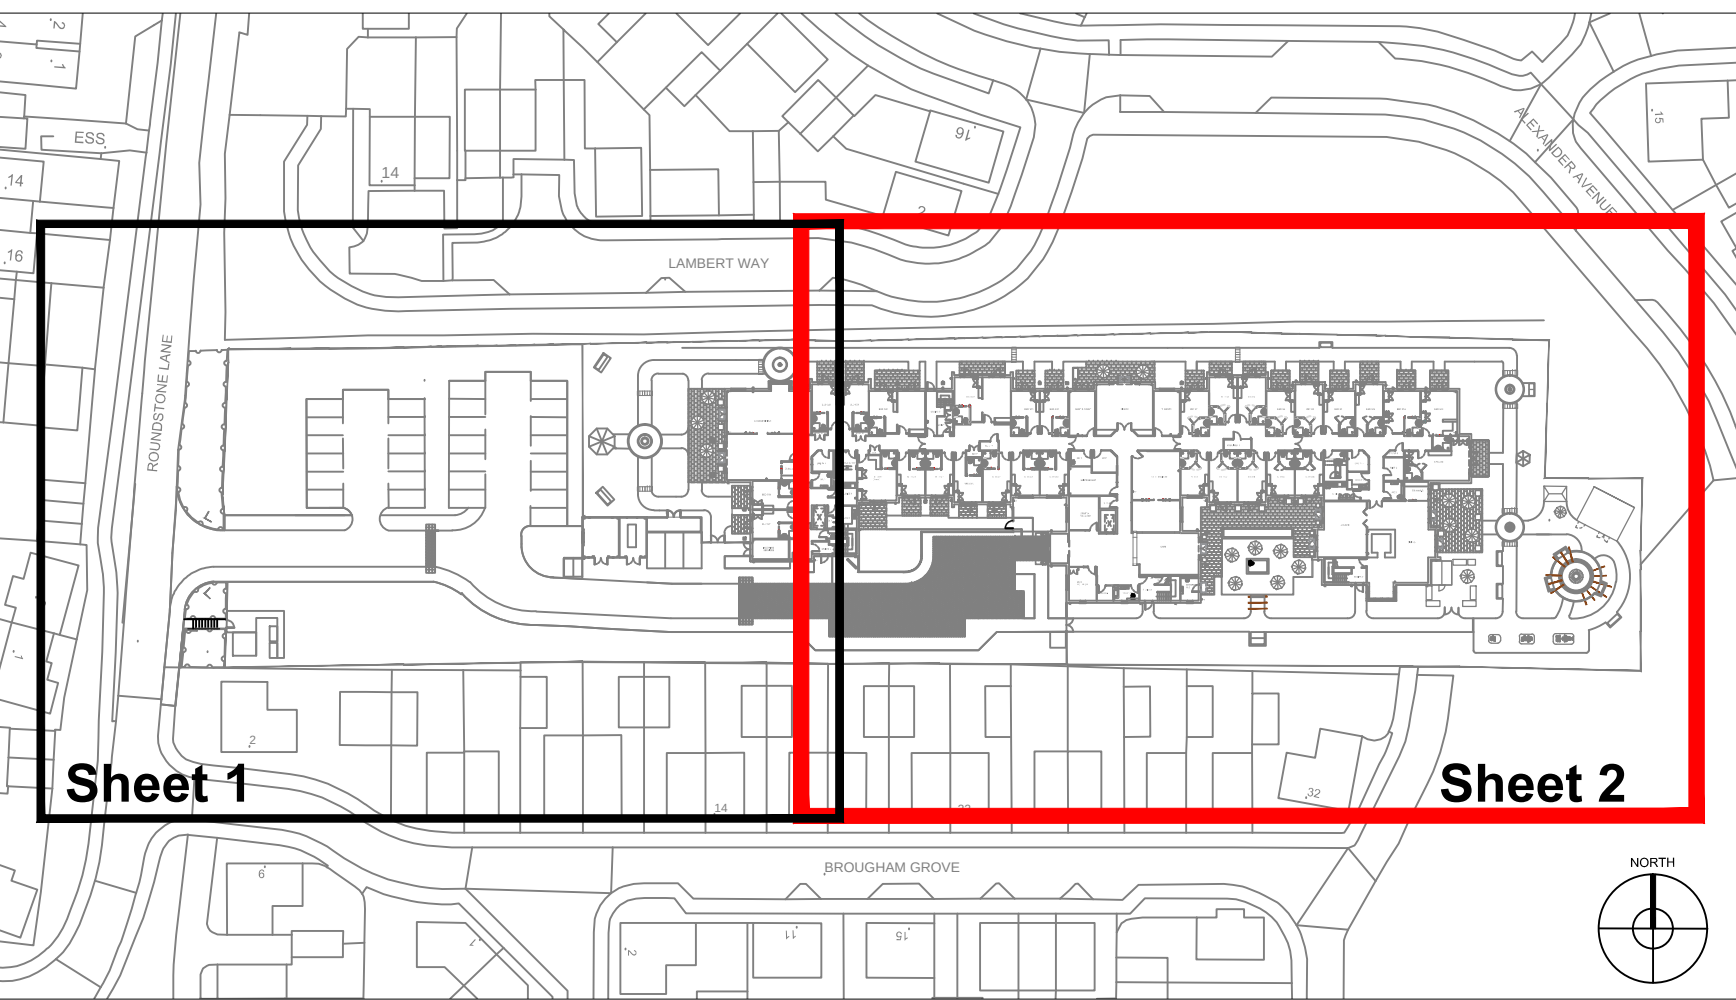

Site Location Plan SCALE: 1:1000 @ A0

C Updated to suit General Arrangement Plan Rev H 07.02.22 AN RA

B Updated to suit revised GA 16.04.20 RA

A To suit latest layout 07.02.20 MK RA

Rev. Changes Date Dr By Ap By

Ground Control
Professional Services

Arboriculture
Ecology
Landscape Architecture
GIS & Mapping

Ground Control Ltd, Kingfisher House, Redmill Way, Billerica, Essex CM12 8EO
T: 01277 650 897 E: info@ground-control.co.uk www.ground-control.co.uk

Client

Hallmark Care Home

Proposed Care Home
Round Stone Road, Angmering

Drawing title

Soft Landscape Proposals Plan
Sheet 2 of 2

Date	November 2019	Drawn by	MK	Checked by	RA	Scale	1:100 @ A0
Project Ref	J180649-GC-L-DR-3-004	Discipline	C	Project Stage	Planning		

Notes:

1. This drawing is the copyright of Ground Control Ltd and cannot be reproduced in any form without express consent of the company.
2. Do not scale off this drawing. All written dimensions are to be checked on site prior to commencing works.
3. All discrepancies, errors or omissions are to be reported for clarification before proceeding.