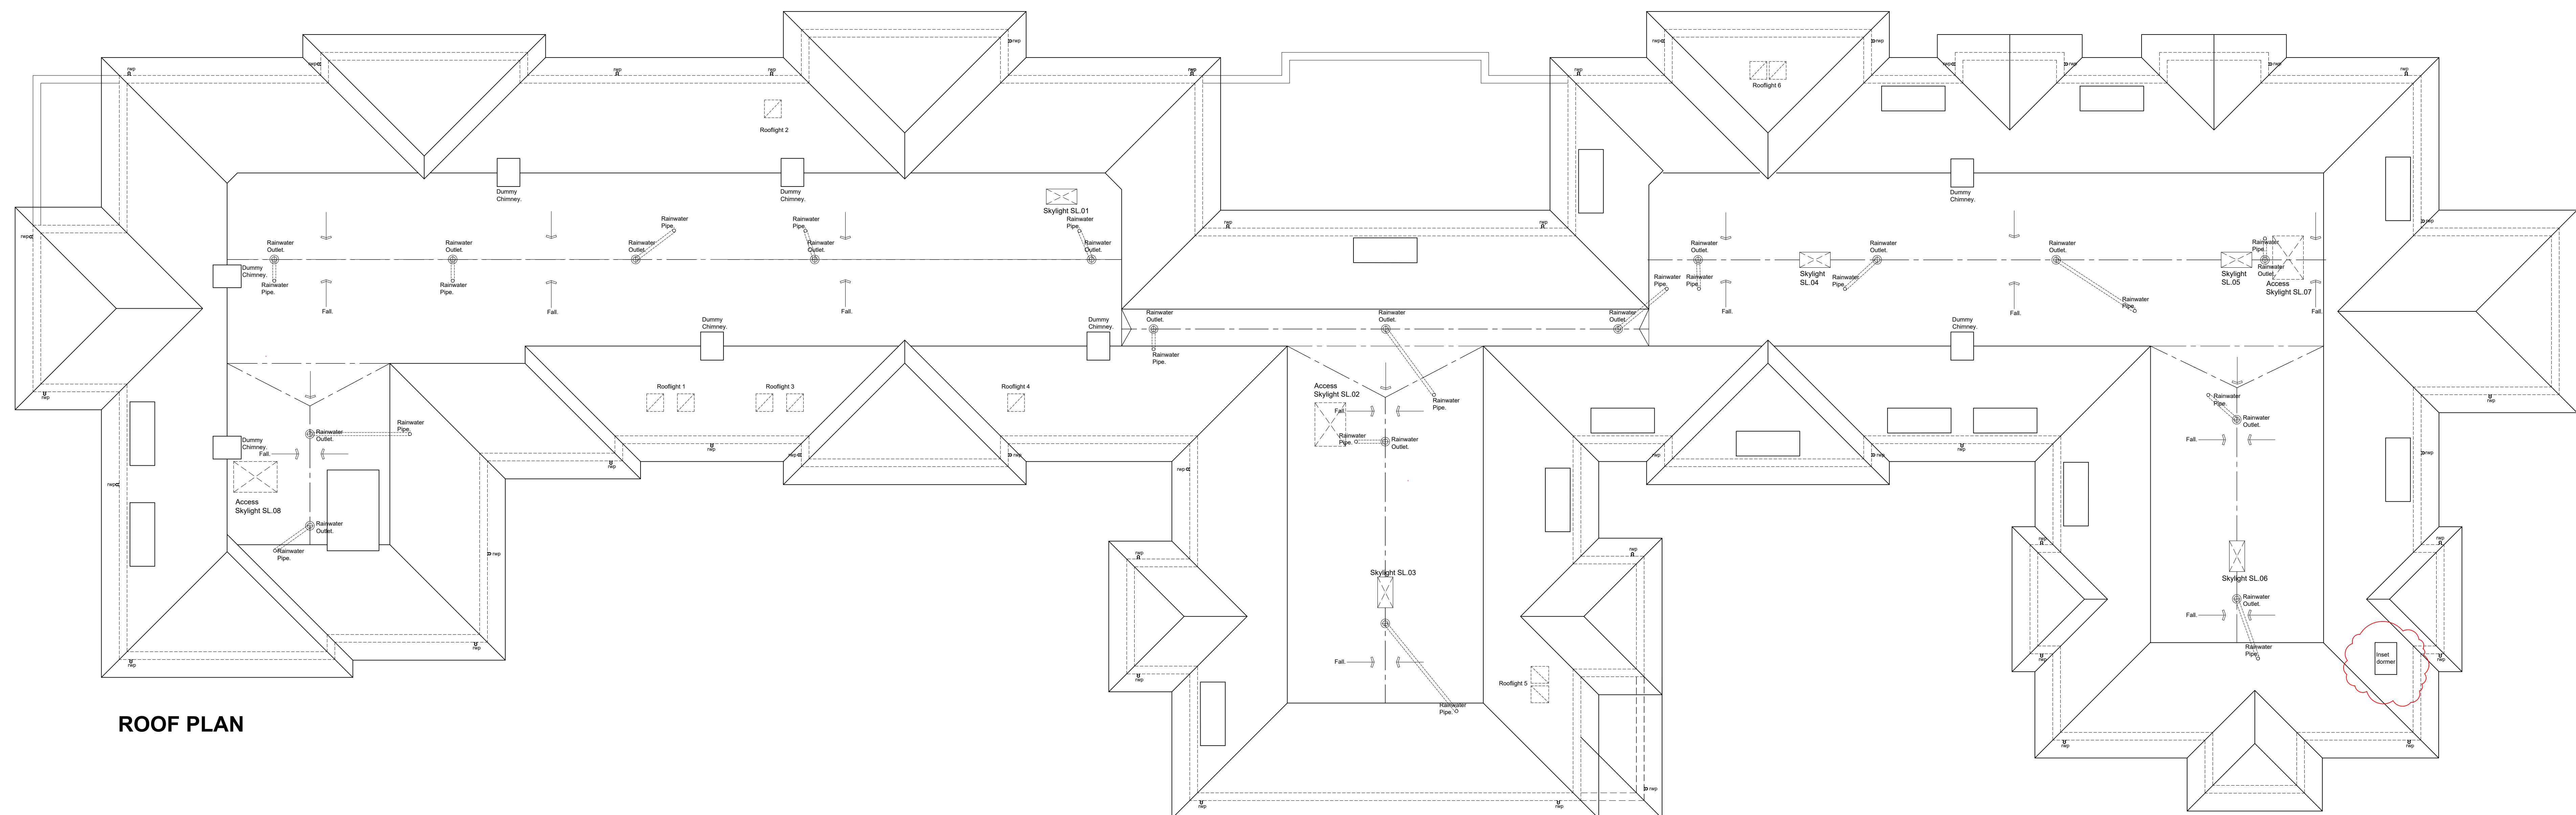


Rev: Desc: By: Date: Chkd: