


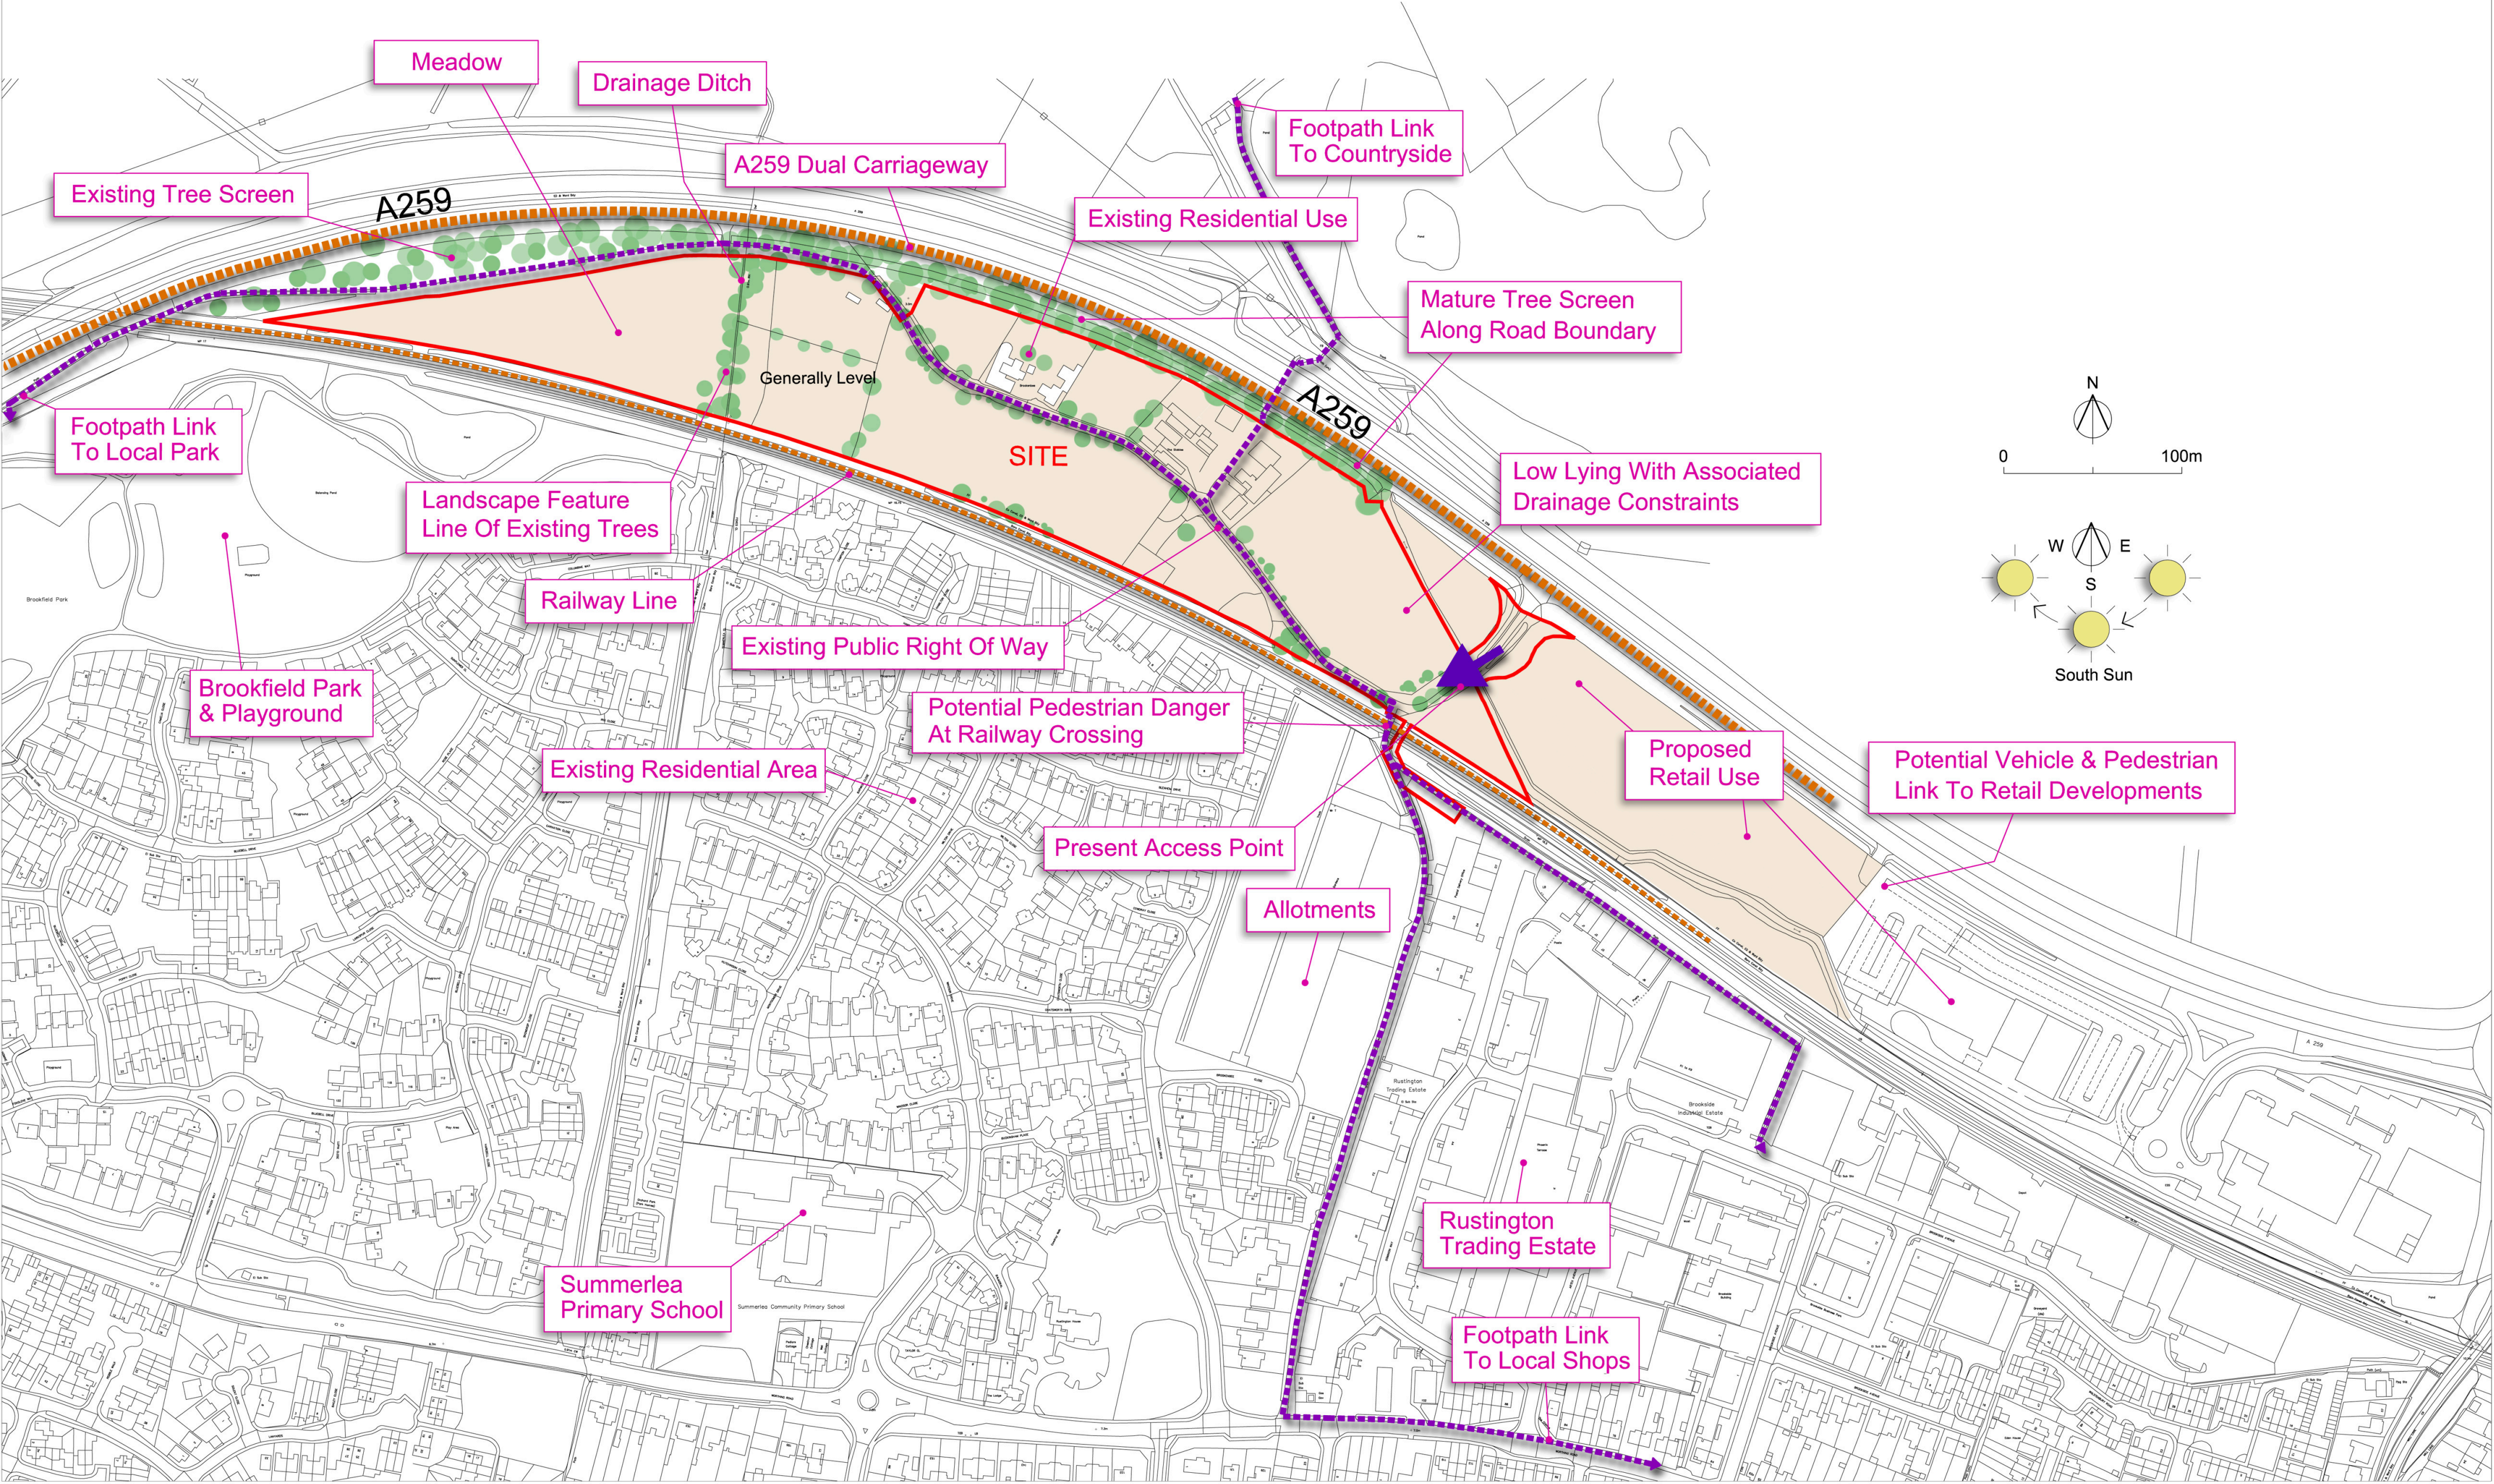

Land west of Brook Lane and south of A259
(within the parishes of Brookfield & Angmering & Findon)
For Store Property Investments Ltd

SITE APPRAISAL PLAN