


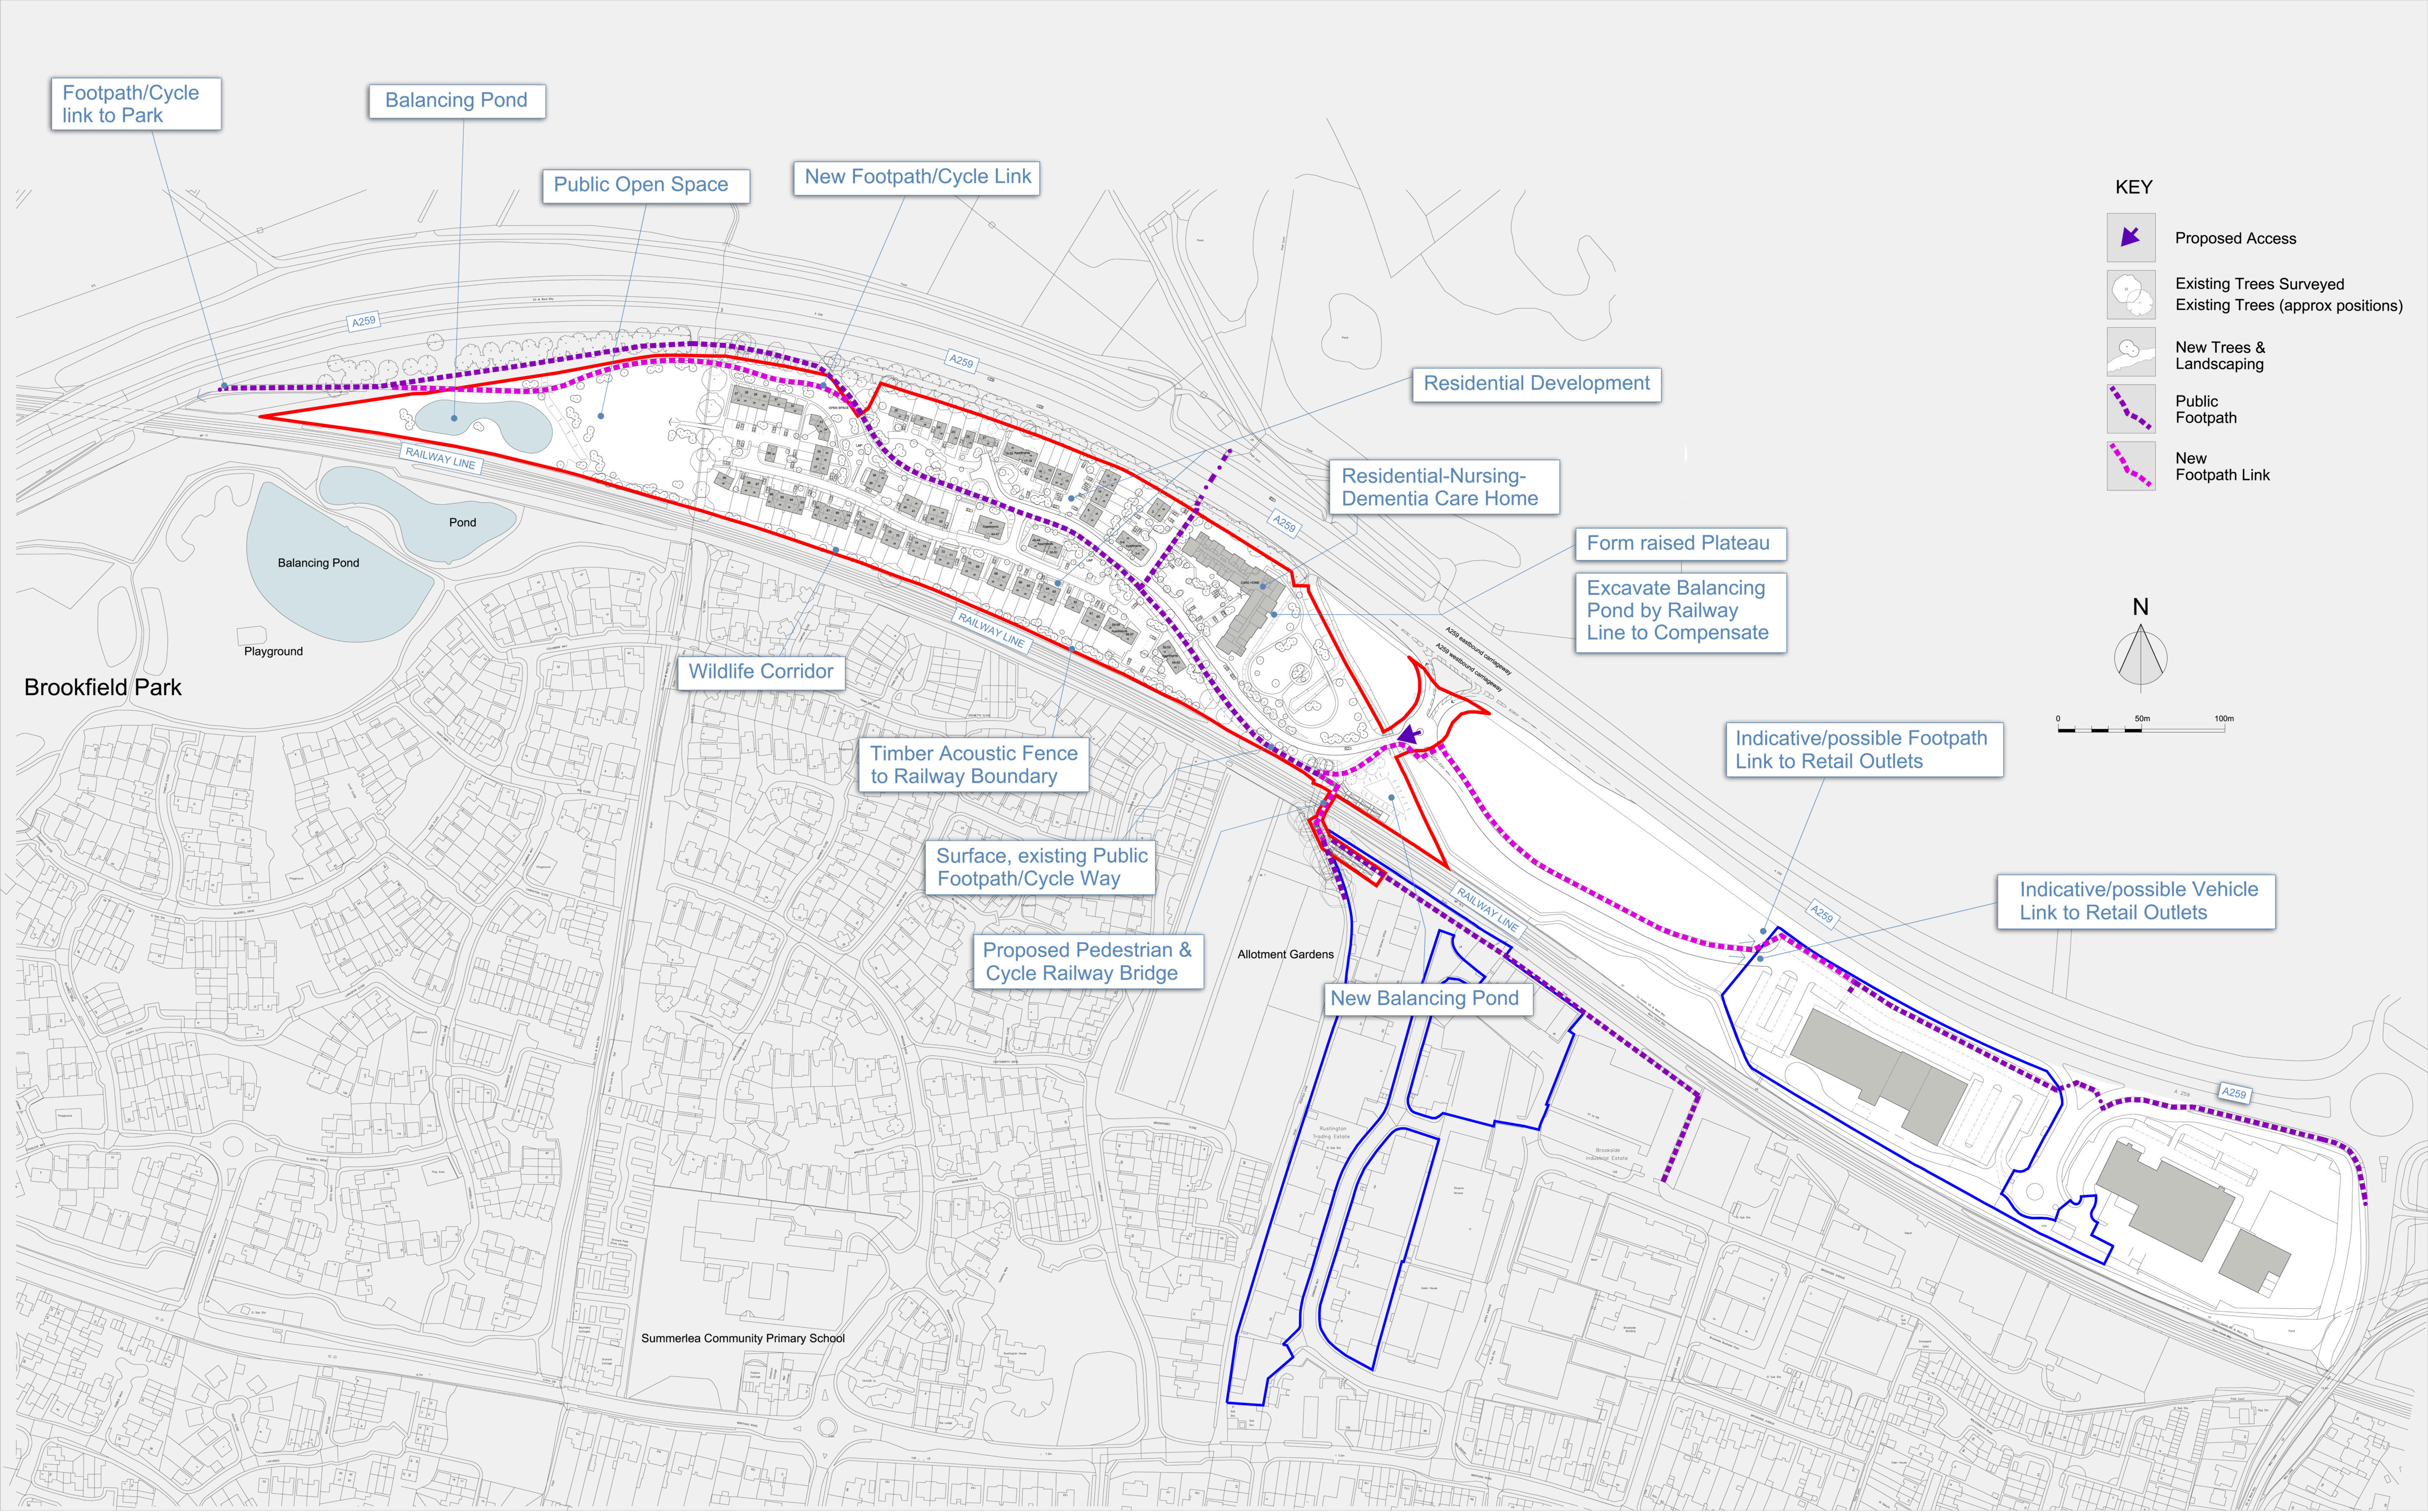

Land west of Brook Lane and south of A259
(within the parishes of Brookfield & Angmering & Findon)
For Store Property Investments Ltd

MASTER PLAN

Scale 1/1250 @ A0 Jan 2017 Dwg 1709-04D