


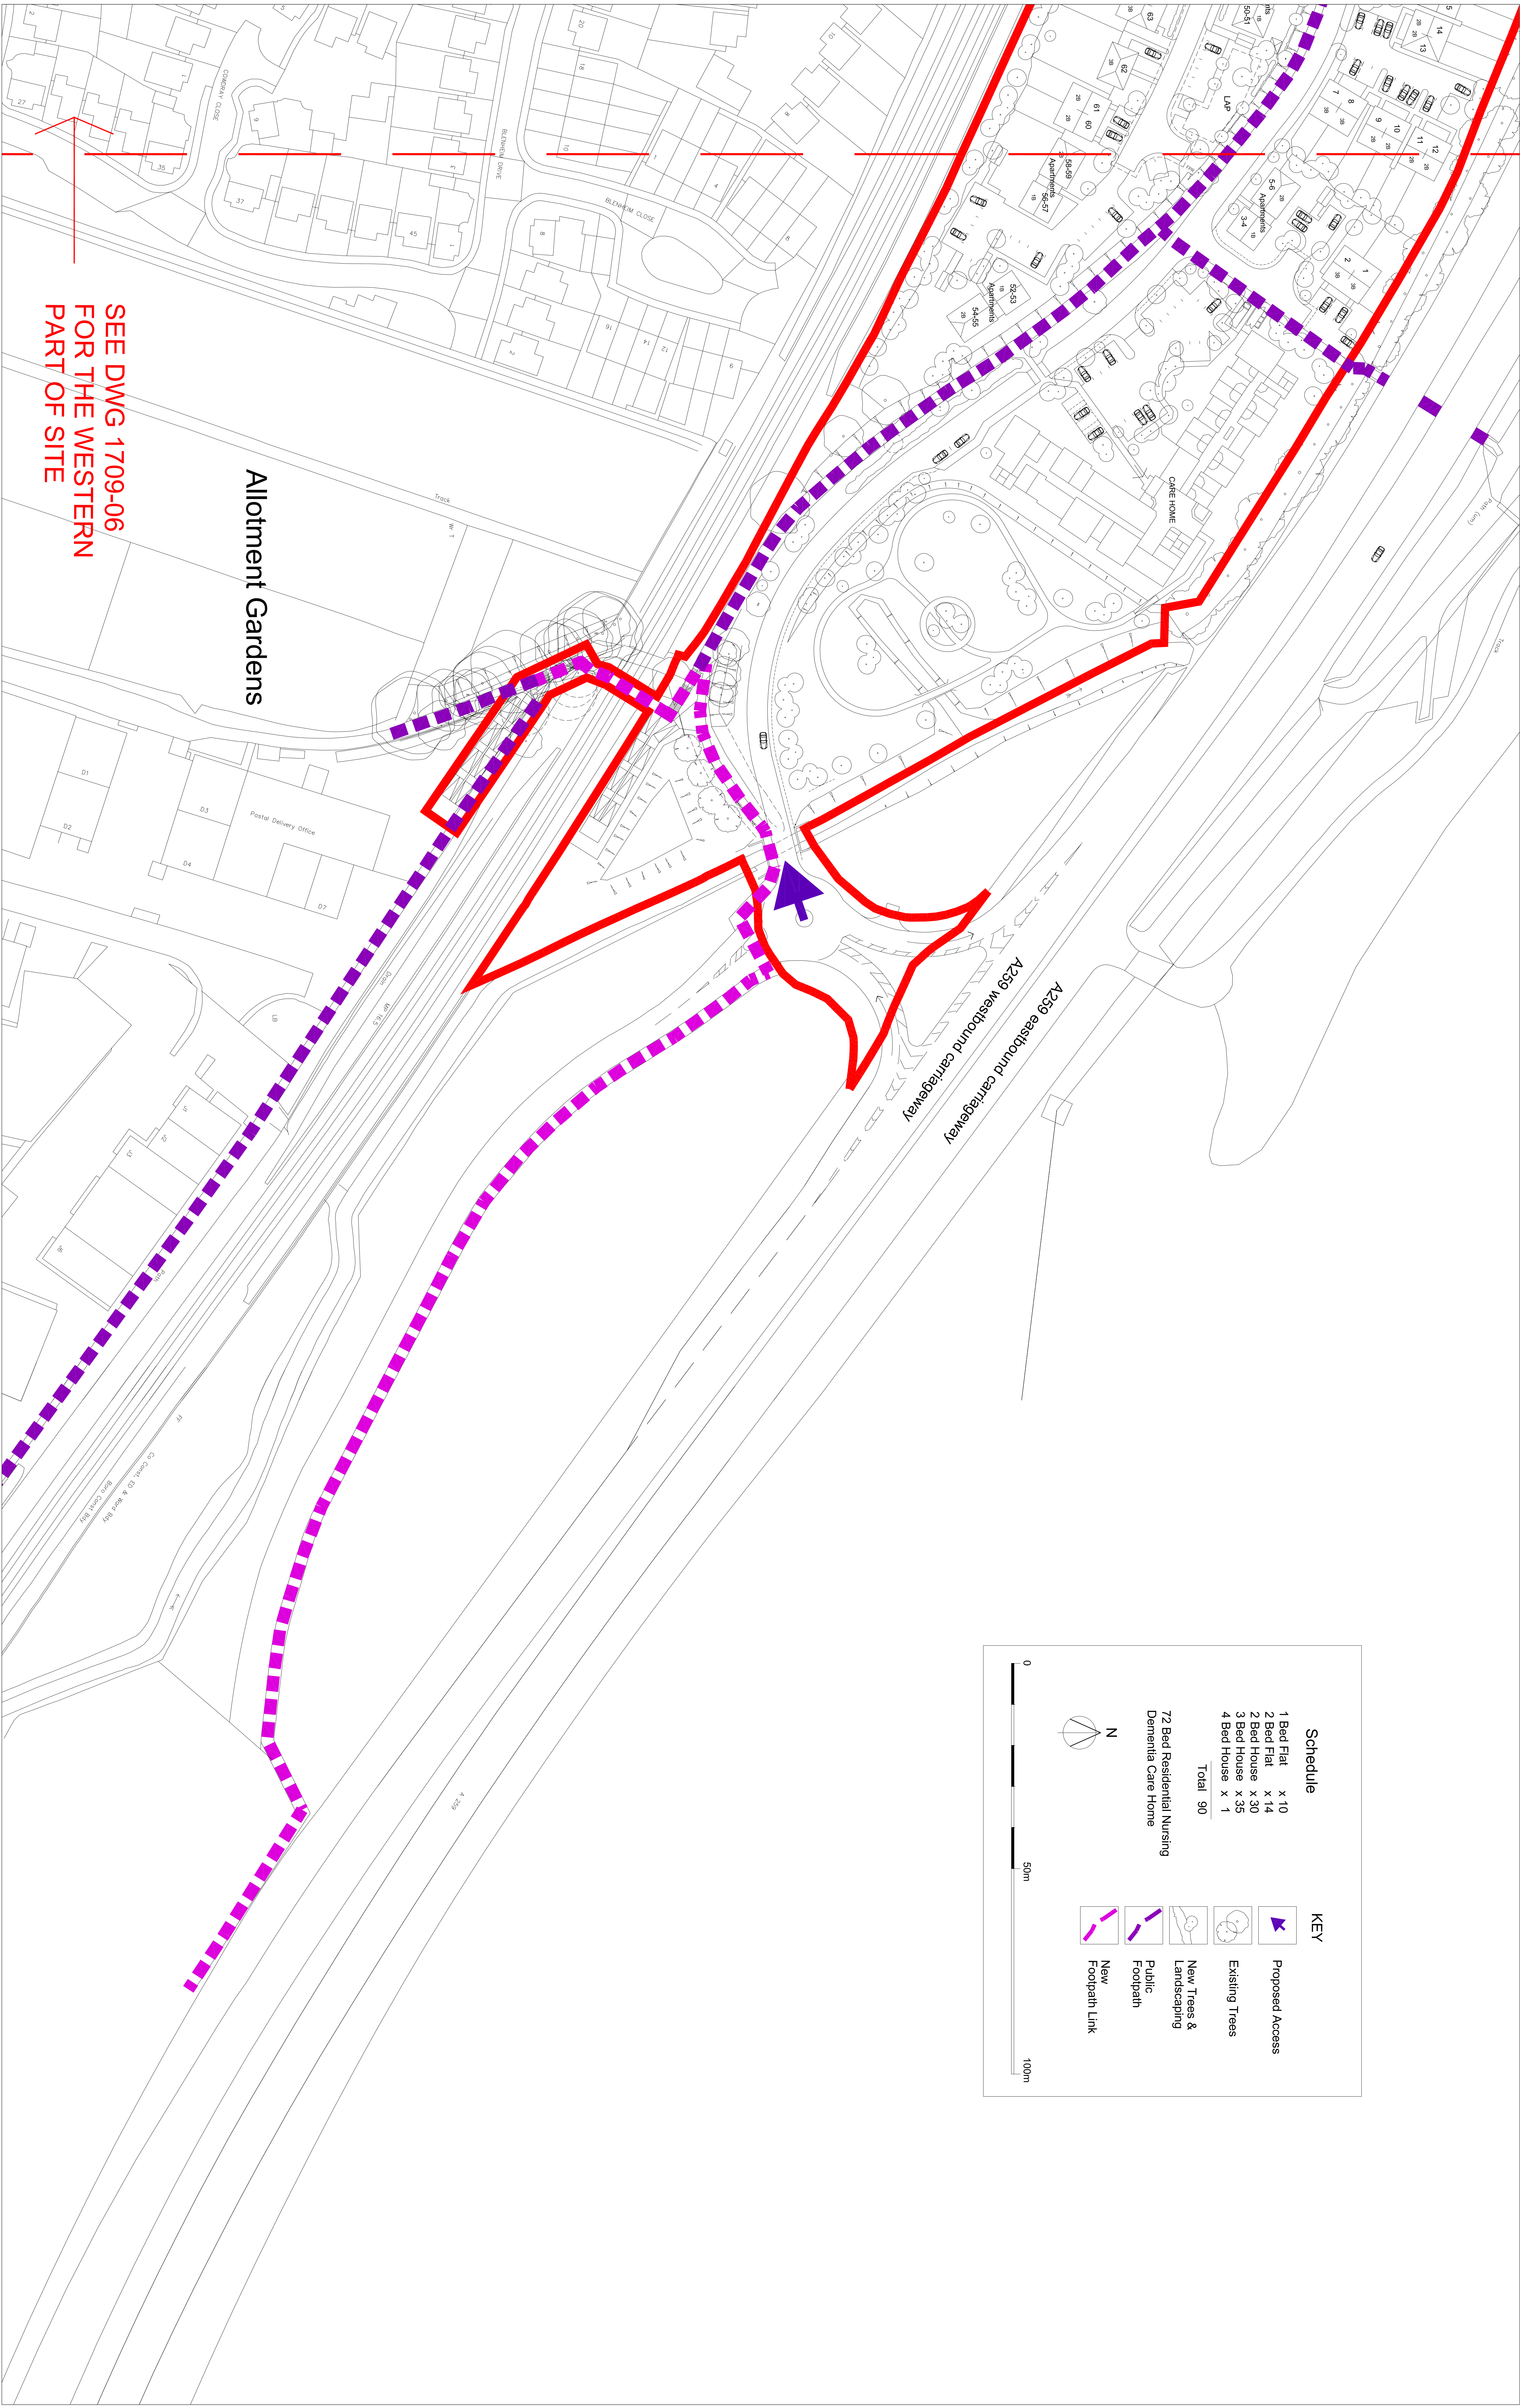

SEE DWG 1709-06
FOR THE WESTERN
PART OF SITE

Allotment Gardens

Land west of Brook Lane and south of A259
(within the parishes of Brookfield & Angmering & Findon)
For Store Property Investments Ltd

Schedule

1 Bed Flat	x 10
2 Bed Flat	x 14
2 Bed House	x 30
3 Bed House	x 35
4 Bed House	x 1
Total	90

72 Bed Residential Nursing
Dementia Care Home

KEY

	Proposed Access
	Existing Trees
	New Trees & Landscaping
	Public Footpath
	New Footpath Link

INDICATIVE SITE LAYOUT

Scale 1/500 @ A0 Jan 2017 Dwg 1709-07C