


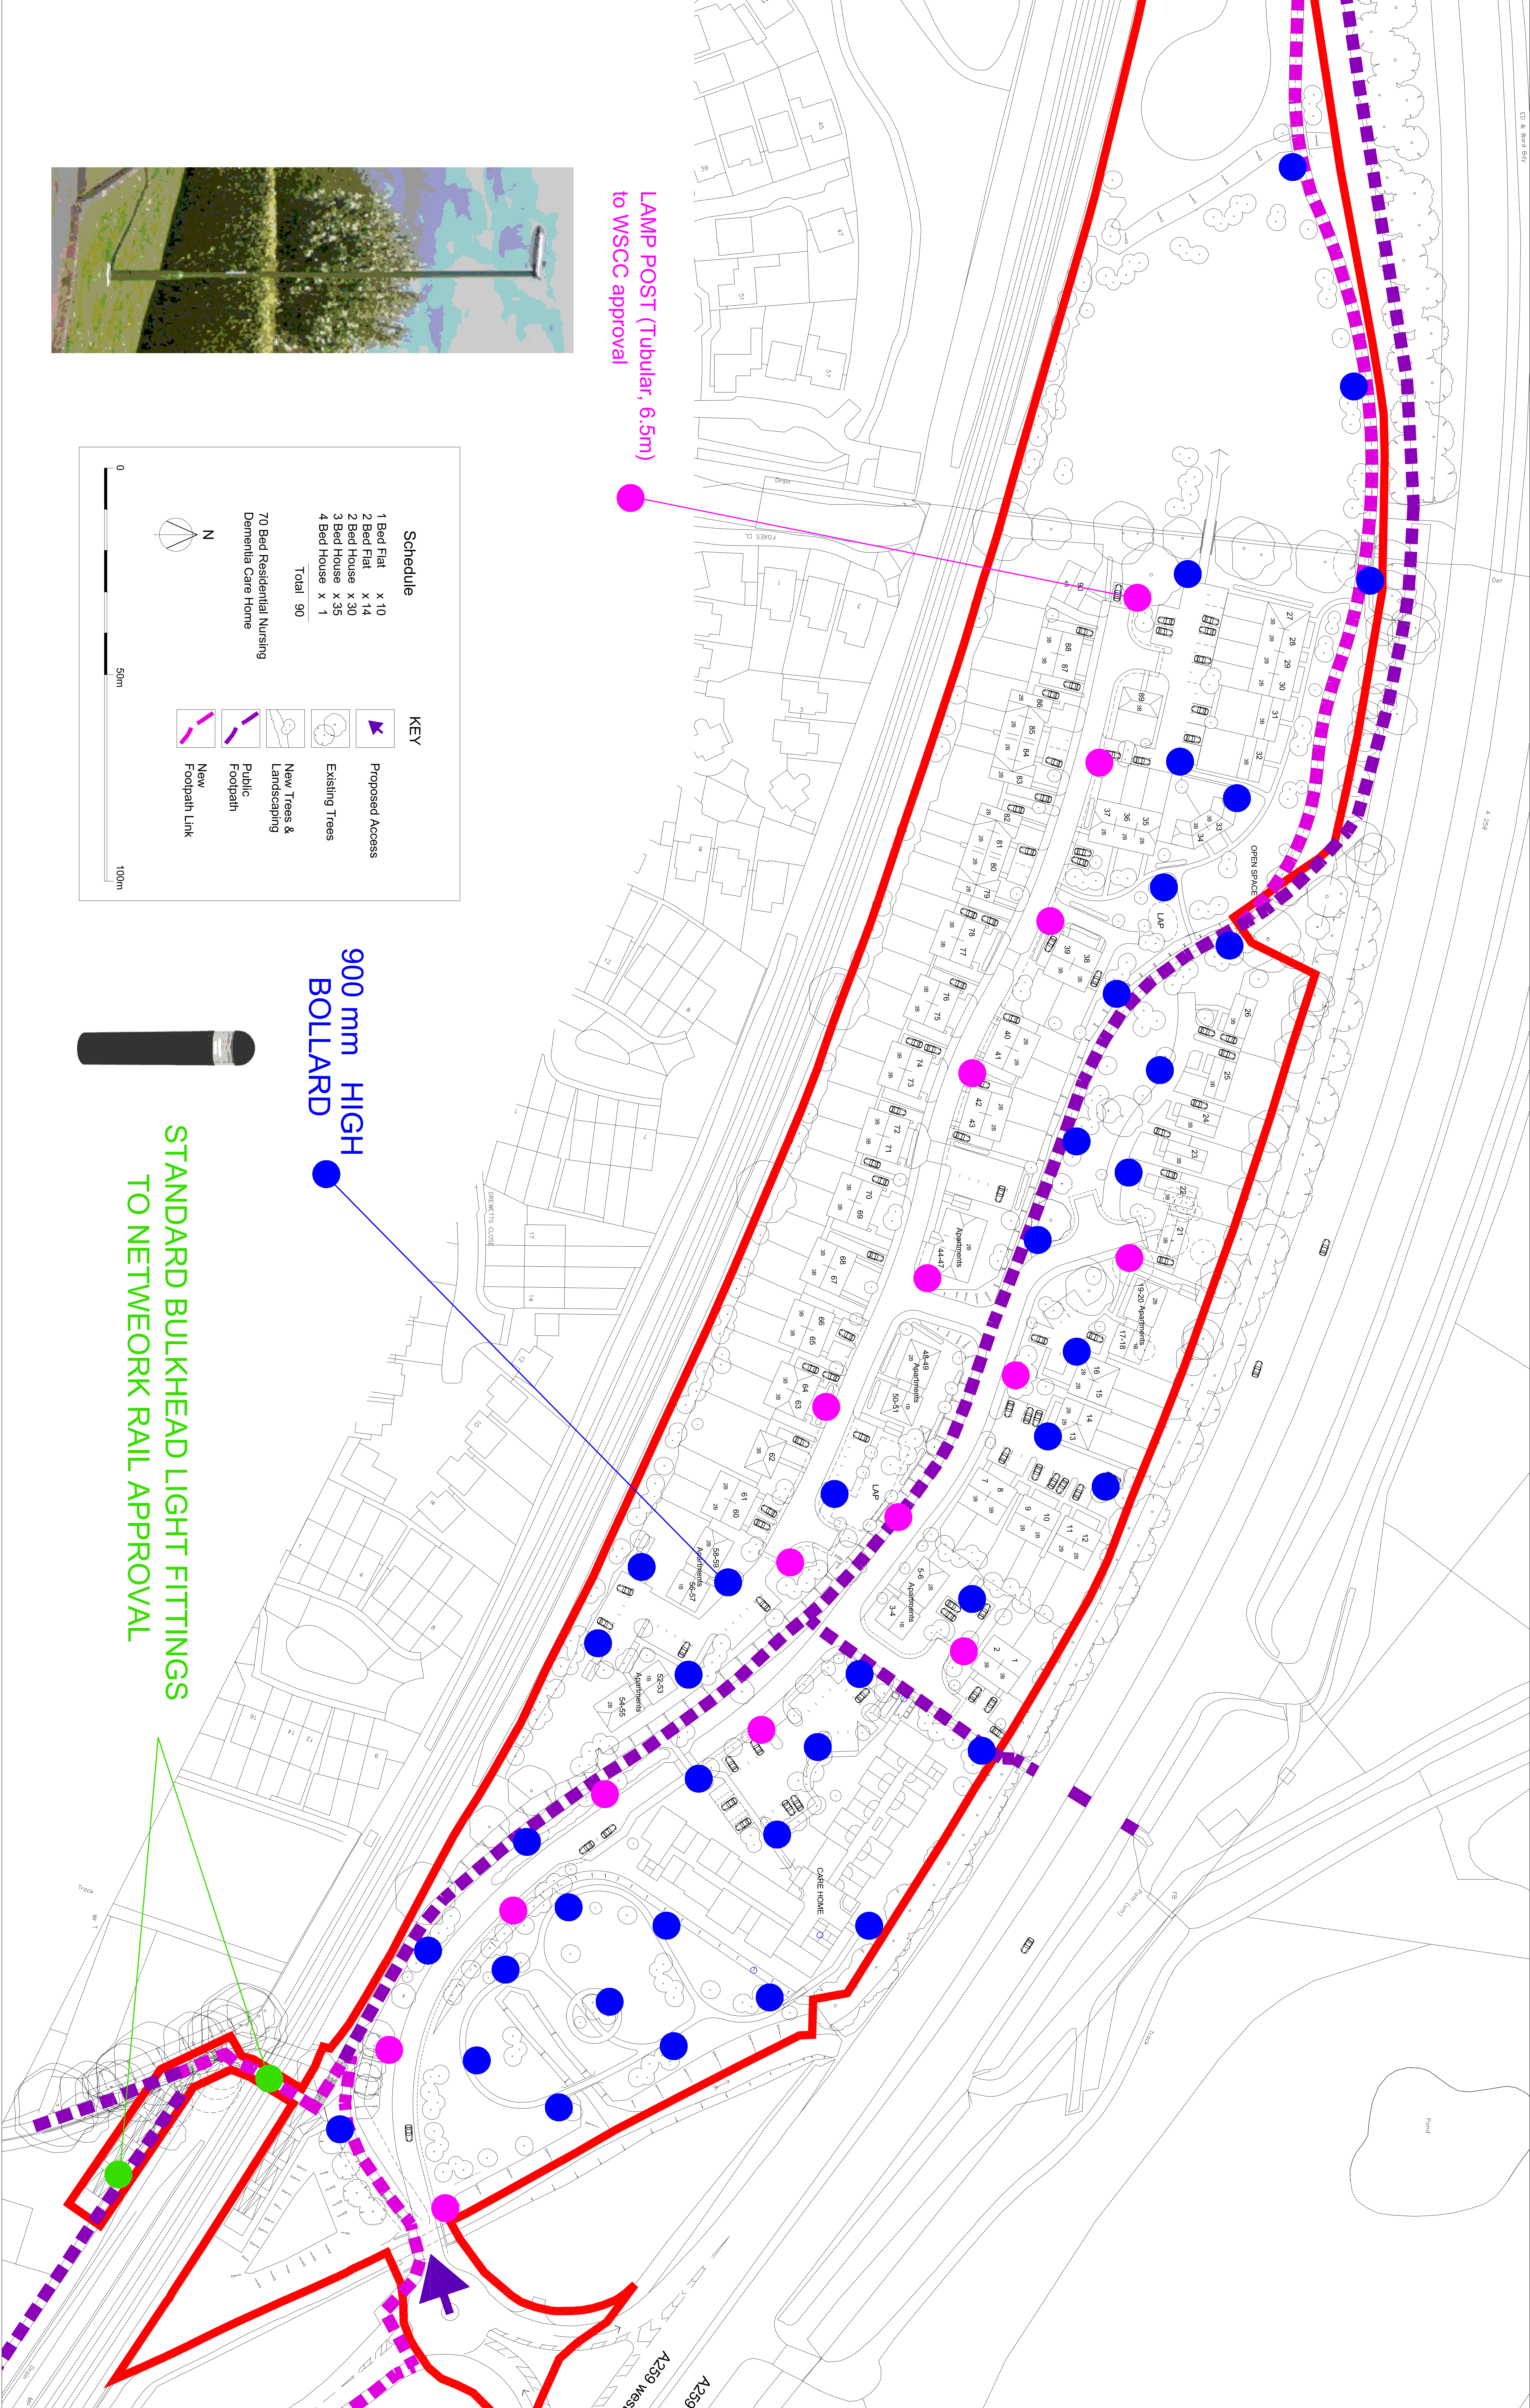

Land west of Brook Lane and south of A259
(within the parishes of Brookfield & Angmering & Findon)
For Store Property Investments Ltd

INDICATIVE LIGHTING PROPOSALS
Scale 1/500 @ A0 Jan 2017 Dwg 1709-12C