
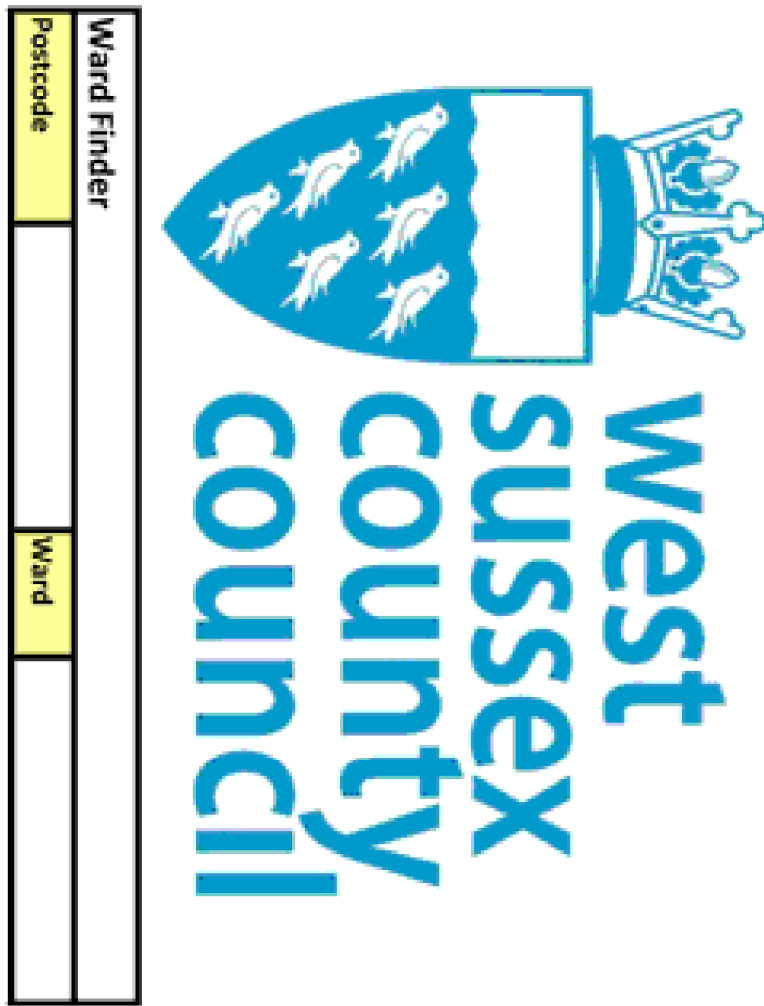


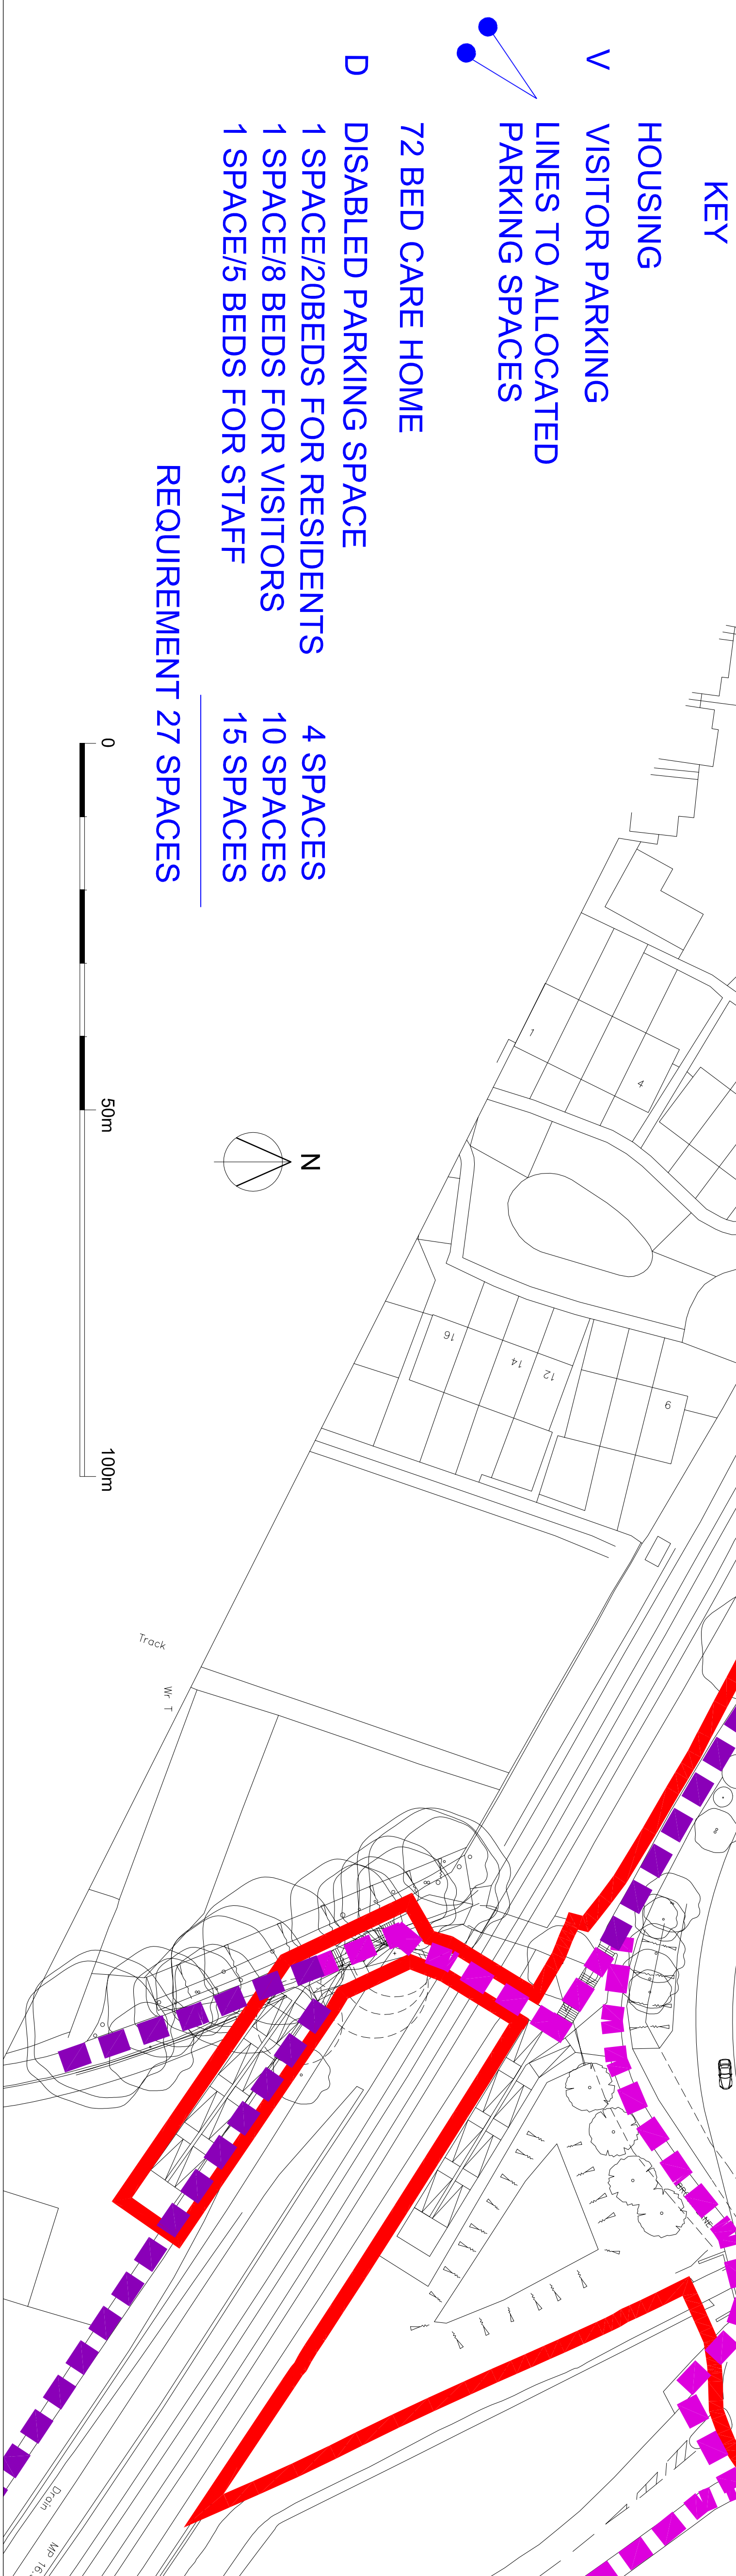

District Tempo Factor 2009-2026	1.067644
------------------------------------	----------

DEVELOPMENT MIX				
Ref.	Unit Type	Unit Tenure	Habitable Rooms (Per Unit)	No. of Units (Total)
A	Fats	Council/Housing Association (not including shared ownership)	2	8
B	Fats	Council/Housing Association (not including shared ownership)	3	10
C	Houses	Council/Housing Association (not including shared ownership)	4	6
D	Houses	Council/Housing Association (not including shared ownership)	5	3
E	Fats	Private	2	2
F	Fats	Private	3	4
G	Houses	Private	4	24
H	Houses	Private	5	32
I	Houses	Private	6	1
J				
K				
L				
M				
N				
O				
P				
Q				
R				
S				
Total				90

[illegible]

Land west of Brook Lane and south of A259
(within the parishes of Brookfield & Angmering & Findon)
For Store Property Investments Ltd

INDICATIVE PARKING LAYOUT & BIN STORAGE/COLLECTION