

KEY TO HEALTH AND SAFETY SYMBOLS

ABNORMAL OR UNUSUAL RESIDUAL RISKS
ASSOCIATED WITH THE DESIGN OUTCOMES
SHOWN ON THIS DRAWING MAYBE INDICATED BY
MEANS OF THE FOLLOWING SYMBOLS.


INDICATES A RESIDUAL RISK
REQUIRING A COMPULSORY ACTION.

 INDICATES A RESIDUAL RISK FOR INFORMATION.

 INDICATES A RESIDUAL RISK
REQUIRING A PROHIBITIVE ACTION.

 INDICATES A RESIDUAL RISK AS A WARNING.

Works

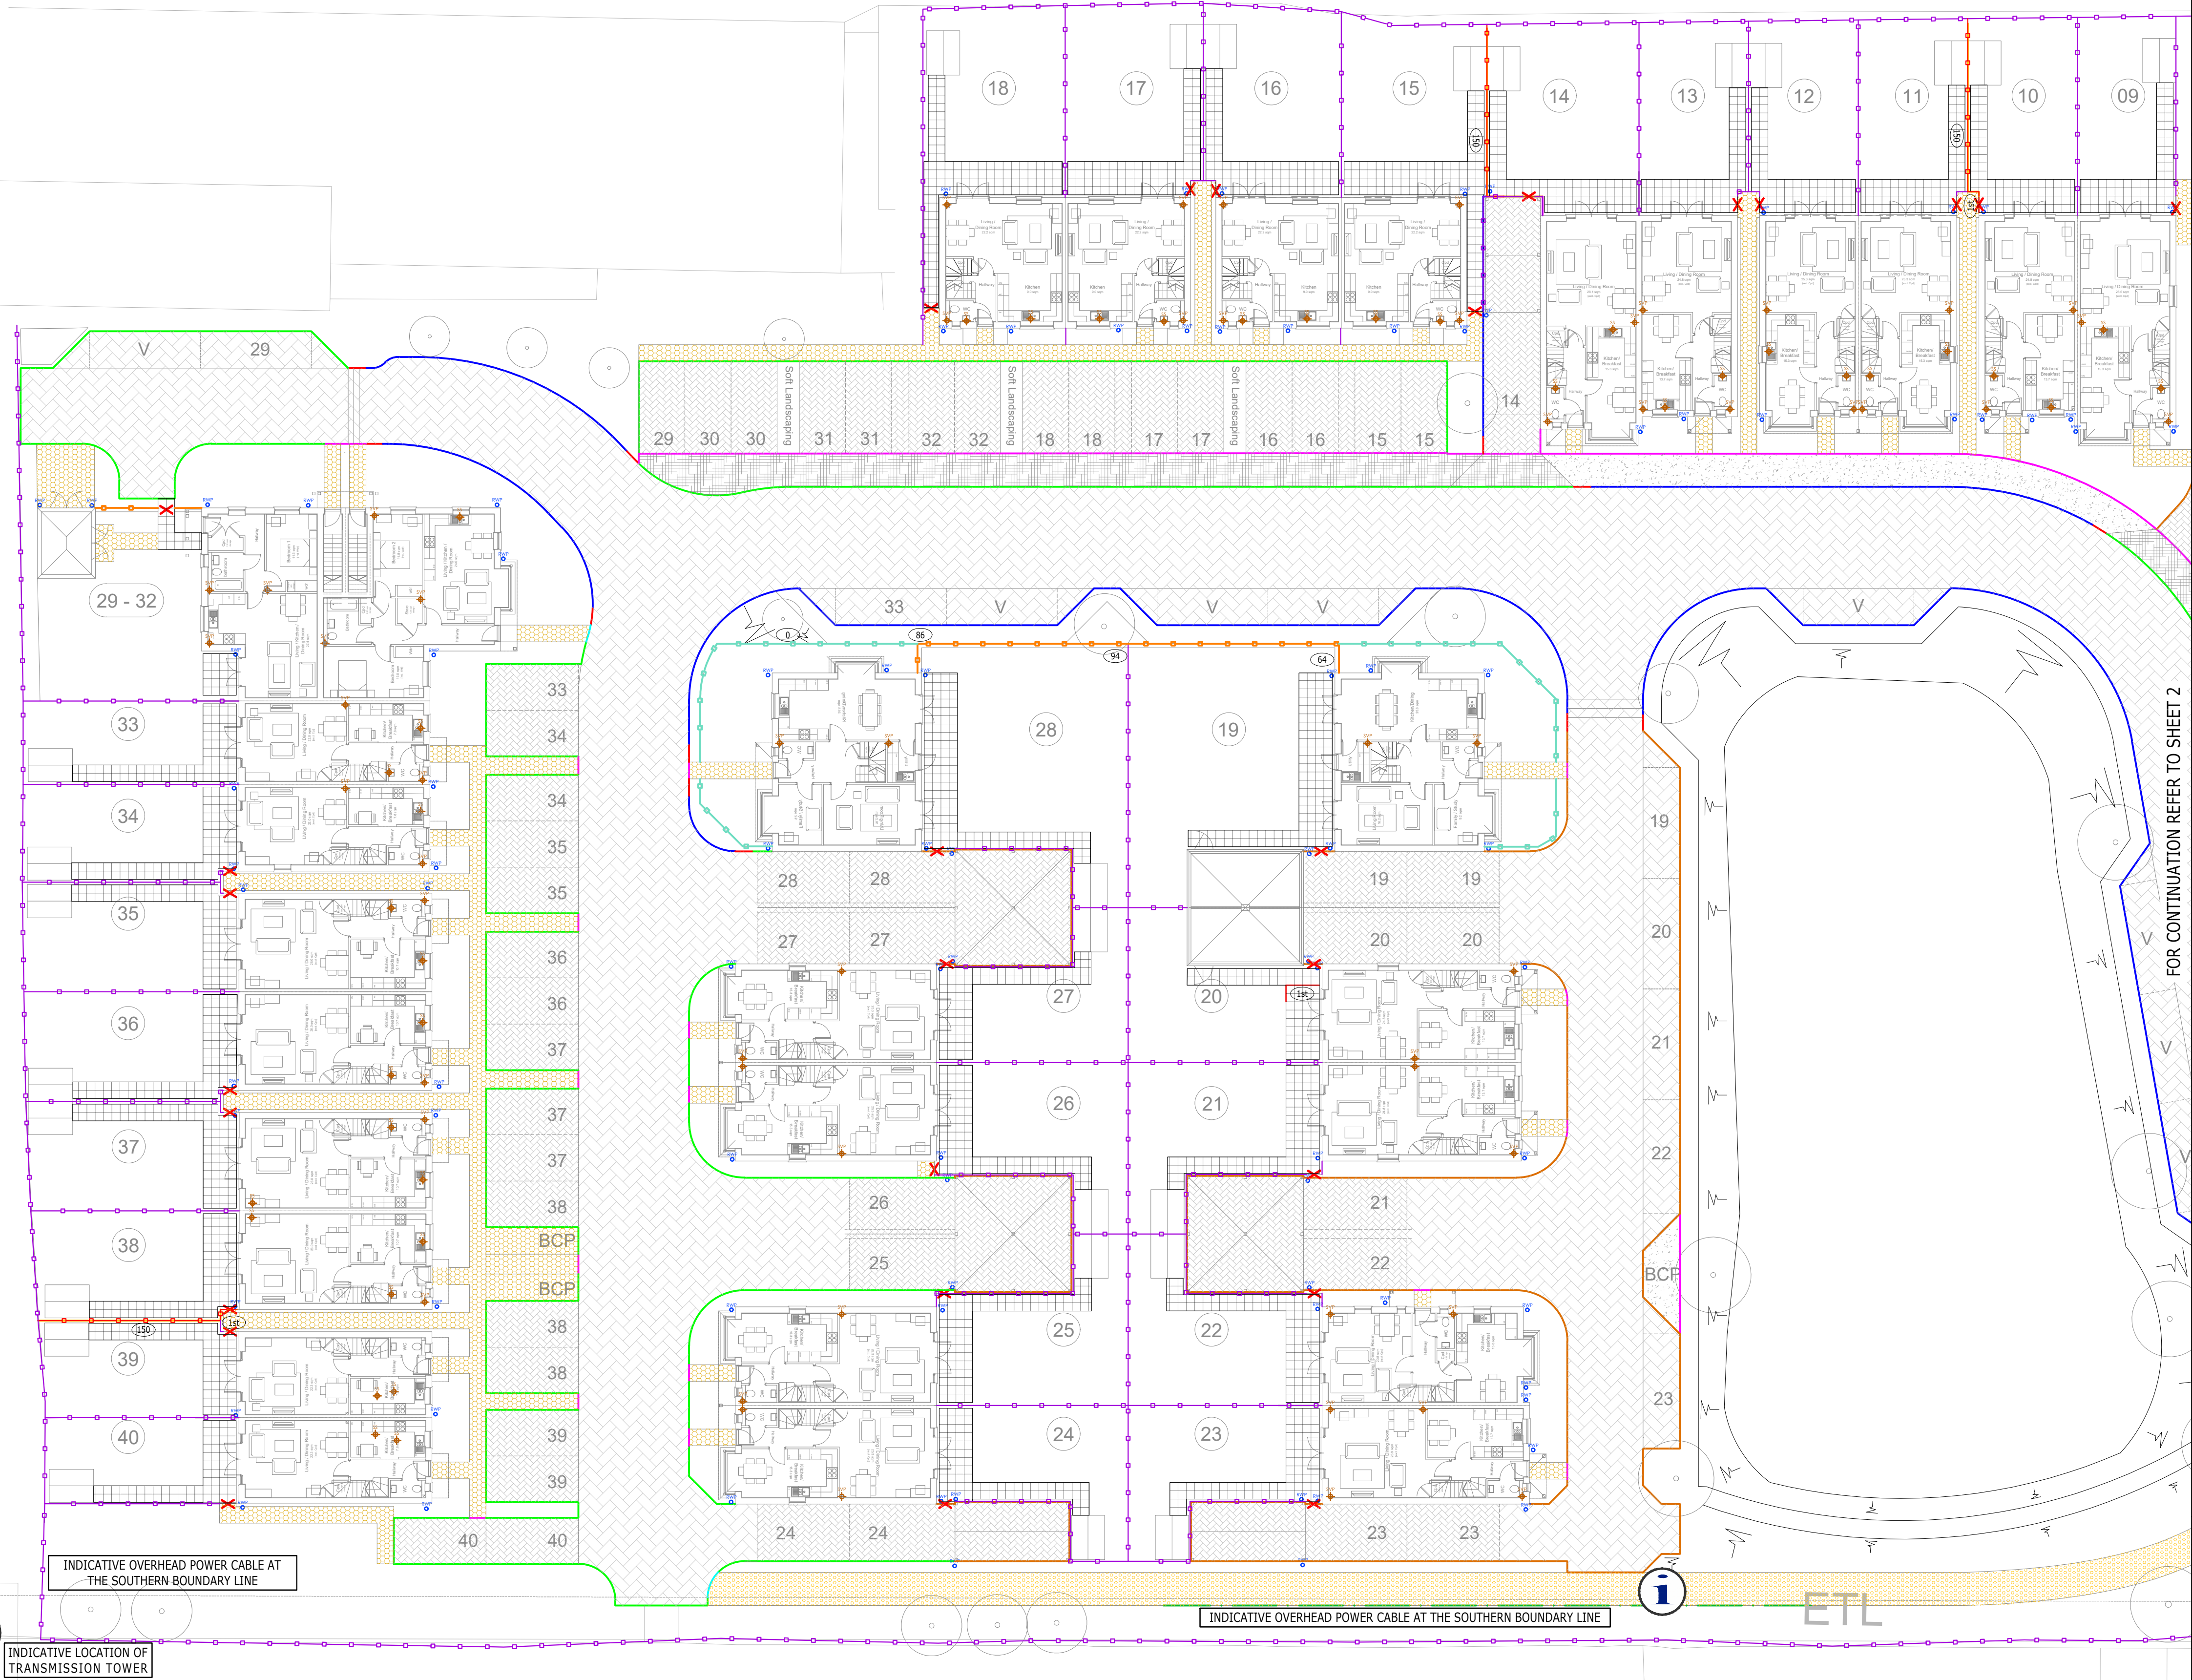


NOTES

1. CDM REGULATIONS 2015
- (i) IN COMPLIANCE WITH CDM 2015 ODYSSEY HAS FOLLOWED ITS DESIGN RISK MANAGEMENT PROCESS FOR HAZARD ELIMINATION AND RISK REDUCTION IN DEVELOPING THE ODYSSEY DESIGNS SHOWN ON THIS DRAWING.
- (ii) THERE IS AN OVERHEAD POWER CABLE AT THE SITE'S SOUTHERN BOUNDARY. ANY OTHER RESIDENTIAL RISKS ARE THOSE THAT WOULD NORMALLY BE EXPECTED BY COMPETENT PERSONS OR CONTRACTORS WITH NECESSARY SKILLS KNOWLEDGE AND EXPERIENCE TO BE ENGAGED ON WORK OF THIS NATURE OR TYPE. THIS DRAWING IS TO BE READ IN CONJUNCTION WITH ALL OTHER RELATED DRAWINGS ISSUED BY THE ARCHITECT AND ENGINEER.
2. DO NOT SCALE FROM THIS DRAWING. WORK FROM FIGURED DIMENSIONS ONLY.
3. COLOURS, SIZE AND FULL SPECIFICATION OF FINISHED MATERIALS AND FENCING TO BE AS PER LANDSCAPE ARCHITECT'S DETAILS.
4. PLEASE REFER TO DRAWING 21-254-511 AND 512 FOR CONSTRUCTION DETAILS.

LEGEND

-  125mm UPSTAND - HB2 KERB
 -  25mm UPSTAND (DROPPED KERB)- BN KERB
 -  DROPPER KERB
 -  0mm UPSTAND (FLUSHED KERB)- BN KERB
 -  25mm UPSTAND - EF EDGING
 -  0mm UPSTAND - EF EDGING
 -  0mm UPSTAND - TIMBER EDGING
 -  GRAVEL BOARD - MAX. 300mm HIGH
-  RETAINED HEIGHT 'in' mm'
-  STEPS (HEIGHT OF BETWEEN 75-150 mm)
-  NUMBER OF STEPS

- | | |
|---|--|
|  | ASPHALT CONCRETE FOOTWAY |
|  | VEHICLE Crossover -
ASPHALT CONCRETE |
|  | PERMEABLE BLOCK PAVING (TYPE 1) |
|  | PERMEABLE BLOCK PAVING (TYPE 2) |
|  | PERMEABLE BLOCK PAVING + CELLWEB
(TYPE 3) |
|  | SLABS - PATIO |
|  | SLABS - PAVING / FOOTWAY |
|  | HOGGIN PATH |
|  | TACTILE PAVING |
|  | GATES |
|  | CLOSE BOARDED FENCE |
|  | CLOSE BOARDED FENCE WITH GRAVEL
BOARD |
|  | BRICK WALL |
|  | METAL RAILINGS |
|  | POST AND RAIL FENCE |

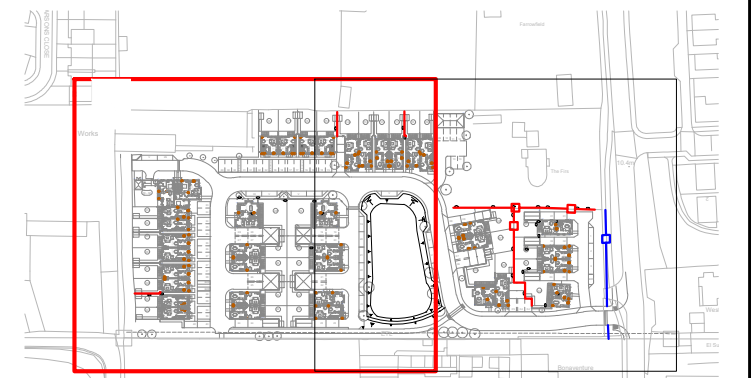

SHEET PLAN

Rev	Amendments	Drn	Chk	App	Date
-----	------------	-----	-----	-----	------



Tuscany House
White Hart Lane
Basingstoke
Hampshire RG21 4AF

Telephone: 01256 331144
Fax: 01256 331134
E: info@odysseyconsult.co.uk
W: www.odysseyconsult.co.uk

Job Title

FORMER SHRUBLANDS NURSERY
ROUNDSTONE LANE, ANGMERING

Drawing Title
EXTERNAL WORKS (SHEET 1)

Client

SIGMA HOMES

Scale 1:200 @A1	Date APR 2022	Designed AK
Drawn AK	Checked SW	Approved SW
Job No 21-254	Drawing No 21-254-201	Rev -