

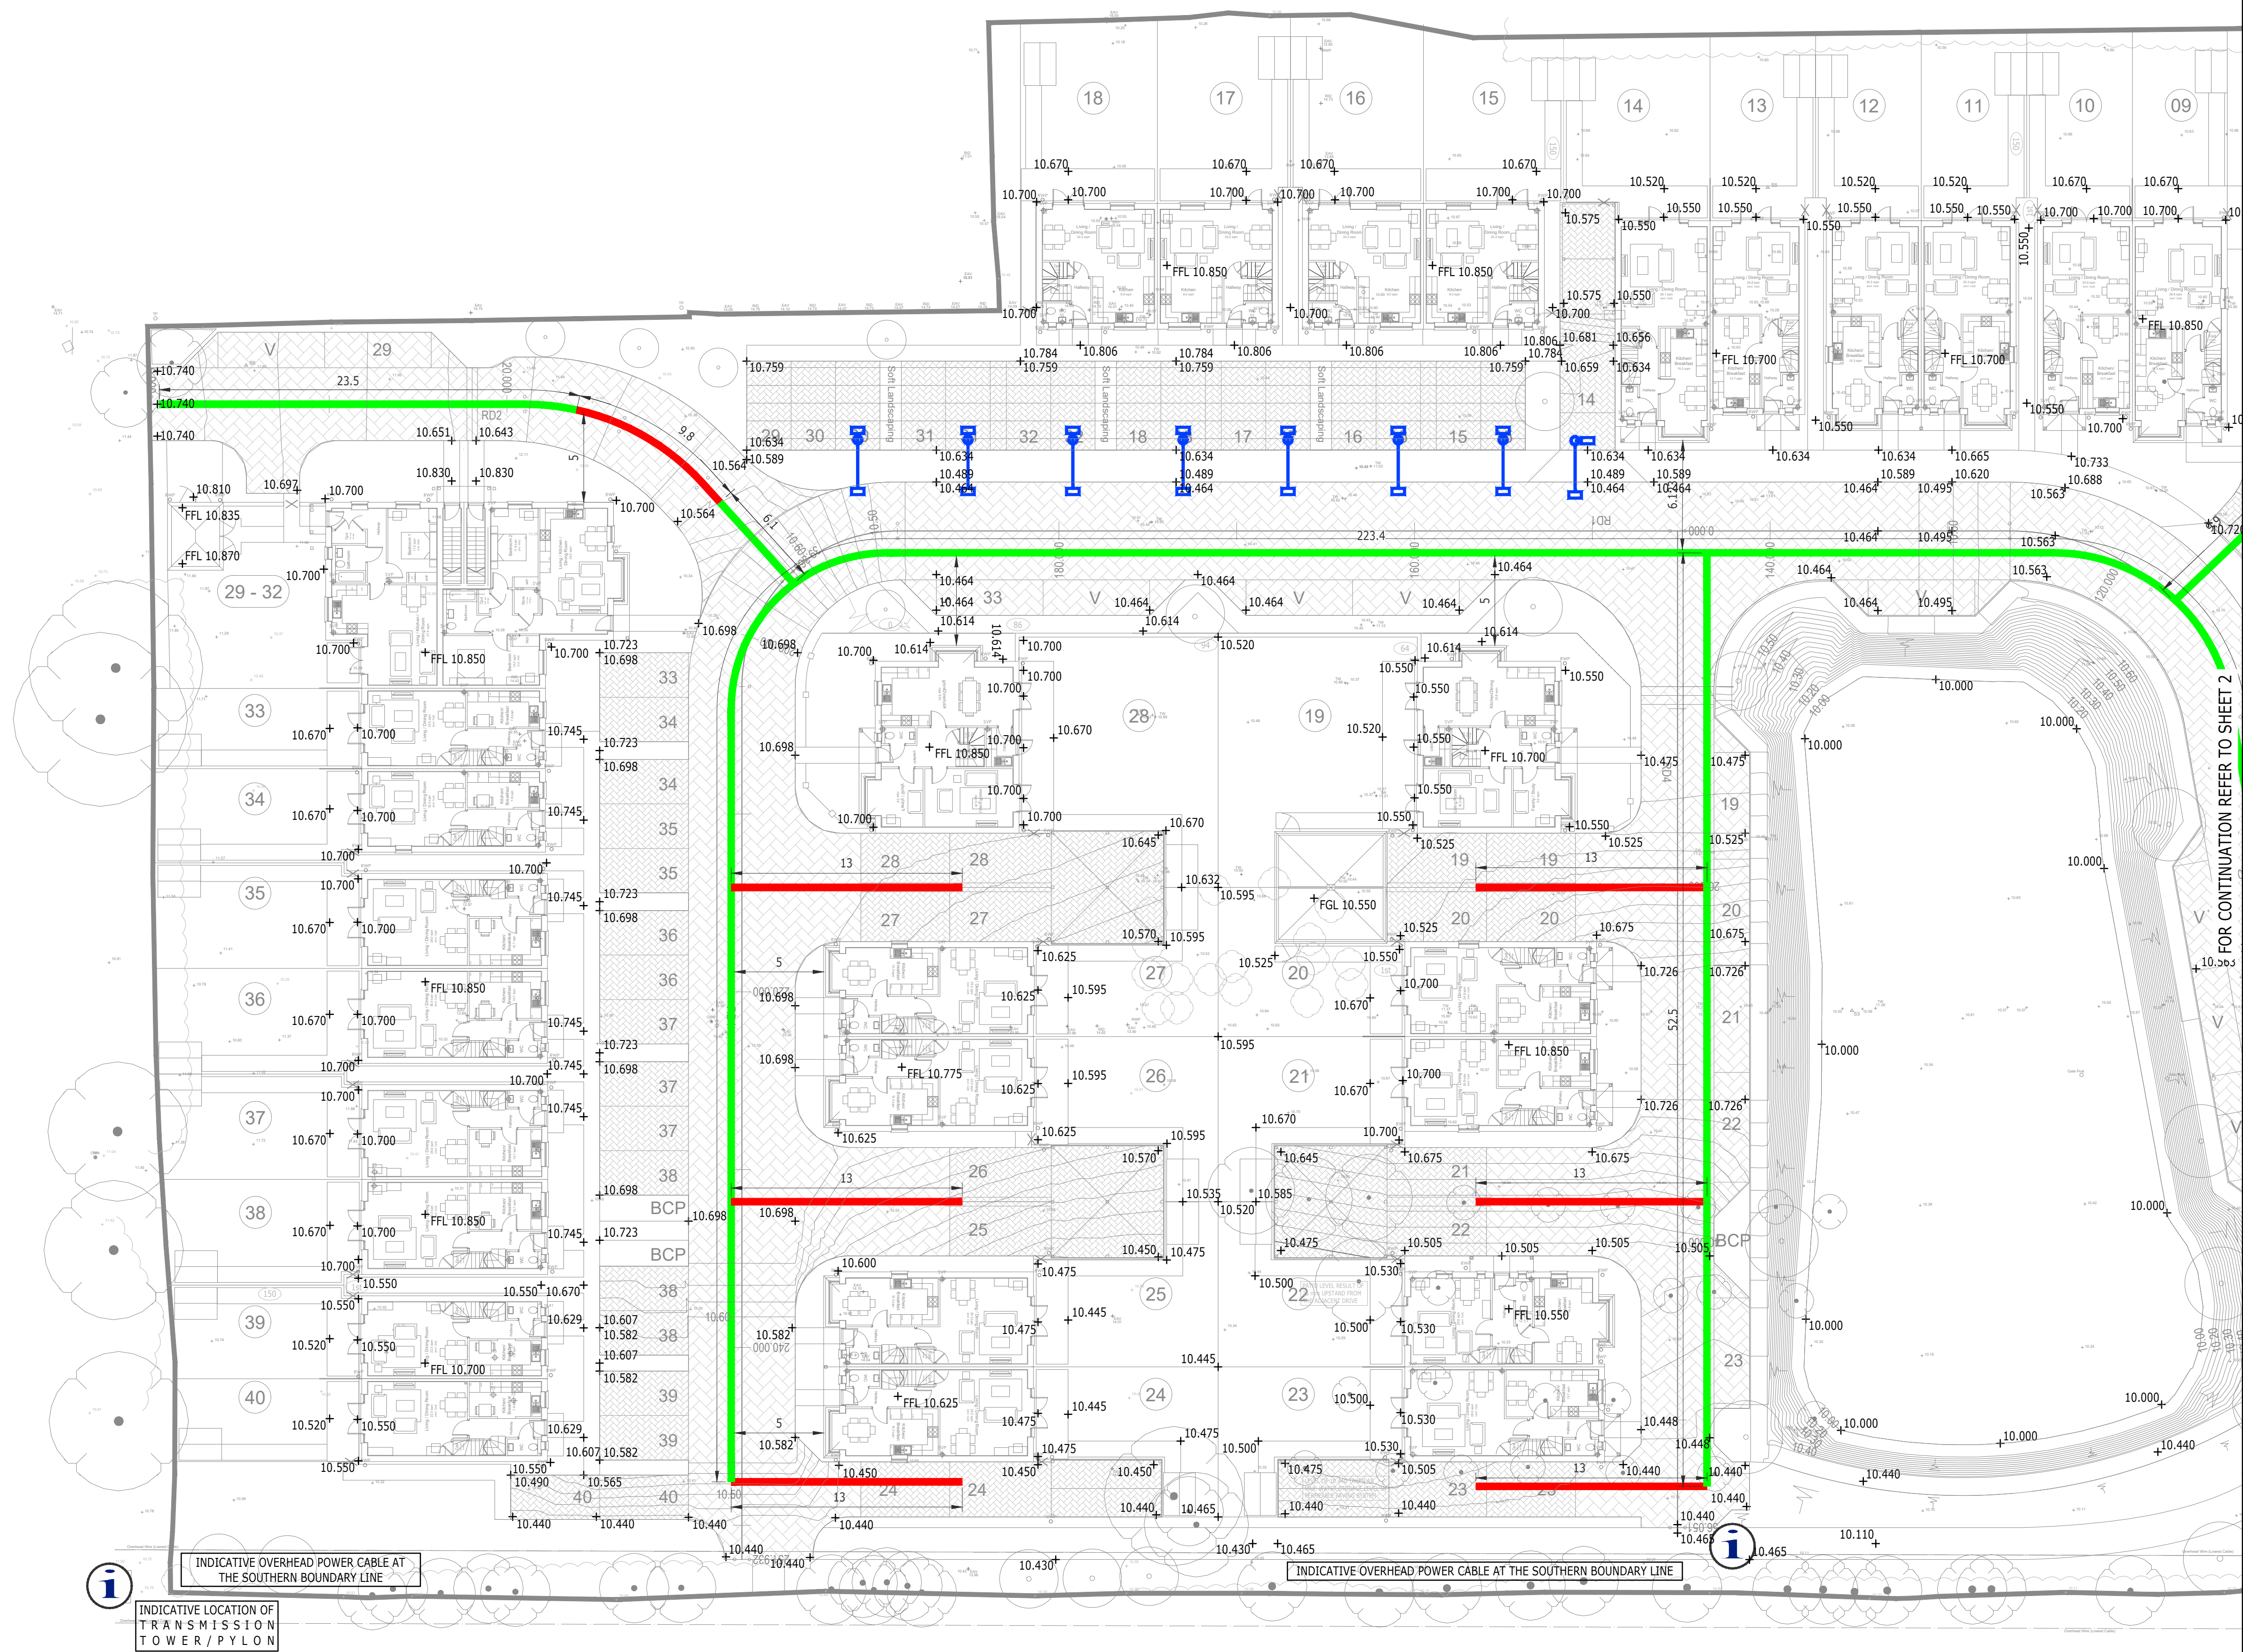


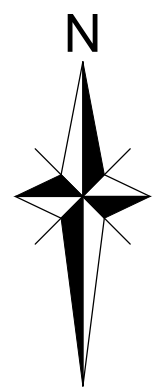

- NOTES
1. APART FROM THE AREA HIGHLIGHTED IN BLUE (OPPOSITE PLOTS 1-4) ALL PERMEABLE PAVING SUB-BASE IS SET AT A LEVEL OF 9.885 m AOD.
 2. PERMEABLE PAVING SUB-BASE LEVELS FOR THE AREA HIGHLIGHTED IN BLUE (WHERE CELLULAR CONFINEMENT SYSTEM, I.E. CELLWEB IS USED) ARE AS PER INDICATED FIGURES.
 3. PERMEABLE PAVING TRENCH IS 0.4 m WIDE AND ITS BASE SET LEVEL AT 7.385m AOD.
 4. PERMEABLE PAVING INFILTRATION TRENCH EXTENDS TO THE BOTTOM OF THE PERMEABLE PAVING SUB-BASE. PLEASE REFER TO DRAWING No. 21-254-511 FOR CONSTRUCTION DETAILS.

- KEY:
- PERMEABLE PAVING INFILTRATION TRENCH
 - PERMEABLE PAVING INFILTRATION TRENCH - GEOMEMBRANE WRAPPED
 - PERMEABLE PAVING AREA WITH CELLULAR CONFINEMENT SYSTEM
 - PERMEABLE PAVING INTER-CONNECTION
 - PERMEABLE PAVING SUB-BASE LEVEL
 - PROPOSED FINISHED LEVEL
 - EXISTING LEVEL
 - CONCRETE CHECK DAM ACROSS FULL DEPTH OF GRANULAR SUB-BASE

- KEY TO HEALTH AND SAFETY SYMBOLS
- ABNORMAL OR UNUSUAL RESIDUAL RISKS ASSOCIATED WITH THE DESIGN OUTCOMES SHOWN ON THIS DRAWING MAYBE INDICATED BY MEANS OF THE FOLLOWING SYMBOLS.
 - INDICATES A RESIDUAL RISK REQUIRING A COMPULSORY ACTION.
 - INDICATES A RESIDUAL RISK FOR INFORMATION.
 - INDICATES A RESIDUAL RISK REQUIRING A PROHIBITIVE ACTION.
 - INDICATES A RESIDUAL RISK AS A WARNING.

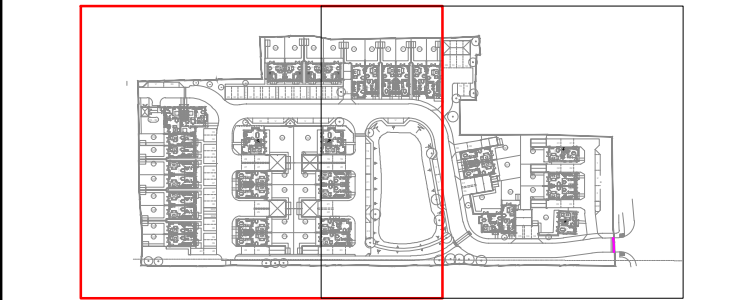

SHEET PLAN					
REFERENCE TO INFILTRATION RATE FOR PERMEABLE					
D	PAVING OMITTED	AK	BAC	BAC	16.07.26
C	NOTE 5 ADDED, BASIN BASE LEVEL UPDATED	AK	SW	SW	25.07.23
B	KEY UPDATED	AK	SW	SW	08.07.22
Rev	Amendments		Drm	Chk	App



Job Title
**FORMER SHRUBLANDS NURSERY
ROUNDSTONE LANE, ANGMERING**

Drawing Title
PERMEABLE PAVING (SHEET 1)

Client
SIGMA HOMES

Scale 1:200 @A1	Date APR 2022	Designed AK
Drawn AK	Checked SW	Approved SW
Job No 21-254	Drawing No 21-254-311	Rev D