


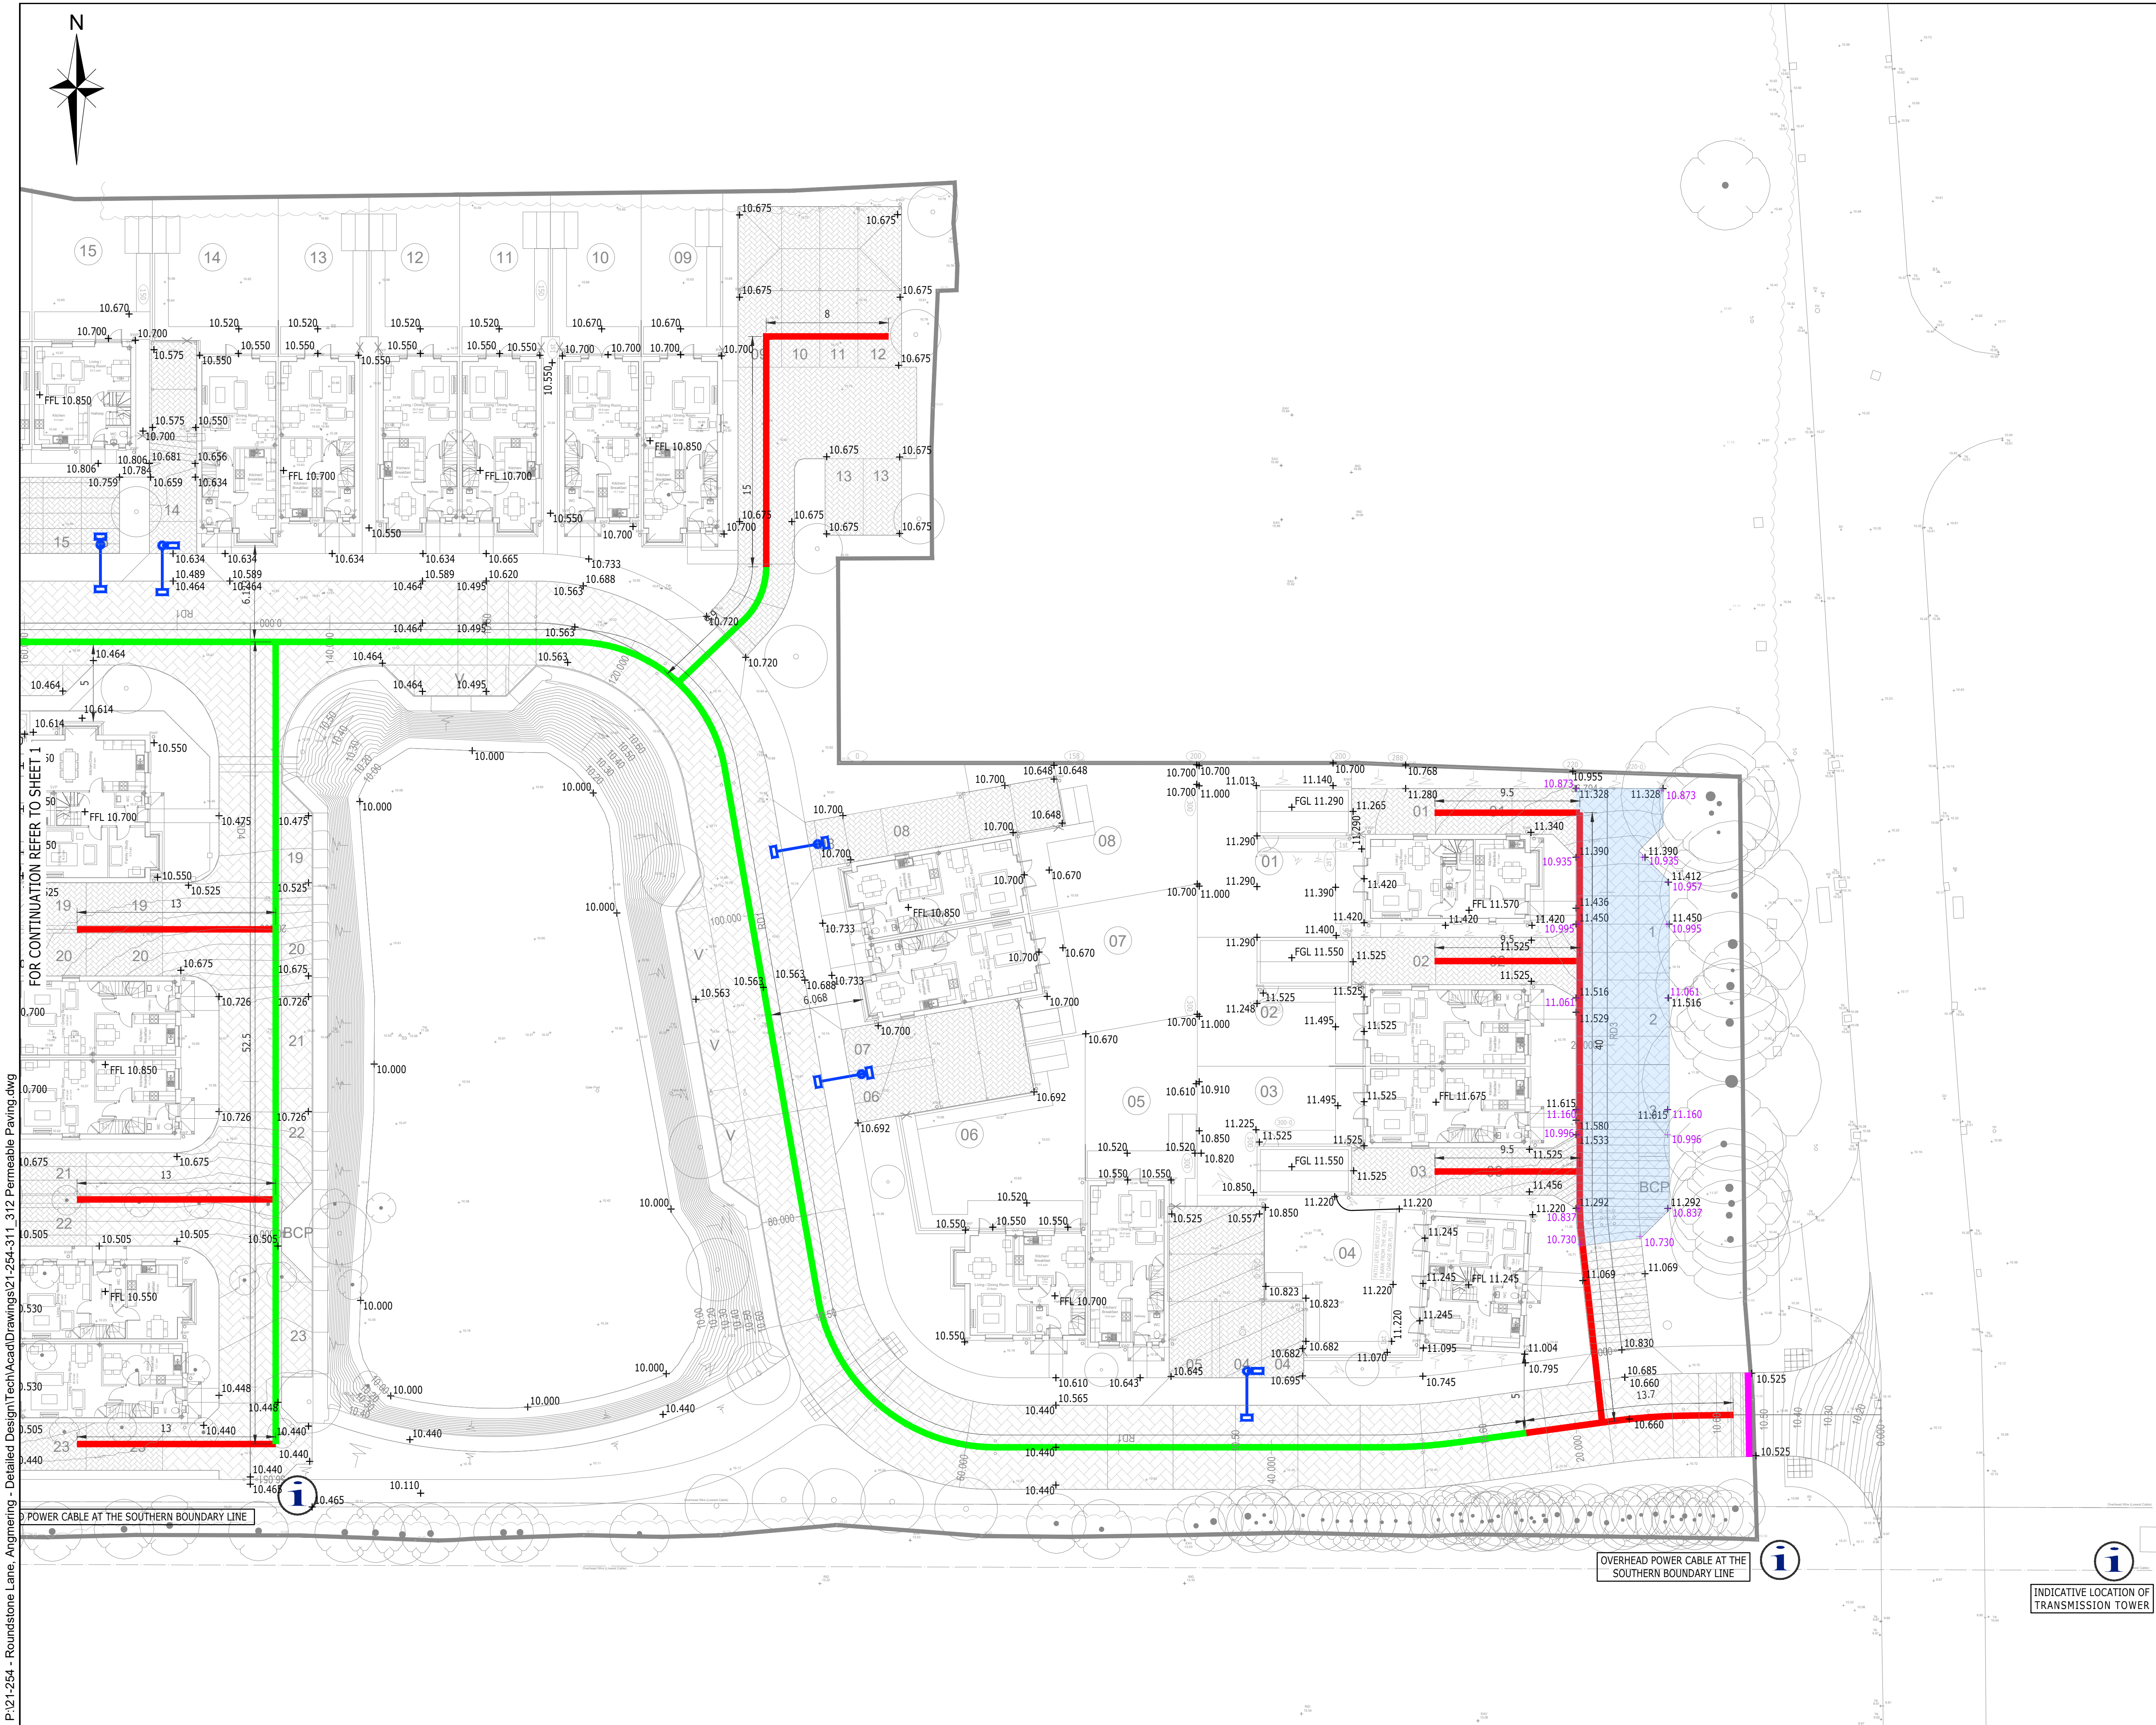

NOTES

1. APART FROM THE AREA HIGHLIGHTED IN BLUE (OPPOSITE PLOTS 1-4) ALL PERMEABLE PAVING SUB-BASE IS SET AT A LEVEL OF 9.885 m AOD.
2. PERMEABLE PAVING SUB-BASE LEVELS FOR THE AREA HIGHLIGHTED IN BLUE (WHERE CELLULAR CONFINEMENT SYSTEM, I.E. CELLWEB IS USED) ARE AS PER INDICATED FIGURES.
3. PERMEABLE PAVING TRENCH IS 0.4 m WIDE AND ITS BASE SET LEVEL AT 7.385m AOD.
4. PERMEABLE PAVING INFILTRATION TRENCH EXTENDS TO THE BOTTOM OF THE PERMEABLE PAVING SUB-BASE. PLEASE REFER TO DRAWING No. 21-254-511 FOR CONSTRUCTION DETAILS.


KEY:

- PERMEABLE PAVING SURFACE. REFER TO CONSTRUCTION DETAILS FOR DIFFERENT CONSTRUCTION TYPES
- PERMEABLE PAVING INFILTRATION TRENCH
- PERMEABLE PAVING INFILTRATION TRENCH - GEOMEMBRANE WRAPPED
- PERMEABLE PAVING AREA WITH CELLULAR CONFINEMENT SYSTEM
- PERMEABLE PAVING INTER-CONNECTION
- PERMEABLE PAVING SUB-BASE LEVEL
- PROPOSED FINISHED LEVEL
- EXISTING LEVEL
- CONCRETE CHECK DAM ACROSS FULL DEPTH OF GRANULAR SUB-BASE

KEY TO HEALTH AND SAFETY SYMBOLS

ABNORMAL OR UNUSUAL RESIDUAL RISKS ASSOCIATED WITH THE DESIGN OUTCOMES SHOWN ON THIS DRAWING MAYBE INDICATED BY MEANS OF THE FOLLOWING SYMBOLS.

- INDICATES A RESIDUAL RISK REQUIRING A COMPULSORY ACTION.
- INDICATES A RESIDUAL RISK FOR INFORMATION.
- INDICATES A RESIDUAL RISK REQUIRING A PROHIBITIVE ACTION.
- INDICATES A RESIDUAL RISK AS A WARNING.

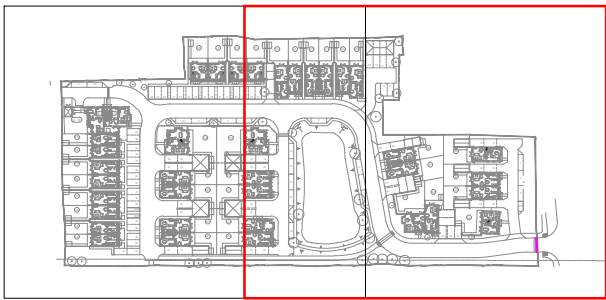

SHEET PLAN

REFERENCE TO INFILTRATION RATE FOR PERMEABLE PAVING OMITTED				AK	BAC	BAC	16.07.26
D	NOTE 5 ADDED, CHECK DAM ADDED, BASIN BASE LEVEL UPDATED	AK	SW	SW	SW	SW	25.07.23
C	LEVELS FOR PLOTS 1 AND 8 UPDATED	AK	SW	SW	SW	SW	08.07.22
B	Amendments	Drn	Chk	App			Date

ODYSSEY

Tucany House
White Hart Lane
Basingstoke
Hampshire RG21 4AF

Telephone: 01256 331144
Fax: 01256 331134
E: info@odysseyconsult.co.uk
W: www.odysseyconsult.co.uk

Job Title
**FORMER SHRUBLANDS NURSERY
ROUNDSTONE LANE, ANGMERING**

Drawing Title
PERMEABLE PAVING (SHEET 2)

Client
SIGMA HOMES

Scale 1:200 @A1	Date APR 2022	Designed AK
Drawn AK	Checked SW	Approved SW
Job No 21-254	Drawing No 21-254-312	Rev D