



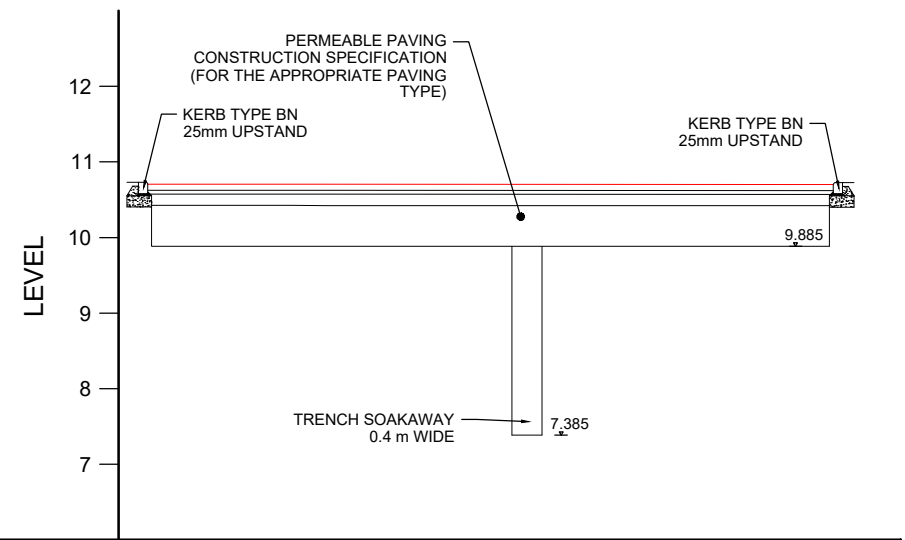


CHAINAGE	00.000	01.000	02.000	03.000	04.000	05.000	06.000	07.000	08.000	09.000	10.000	10.346
PROPOSED LEVELS		10.700	10.700	10.705	10.705	10.705	10.705	10.705	10.705	10.705	10.705	10.346

A-A
SCALE: H 1:100,V 1:100. DATUM: 6.000

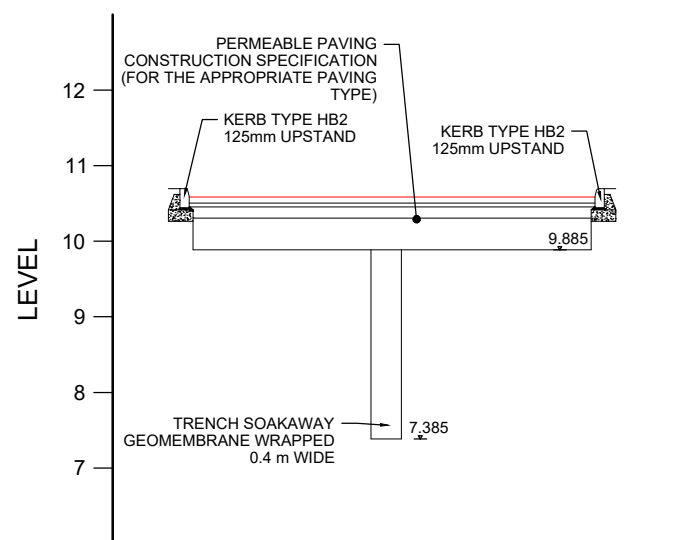


CHAINAGE	00.000	01.000	02.000	03.000	04.000	05.000	06.000	07.000	07.383
PROPOSED LEVELS			10.685	10.685	10.685	10.685	10.685	10.685	07.383

B-B
SCALE: H 1:100,V 1:100. DATUM: 6.000

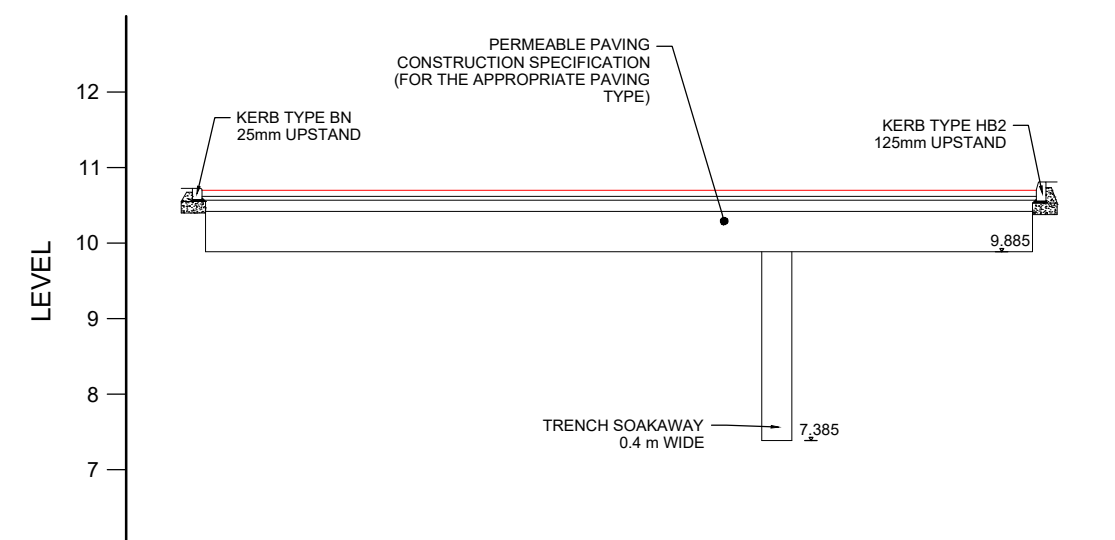


CHAINAGE	00.000	01.000	02.000	03.000	04.000	05.000	06.000	07.000	08.000	09.000	10.000	11.000	12.000	13.035
PROPOSED LEVELS		10.698	10.698	10.698	10.698	10.698	10.698	10.698	10.698	10.698	10.698	10.698	10.698	13.035

C-C
SCALE: H 1:100,V 1:100. DATUM: 6.000

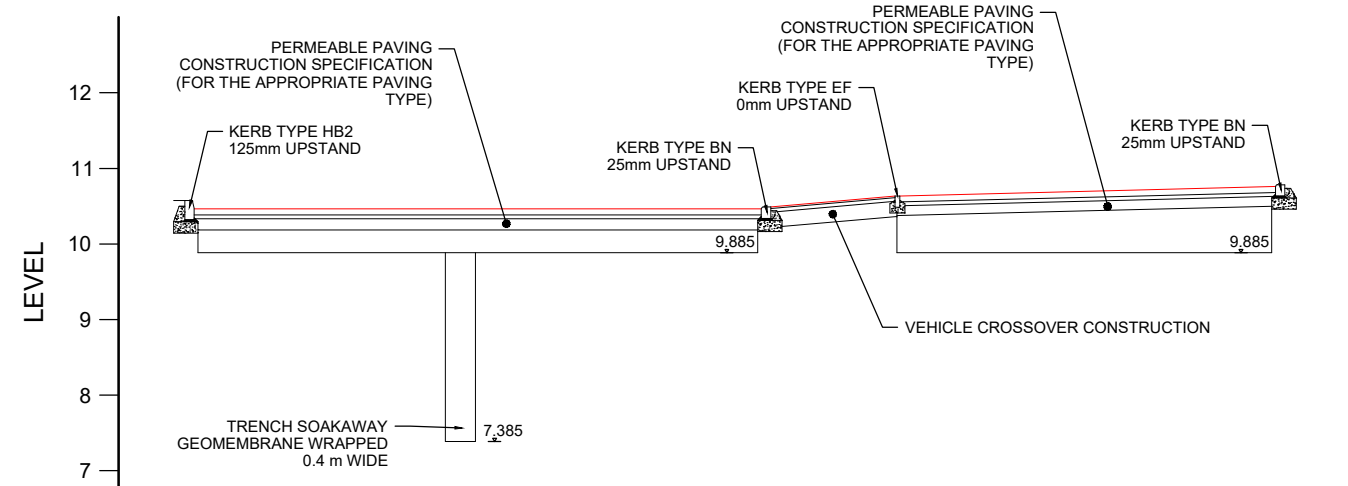


CHAINAGE	00.000	01.000	02.000	03.000	04.000	05.000	06.000	07.000	08.000	09.000	10.000	11.000	12.000	13.000	14.000	15.000	16.300
PROPOSED LEVELS		10.464	10.464	10.464	10.464	10.464	10.464	10.464	10.464	10.511	10.606	10.652	10.677	10.702	10.727	10.752	16.300

D-D
SCALE: H 1:100,V 1:100. DATUM: 6.000

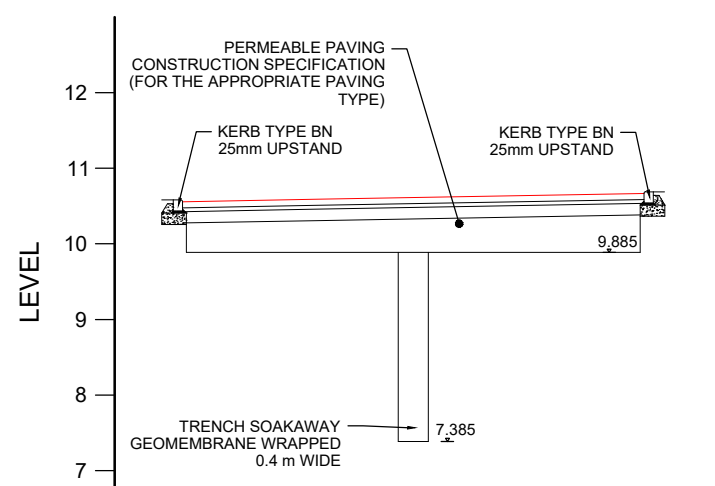


CHAINAGE	00.000	01.000	02.000	03.000	04.000	05.000	06.000	07.000	07.900
PROPOSED LEVELS		10.558	10.576	10.584	10.611	10.629	10.646	10.664	07.900

E-E
SCALE: H 1:100,V 1:100. DATUM: 6.000

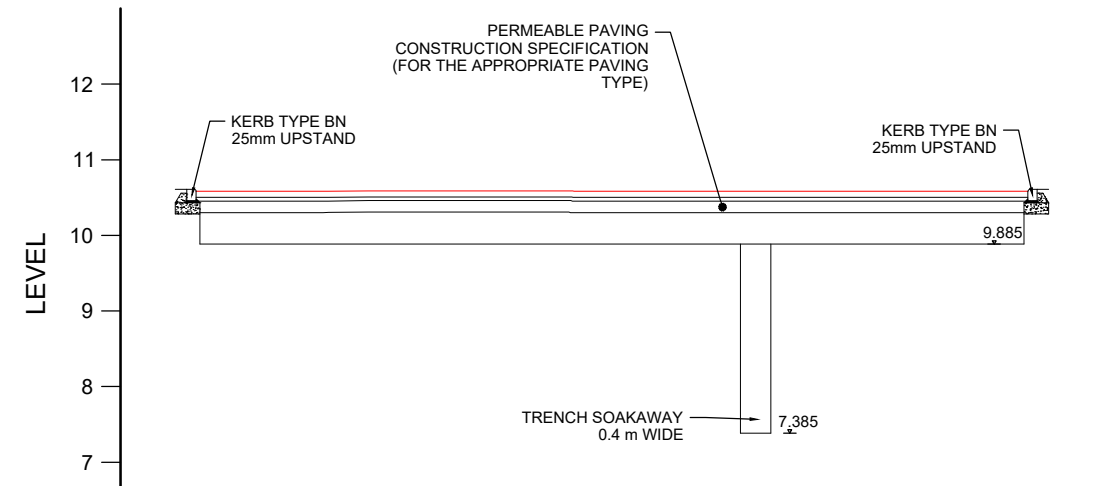


CHAINAGE	00.000	01.000	02.000	03.000	04.000	05.000	06.000	07.000	08.000	09.000	10.000	11.000	12.000	13.000
PROPOSED LEVELS		10.582	10.582	10.586	10.589	10.589	10.582	10.582	10.582	10.582	10.582	10.582	10.582	13.000

F-F
SCALE: H 1:100,V 1:100. DATUM: 6.000

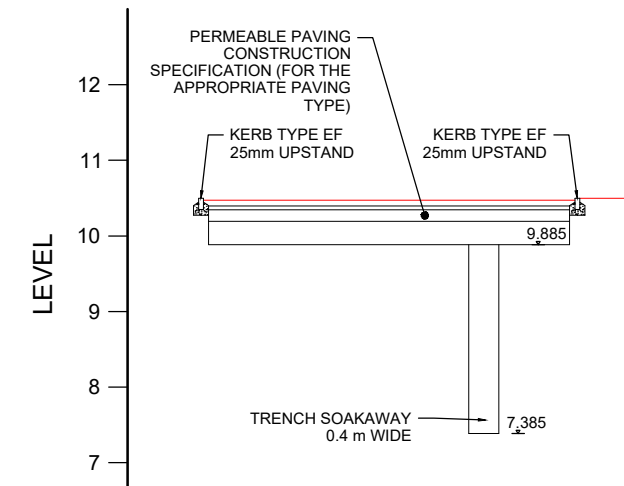


CHAINAGE	00.000	01.000	02.000	03.000	04.000	05.000	06.000	06.596
PROPOSED LEVELS		10.475	10.475	10.475	10.475	10.475	10.500	06.596

G-G
SCALE: H 1:100,V 1:100. DATUM: 6.000

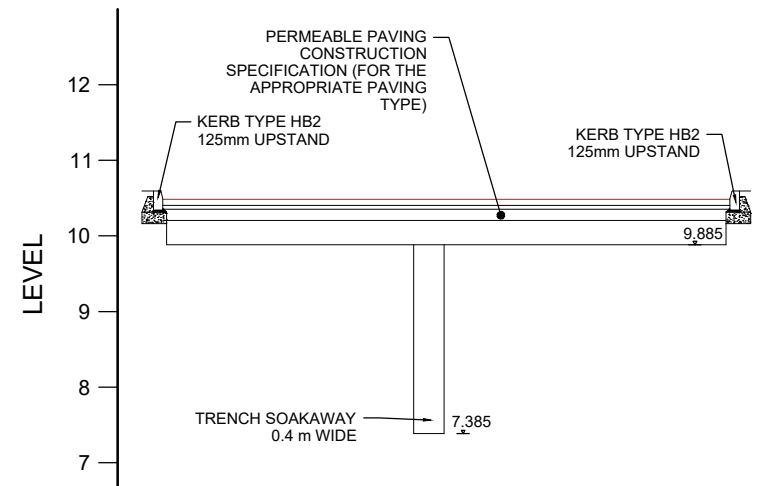


CHAINAGE	00.000	01.000	02.000	03.000	04.000	05.000	06.000	07.000	08.000	08.600
PROPOSED LEVELS		10.485	10.485	10.485	10.485	10.485	10.485	10.485	10.485	08.600

H-H
SCALE: H 1:100,V 1:100. DATUM: 6.000

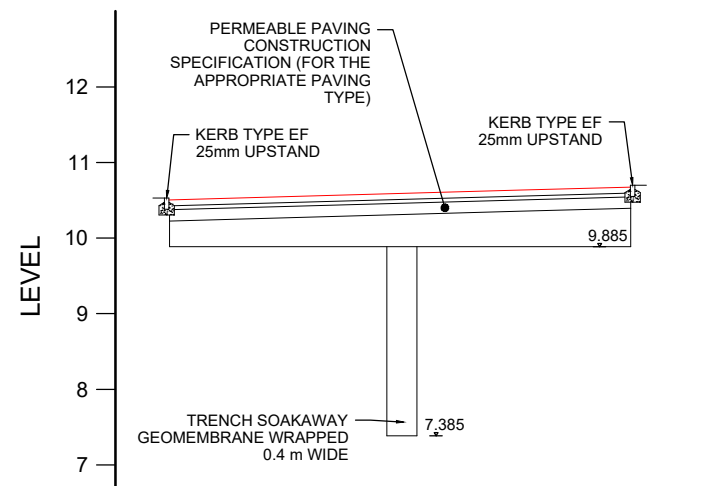


CHAINAGE	00.000	01.000	02.000	03.000	04.000	05.000	06.000	07.000	07.576
PROPOSED LEVELS		10.513	10.541	10.569	10.597	10.625	10.652	10.680	07.576

I-I
SCALE: H 1:100,V 1:100. DATUM: 6.000

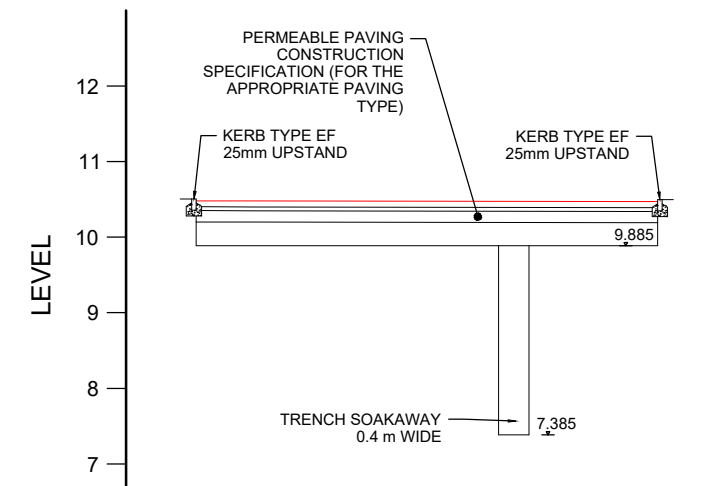


CHAINAGE	00.000	01.000	02.000	03.000	04.000	05.000	06.000	07.000	07.653
PROPOSED LEVELS		10.477	10.477	10.475	10.474	10.473	10.472	10.469	07.653

J-J
SCALE: H 1:100,V 1:100. DATUM: 6.000

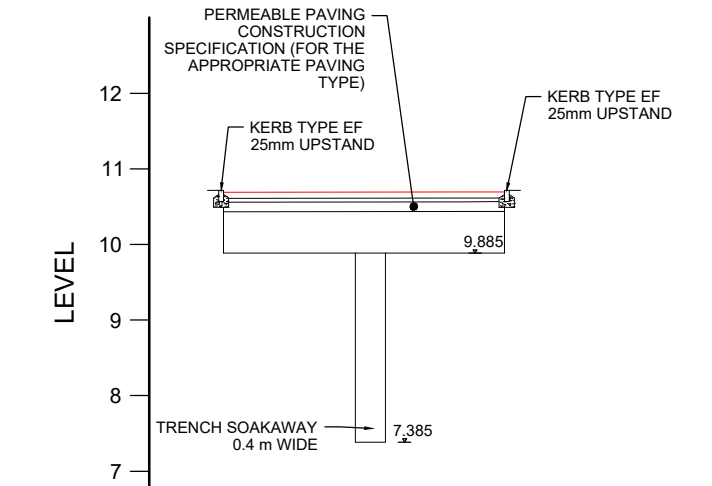


CHAINAGE	00.000	01.000	02.000	03.000	04.000	05.000	05.703
PROPOSED LEVELS		10.691	10.692	10.693	10.694	10.694	05.703

K-K
SCALE: H 1:100,V 1:100. DATUM: 6.000

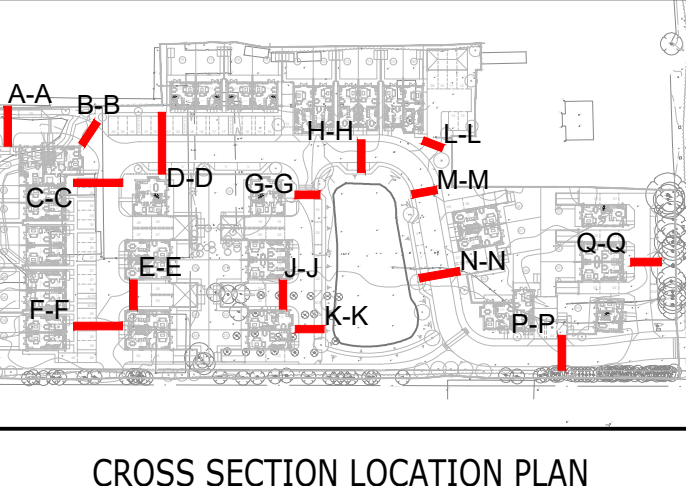


CHAINAGE	00.000	01.000	02.000	03.000	04.000	05.000	08.300
PROPOSED LEVELS		11.110	11.110	11.110	11.110	11.110	08.300

L-L
SCALE: H 1:100,V 1:100. DATUM: 6.000

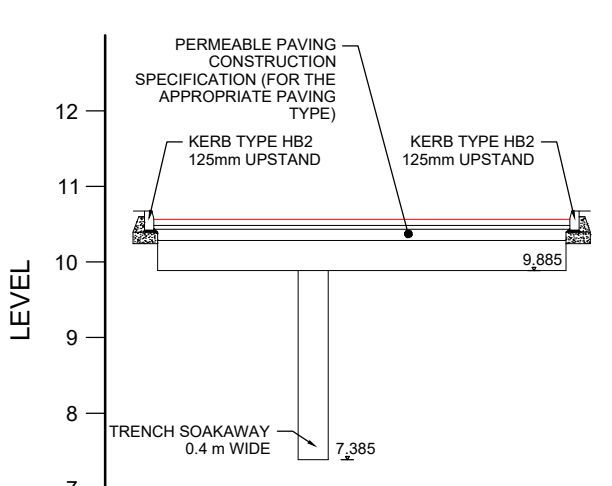


CHAINAGE	00.000	01.000	02.000	03.000	04.000	05.000	06.000	06.767
PROPOSED LEVELS		10.563	10.563	10.563	10.563	10.563	10.563	06.767

M-M
SCALE: H 1:100,V 1:100. DATUM: 6.000

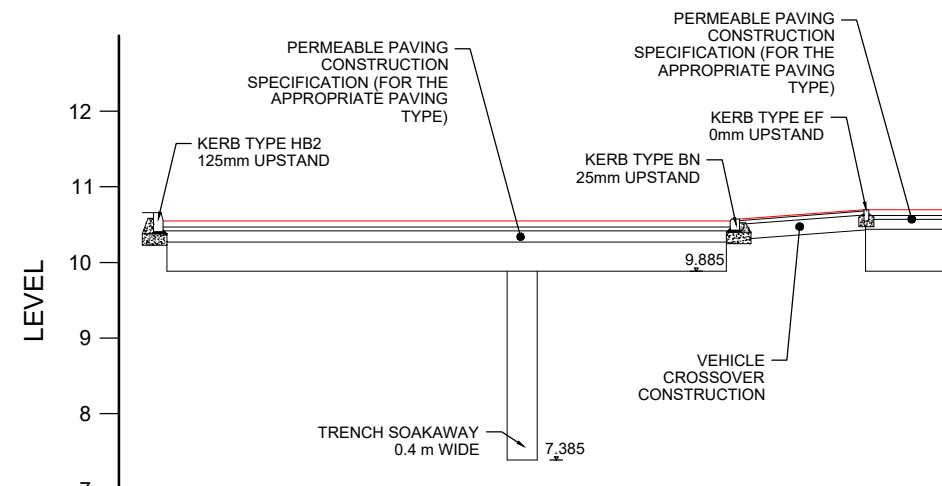


CHAINAGE	00.000	01.000	02.000	03.000	04.000	05.000	06.000	07.000	08.000	09.000	10.000	10.885
PROPOSED LEVELS		10.549	10.549	10.549	10.549	10.549	10.549	10.549	10.549	10.625	10.689	10.885

N-N
SCALE: H 1:100,V 1:100. DATUM: 6.000

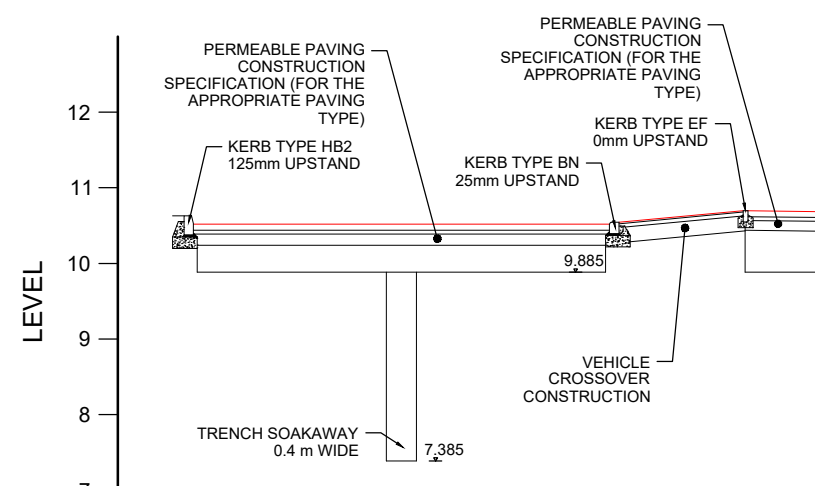


CHAINAGE	00.000	01.000	02.000	03.000	04.000	05.000	06.000	07.000	08.000	09.000	10.000	10.885
PROPOSED LEVELS		10.519	10.519	10.519	10.519	10.519	10.519	10.519	10.519	10.519	10.519	10.885

O-O
SCALE: H 1:100,V 1:100. DATUM: 6.000

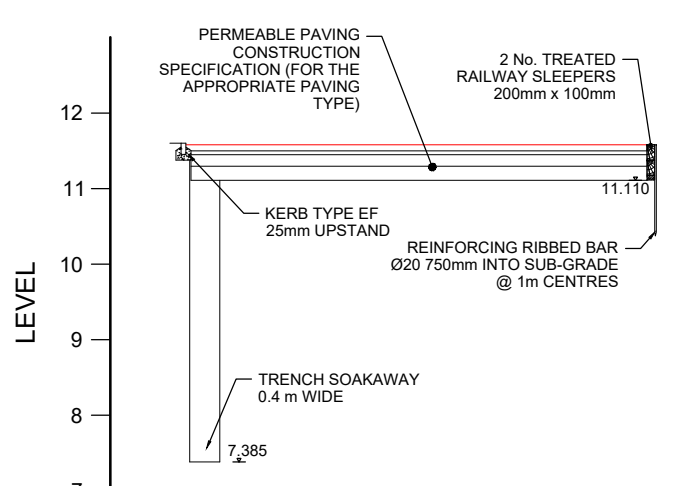

CHAINAGE	00.000	01.000	02.000	03.000	04.000	05.000	06.000	07.000	08.000	09.000	10.000	10.885
PROPOSED LEVELS		11.577	11.577	11.577	11.577	11.577	11.577	11.577	11.577	11.577	11.577	10.885

P-P
SCALE: H 1:100,V 1:100. DATUM: 6.000

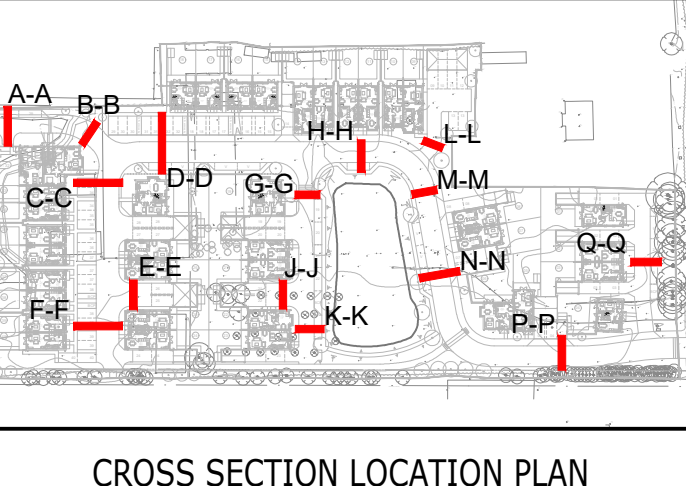


CHAINAGE	00.000	01.000	02.000	03.000	04.000	05.000	08.000
PROPOSED LEVELS		11.577	11.577	11.577	11.577	11.577	11.577

Q-Q
SCALE: H 1:100,V 1:100. DATUM: 6.000

NOTES

— PROPOSED GROUND LEVELS

— CONSTRUCTION DEPTHS

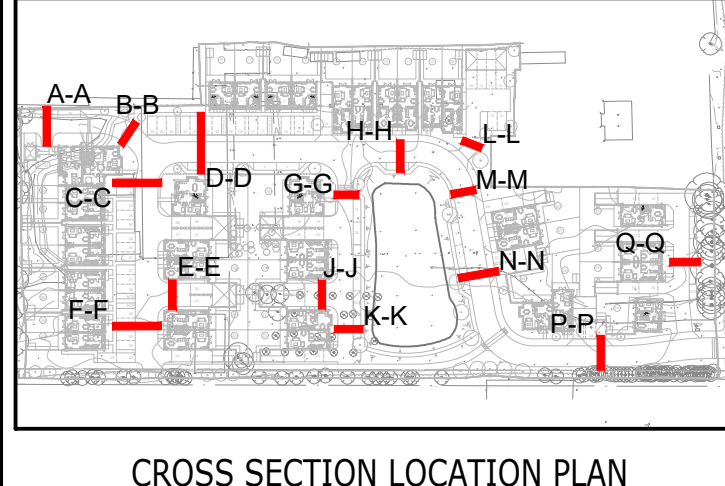

Rev	Amendments	Dm	Chk	App	Date
-----	------------	----	-----	-----	------

ODYSSEY

Tuscany House
White Hart Lane
Bangor
Hampshire RG21 4AF

Telephone: 01256 331144
Fax: 01256 331134
E: info@odysseyconsult.co.uk
W: www.odysseyconsult.co.uk

Job Title

**FORMER SHRUBLANDS NURSERY
ROUNDSTONE LANE, ANGMERING**

Drawing Title

**PERMEABLE PAVING
CROSS SECTIONS**

Client

SIGMA HOMES

Scale 1:100/ 1:100 @A1	Date JUL 2023	Designed TB
Drawn TB	Checked AK	Approved SW
Job No 21-254	Drawing No 21-254-602	Rev -