


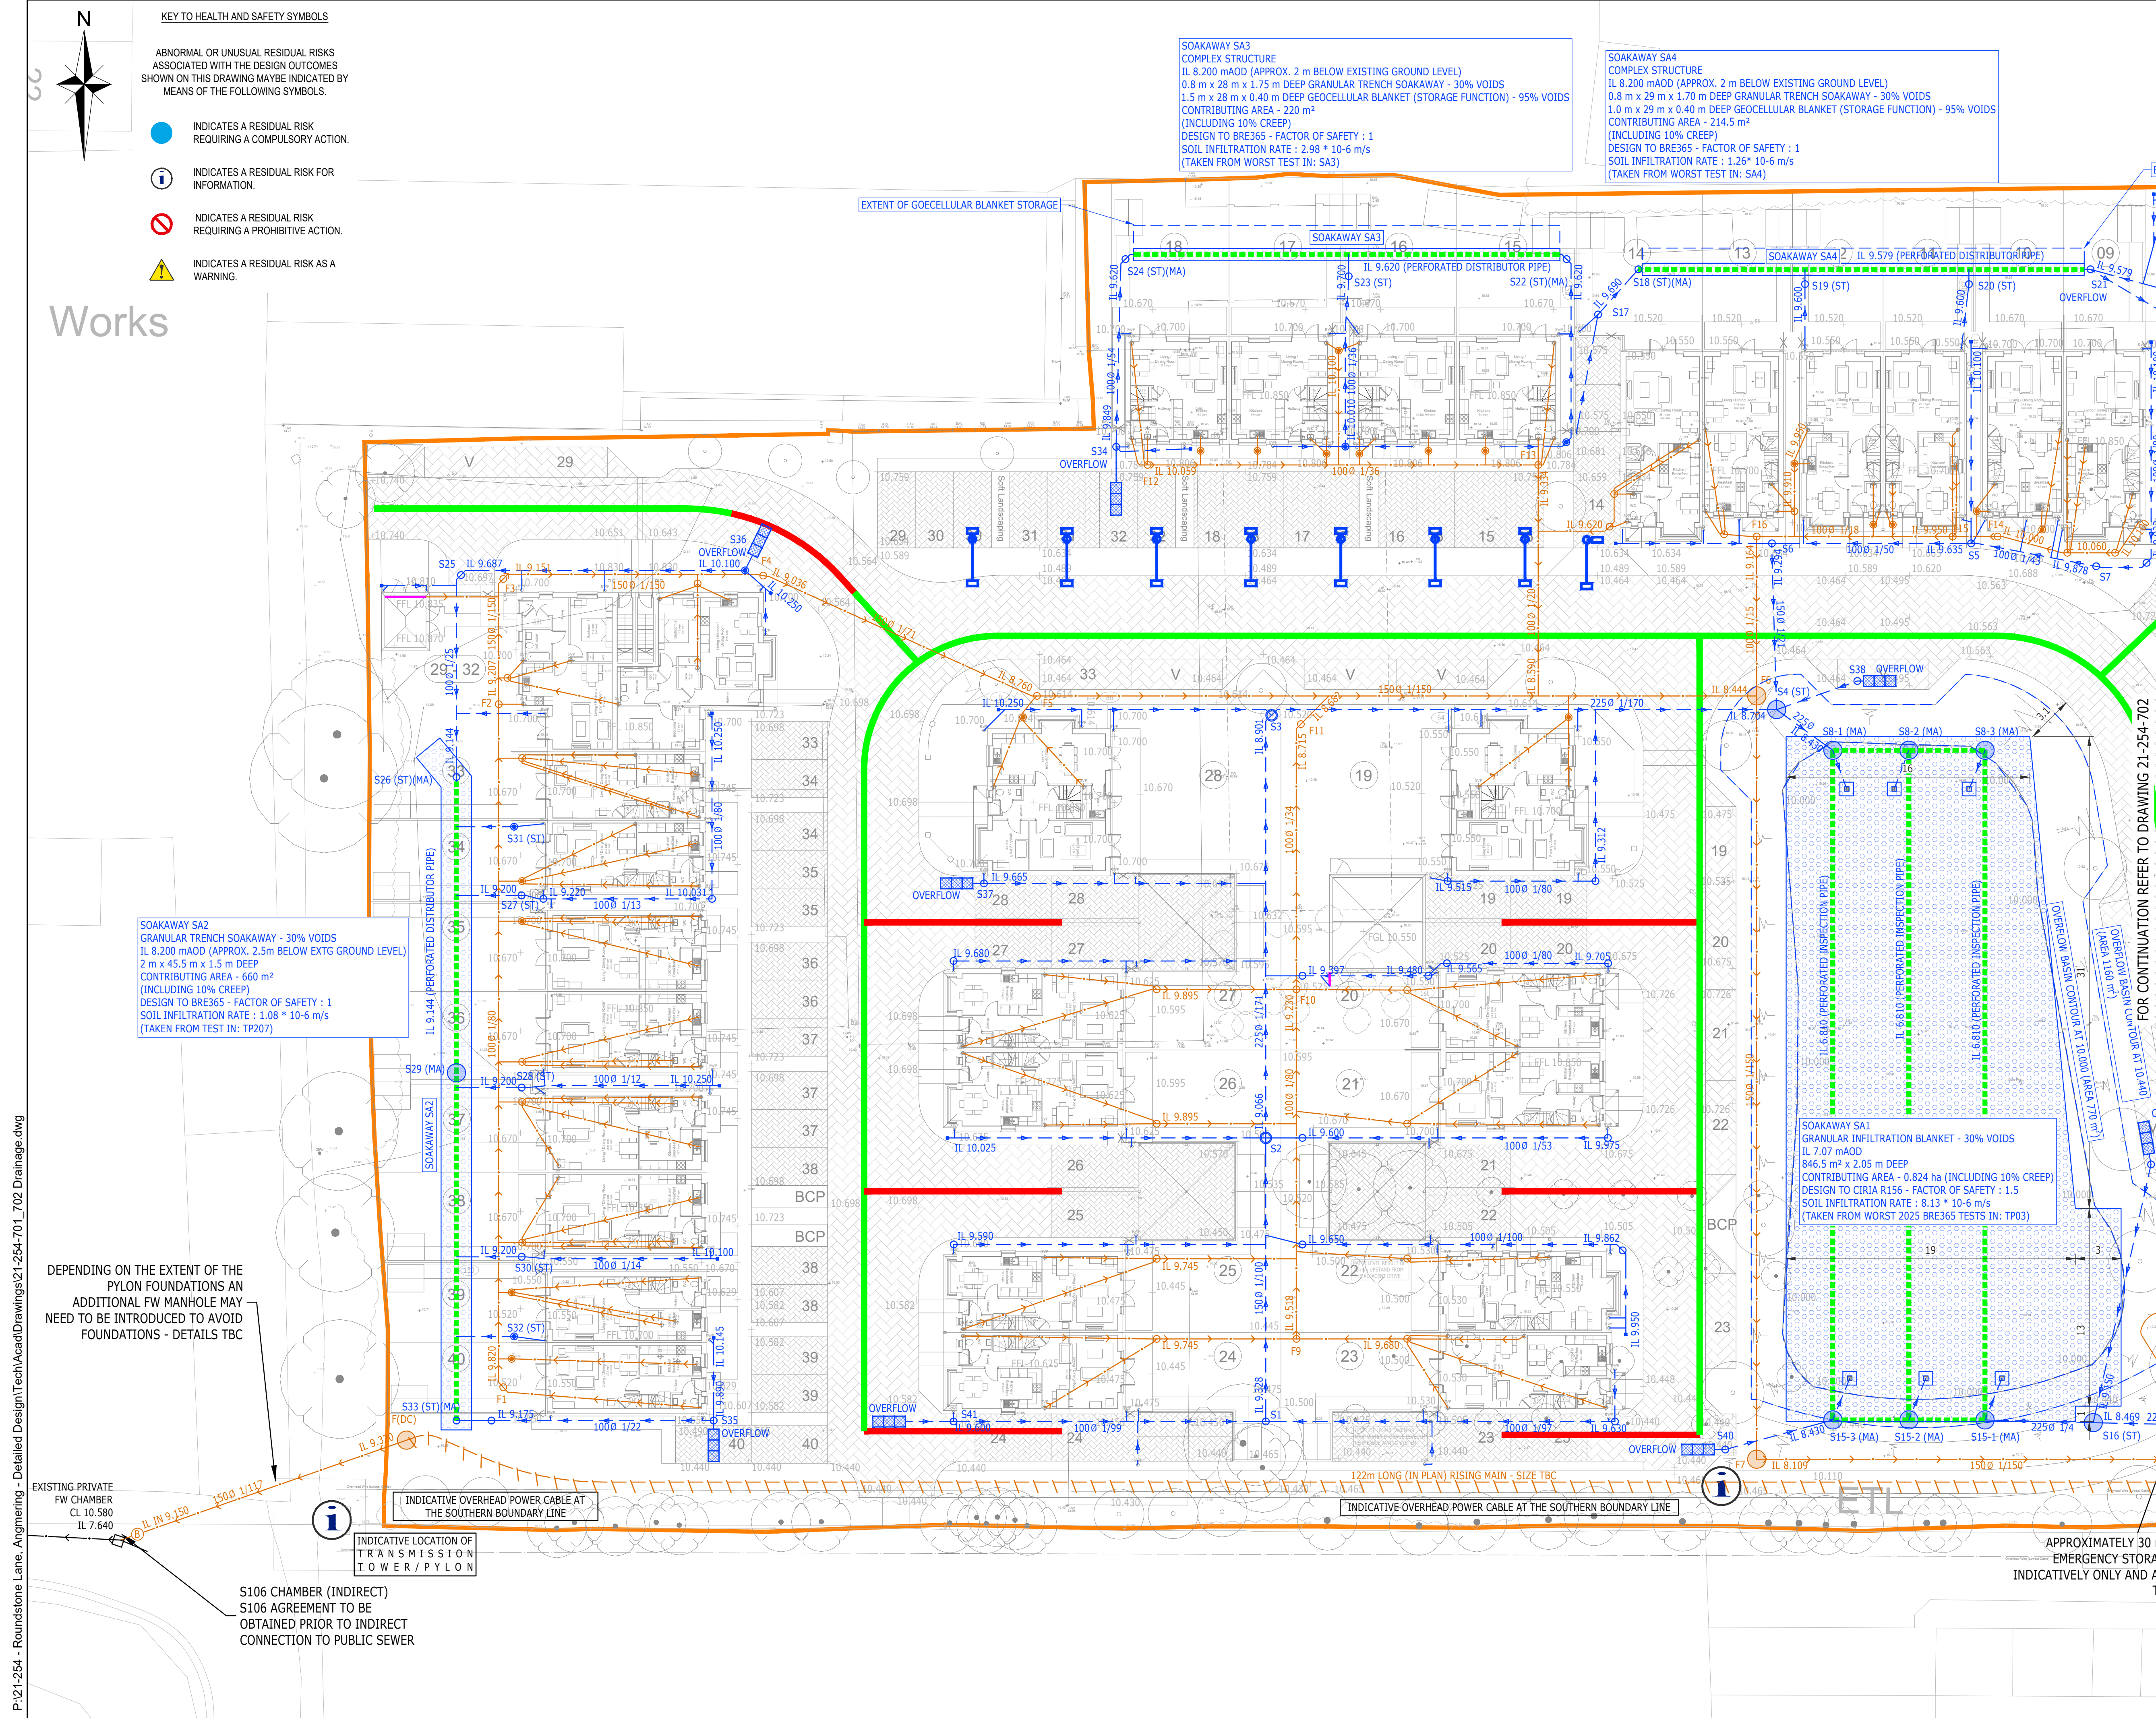

KEY TO HEALTH AND SAFETY SYMBOLS

ABNORMAL OR UNUSUAL RESIDUAL RISKS ASSOCIATED WITH THE DESIGN OUTCOMES SHOWN ON THIS DRAWING MAYBE INDICATED BY MEANS OF THE FOLLOWING SYMBOLS.

INDICATES A RESIDUAL RISK REQUIRING A COMPULSORY ACTION.

INDICATES A RESIDUAL RISK FOR INFORMATION.

INDICATES A RESIDUAL RISK REQUIRING A PROHIBITIVE ACTION.

INDICATES A RESIDUAL RISK AS A WARNING.

WORKS

NOTES

1. FOR DRAINAGE NOTES REFER TO DRAWING No.21-254-702

DRAINAGE KEY

- FWMH - EXISTING FOUL WATER MANHOLE
- FWMH - PRIVATE FOUL WATER MANHOLE (PCC RINGS) - MIN 1.2m DIA
- FW-IC3 - PRIVATE FOUL WATER INSPECTION CHAMBER - MIN 0.45m DIA
- FW-IC4 - PRIVATE FOUL WATER INSPECTION CHAMBER - MIN 0.25m DIA
- SWMH - PRIVATE SURFACE WATER MANHOLE (PCC RINGS)
- SW-IC3 - PRIVATE SURFACE WATER INSPECTION CHAMBER - MIN 0.6m DIA
- SW-IC3 - PRIVATE SURFACE WATER INSPECTION CHAMBER - MIN 0.75m x 0.60m
- SW-IC4 - PRIVATE SURFACE WATER INSPECTION CHAMBER - MIN 0.45m DIA
- SW-IC4 - PRIVATE SURFACE WATER INSPECTION CHAMBER - MIN 0.25m DIA
- PRIVATE FOUL WATER PUMP STATION - ALL DETAILS SUBJECT TO A SPECIALIST DESIGN
- RODDING EYE
- EXISTING PRIVATE FOUL WATER SEWER
- PRIVATE FW RISING MAIN
- PRIVATE FOUL WATER DRAINAGE
- PRIVATE SURFACE WATER DRAINAGE
- DRAINAGE CHANNEL (I.E. ACO M1000 0.0 OR SIMILAR APPROVED)
- PERFORATED DISTRIBUTOR PIPE (CONNECTION LINK)
- PERMEABLE PAVING INFILTRATION TRENCH
- PERMEABLE PAVING INFILTRATION TRENCH - GEOMEMBRANE WRAPPED
- PERMEABLE PAVING INTER-CONNECTION
- OVERFLOW ARRANGEMENT (GULLY)
- SW CHAMBER WITH MINIMUM 300mm DEEP SILT TRAP
- DEDICATED ACCESS FOR MAINTENANCE PURPOSES (I.E. CCTV, JETTING)
- INFILTRATION FEATURE
- PERMEABLE PAVING - REFER TO DRAWING 21-254-311, 312 FOR DETAILS
- F.F.L. 7.250 PROPOSED FINISHED FLOOR LEVEL
- 10.682+ PROPOSED FINISHED SURFACE LEVEL
- INSPECTION MANHOLE
- SWMH - EXISTING PUBLIC SURFACE WATER MANHOLE
- EXISTING PUBLIC SURFACE WATER SEWER
- PERMAVOID DIFFUSER UNIT (SPECIFIED BY THE MANUFACTURER)
- BACKDROP

D	SA1 CONTRIBUTING AREA UPDATED	AK	BO	BAC	30.03.26
C	SA1 UPDATED FOLLOWING GROUNDWATER MONITORING	AK	BO	BAC	05.03.26
B	SA1 SHAPE UPDATED	AK	BO	BAC	03.11.25
A	SA1 HEIGHT AMENDED, S21 AND S34 CHAMBERS UPDATED TO SERVE AS AN OVERFLOW POINT	AK	BO	BAC	09.10.25
Rev	Amendments	Dm	Chk	App	Date

ODYSSEY

Tisbury House
White Hart Lane
Basingstoke
Hampshire RG21 4AF

Telephone: 01256 331144
Fax: 01256 331134
E: info@odysseyconsult.co.uk
W: www.odysseyconsult.co.uk

Job Title

**FORMER SHRUBLANDS NURSERY
ROUNDSTONE LANE, ANGMERING**

Drawing Title

DRAINAGE (SHEET 1)

Client

SIGMA HOMES

Scale	Date	Designed
1:200 @A1	JUL 2025	AK
Drawn	Checked	Approved
AK	BO	BAC
Job No	Drawing No	Rev
21-254	21-254-701	D