


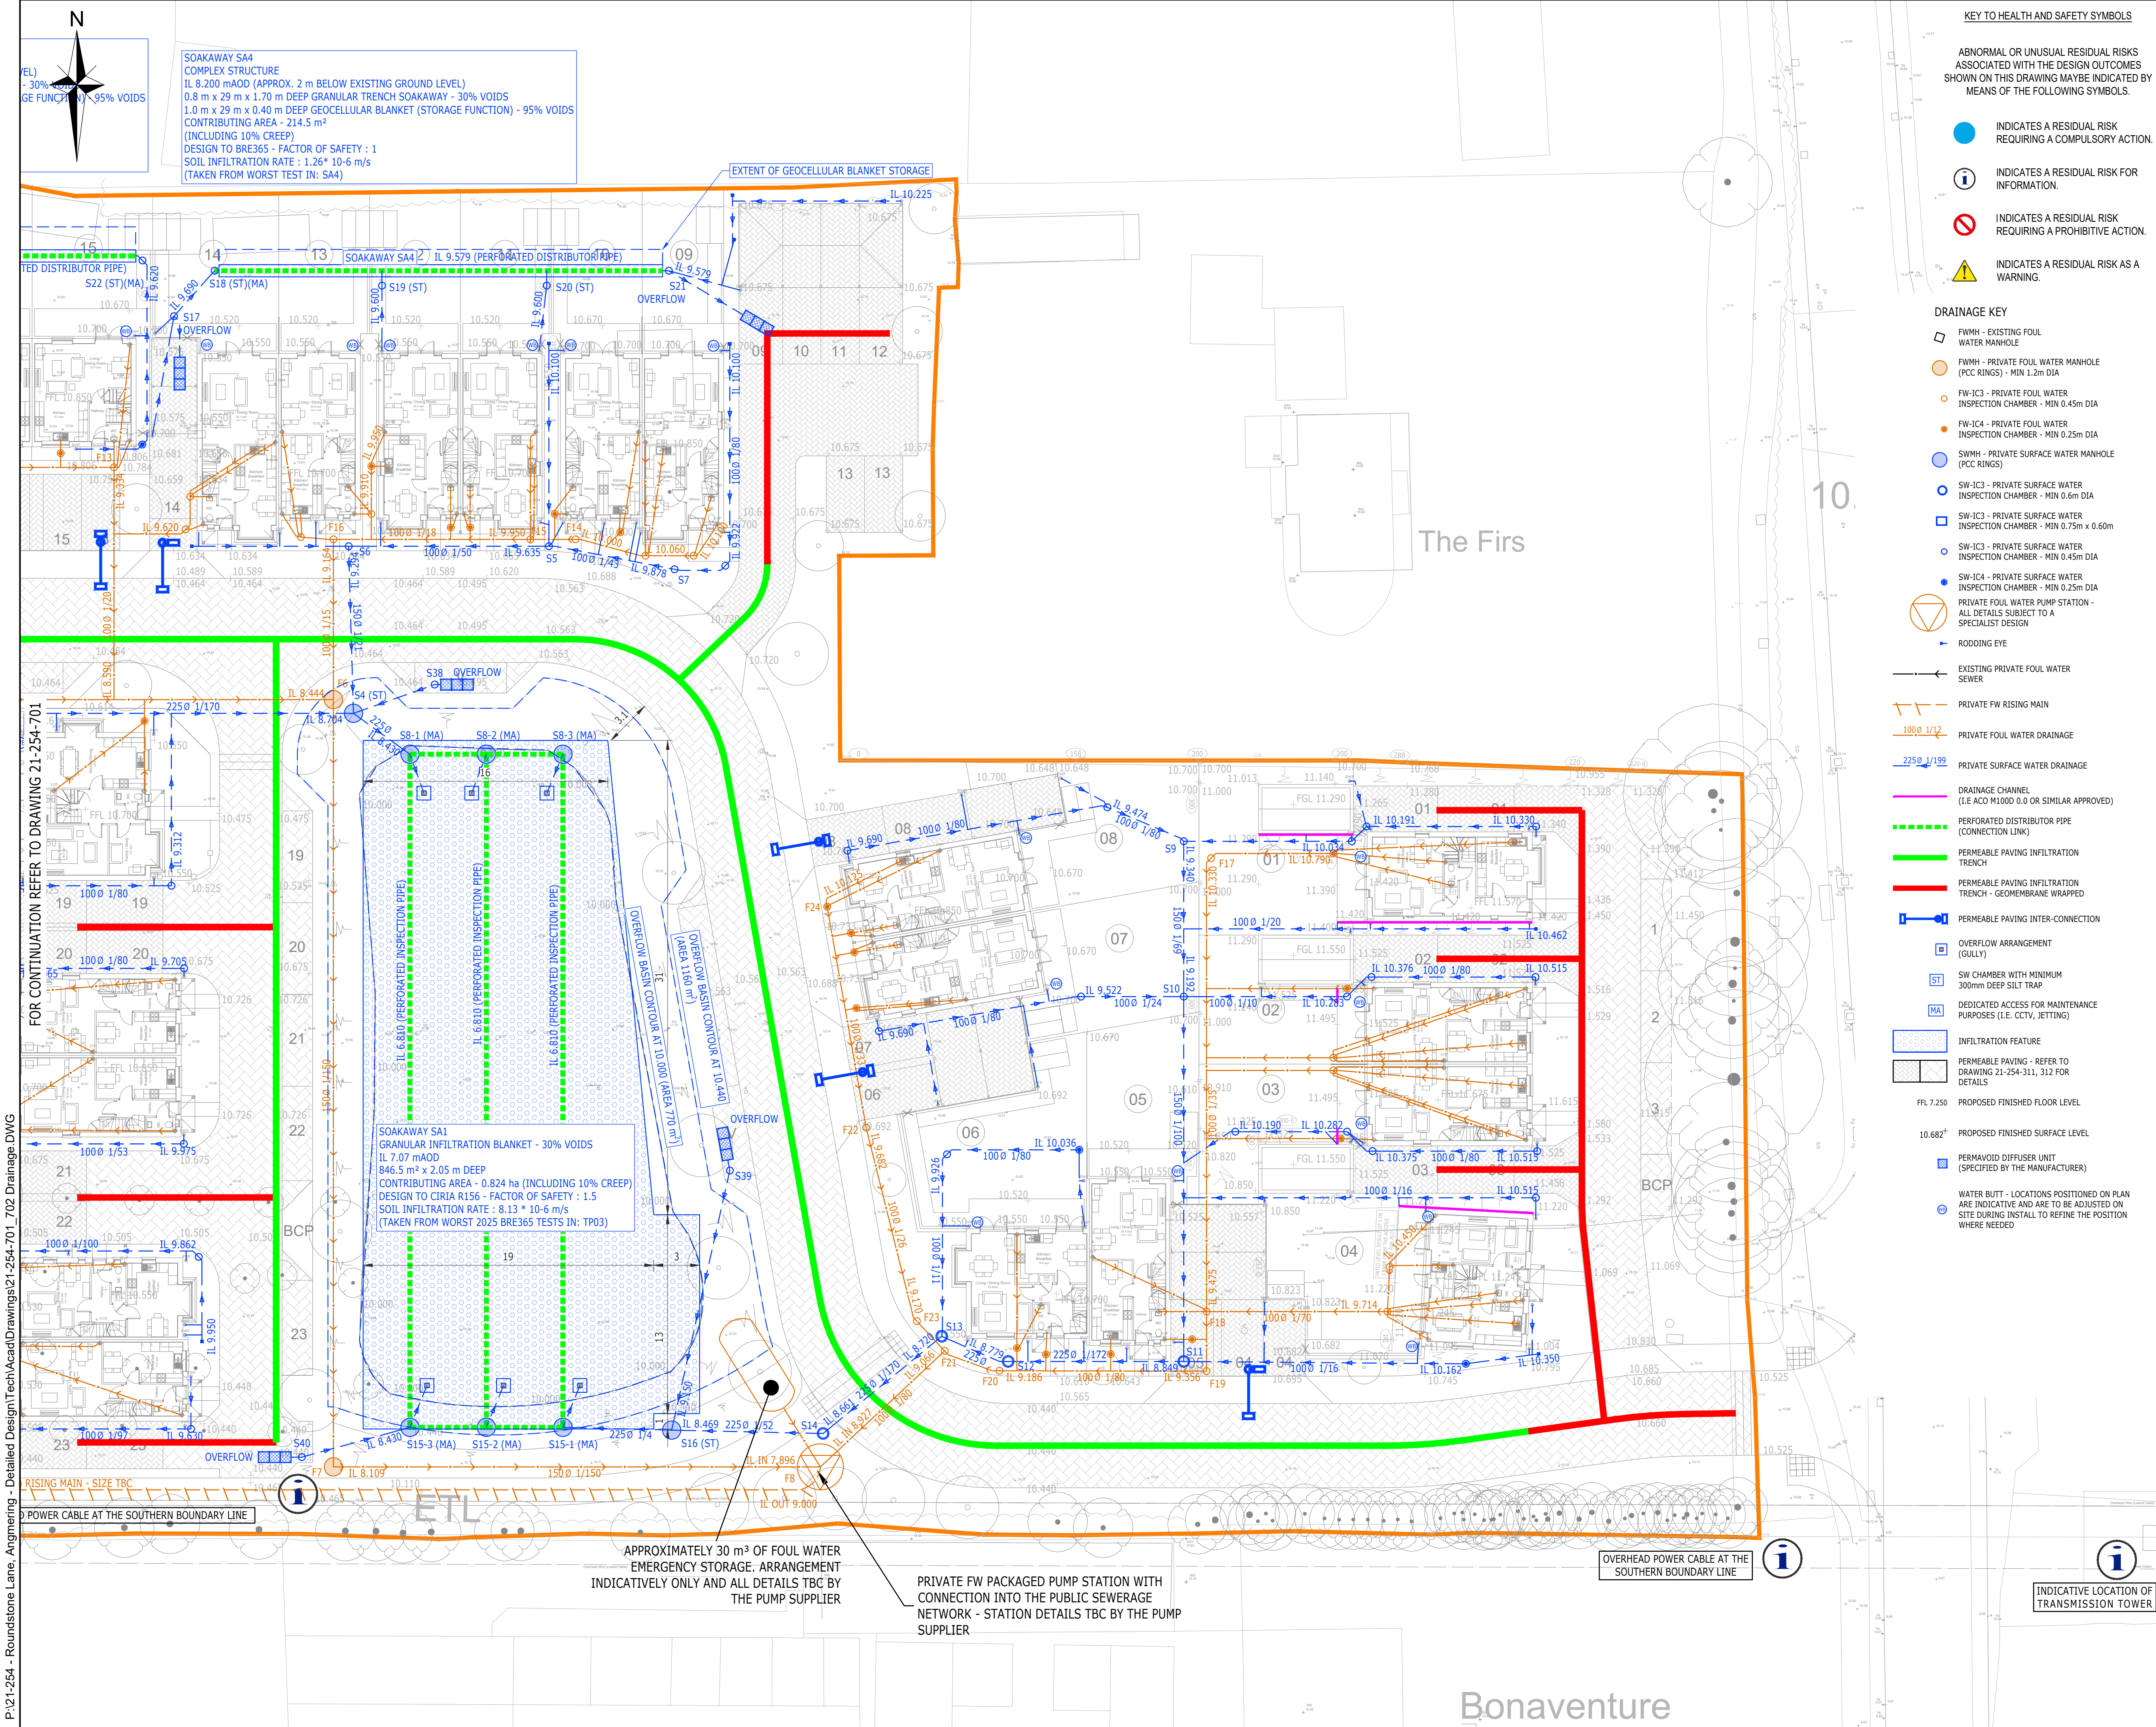

KEY TO HEALTH AND SAFETY SYMBOLS

- ABNORMAL OR UNUSUAL RESIDUAL RISKS ASSOCIATED WITH THE DESIGN OUTCOMES SHOWN ON THIS DRAWING MAYBE INDICATED BY MEANS OF THE FOLLOWING SYMBOLS.
- INDICATES A RESIDUAL RISK REQUIRING A COMPULSORY ACTION.
- INDICATES A RESIDUAL RISK FOR INFORMATION.
- INDICATES A RESIDUAL RISK REQUIRING A PROHIBITIVE ACTION.
- INDICATES A RESIDUAL RISK AS A WARNING.

DRAINAGE KEY

- FWMH - EXISTING FOUL WATER MANHOLE
- FWMH - PRIVATE FOUL WATER MANHOLE (PCC RINGS) - MIN 1.2m DIA
- FW-IC3 - PRIVATE FOUL WATER INSPECTION CHAMBER - MIN 0.45m DIA
- FW-IC4 - PRIVATE FOUL WATER INSPECTION CHAMBER - MIN 0.25m DIA
- SWMH - PRIVATE SURFACE WATER MANHOLE (PCC RINGS)
- SW-IC3 - PRIVATE SURFACE WATER INSPECTION CHAMBER - MIN 0.6m DIA
- SW-IC3 - PRIVATE SURFACE WATER INSPECTION CHAMBER - MIN 0.75m x 0.60m
- SW-IC3 - PRIVATE SURFACE WATER INSPECTION CHAMBER - MIN 0.45m DIA
- SW-IC4 - PRIVATE SURFACE WATER INSPECTION CHAMBER - MIN 0.25m DIA
- PRIVATE FOUL WATER PUMP STATION - ALL DETAILS SUBJECT TO A SPECIALIST DESIGN
- RODDING EYE
- EXISTING PRIVATE FOUL WATER SEWER
- PRIVATE FW RISING MAIN
- PRIVATE FOUL WATER DRAINAGE
- PRIVATE SURFACE WATER DRAINAGE
- DRAINAGE CHANNEL (I.E ACO M1000 0.0 OR SIMILAR APPROVED)
- PERFORATED DISTRIBUTOR PIPE (CONNECTION LINK)
- PERMEABLE PAVING INFILTRATION TRENCH
- PERMEABLE PAVING INFILTRATION TRENCH - GEOMEMBRANE WRAPPED
- PERMEABLE PAVING INTER-CONNECTION
- OVERFLOW ARRANGEMENT (GULLY)
- SW CHAMBER WITH MINIMUM 300mm DEEP SILT TRAP
- DEDICATED ACCESS FOR MAINTENANCE PURPOSES (I.E. CCTV, JETTING)
- INFILTRATION FEATURE
- PERMEABLE PAVING - REFER TO DRAWING 21-254-311, 312 FOR DETAILS
- FFL 7.250 PROPOSED FINISHED FLOOR LEVEL
- 10.682 PROPOSED FINISHED SURFACE LEVEL
- PERMAVOID DIFFUSER UNIT (SPECIFIED BY THE MANUFACTURER)
- WATER BUTT - LOCATIONS POSITIONED ON PLAN ARE INDICATIVE AND ARE TO BE ADJUSTED ON SITE DURING INSTALL TO REFINE THE POSITION WHERE NEEDED

NOTES

- CDM REGULATIONS 2015
- IN COMPLIANCE WITH CDM 2015 ODYSSEY HAS FOLLOWED ITS DESIGN RISK MANAGEMENT PROCESS FOR HAZARD ELIMINATION AND RISK REDUCTION IN DEVELOPING THE ODYSSEY DESIGNS SHOWN ON THIS DRAWING.
- THERE IS AN OVERHEAD POWER CABLE AT THE SITE'S SOUTHERN BOUNDARY. ANY OTHER RESIDUAL RISKS ARE THOSE THAT WOULD NORMALLY BE EXPECTED BY COMPETENT PERSONS OR CONTRACTORS WITH NECESSARY SKILLS KNOWLEDGE AND EXPERIENCE TO BE ENGAGED ON WORK OF THIS NATURE OR TYPE.
- THIS DRAWING IS TO BE READ IN CONJUNCTION WITH ALL OTHER RELATED DRAWINGS ISSUED BY THE ARCHITECT AND ENGINEER.
- SURFACE AND FOUL WATER DRAINAGE SYSTEMS ON THIS SITE ARE ALREADY INSTALLED. THE NEW DESIGN IS BASED ON THE ORIGINAL SCHEME BEING IMPLEMENTED (AS SHOWN ON THE DESIGN DRAWINGS 21-254-301E AND 21-254-302F).
- THIS DRAWING SHOWS BOTH THE DESIGN ELEMENTS OF THE SURFACE AND FOUL WATER DRAINAGE SYSTEMS AS PER ORIGINAL DESIGN DRAWINGS (21-254-301E AND 21-254-302F) WITH THE ELEMENTS OF THE INSTALLED SYSTEM THAT ARE PROPOSED TO BE ALTERED OR ADDED - WITH THE LATTER SPECIFICALLY HIGHLIGHTED ON DRAWING 21-254-703.
- REFER TO DRAWING 21-254-700 FOR DETAILS OF FEATURES AGAINST BRE365 INFILTRATION TESTS.
- FOR MANHOLE SCHEDULES REFER TO DRAWINGS 21-254-304 AND 21-254-305.
- THE PROPOSED WATER BUTT IS A POLYPROPYLENE 'WICKES' WATER BUTT KIT - 210 LITRES' PRODUCT (OR SIMILAR) PROVIDING CAPACITY OF 210 LITRES

H	NOTE REGARDING WATER BUTT TYPE ADDED	AK	BO	BAC	23.07.26
G	WATER BUTTS TO PLOTS 1 TO 3 ADJUSTED	AK	BO	BAC	23.07.26
F	WATER BUTTS TO PLOTS 1 TO 3 INDICATED	AK	BAC	BAC	16.07.26
E	OVERFLOW AT S17 ADDED. WATER BUTTS INDICATED	AK	BO	BAC	12.06.26
D	SA1 CONTRIBUTING AREA UPDATED	AK	BO	BAC	30.03.26
C	SA1 UPDATED FOLLOWING GROUNDWATER MONITORING	AK	BO	BAC	05.03.26
B	SA1 SHAPE UPDATED	AK	BO	BAC	03.11.25
A	SA1 HEIGHT AMENDED, S21 CHAMBER UPDATED TO SERVE AS AN OVERFLOW POINT	AK	BO	BAC	09.10.25
Rev	Amendments	Drm	Chk	App	Date



Telephone: 01256 331144
Fax: 01256 331134
E: info@odysseyconsult.co.uk
W: www.odysseyconsult.co.uk

Tuscany House
White Hart Lane
Basingstoke
Hampshire RG21 4AF

Job Title	FORMER SHRUBLANDS NURSERY ROUNDSTONE LANE, ANGMERING				
Drawing Title	DRAINAGE (SHEET 2)				
Client	SIGMA HOMES				
Scale	1:200 @A1	Date	JUL 2025	Designed	AK
Drawn	AK	Checked	BO	Approved	BAC
Job No	21-254	Drawing No	21-254-702	Rev	H