


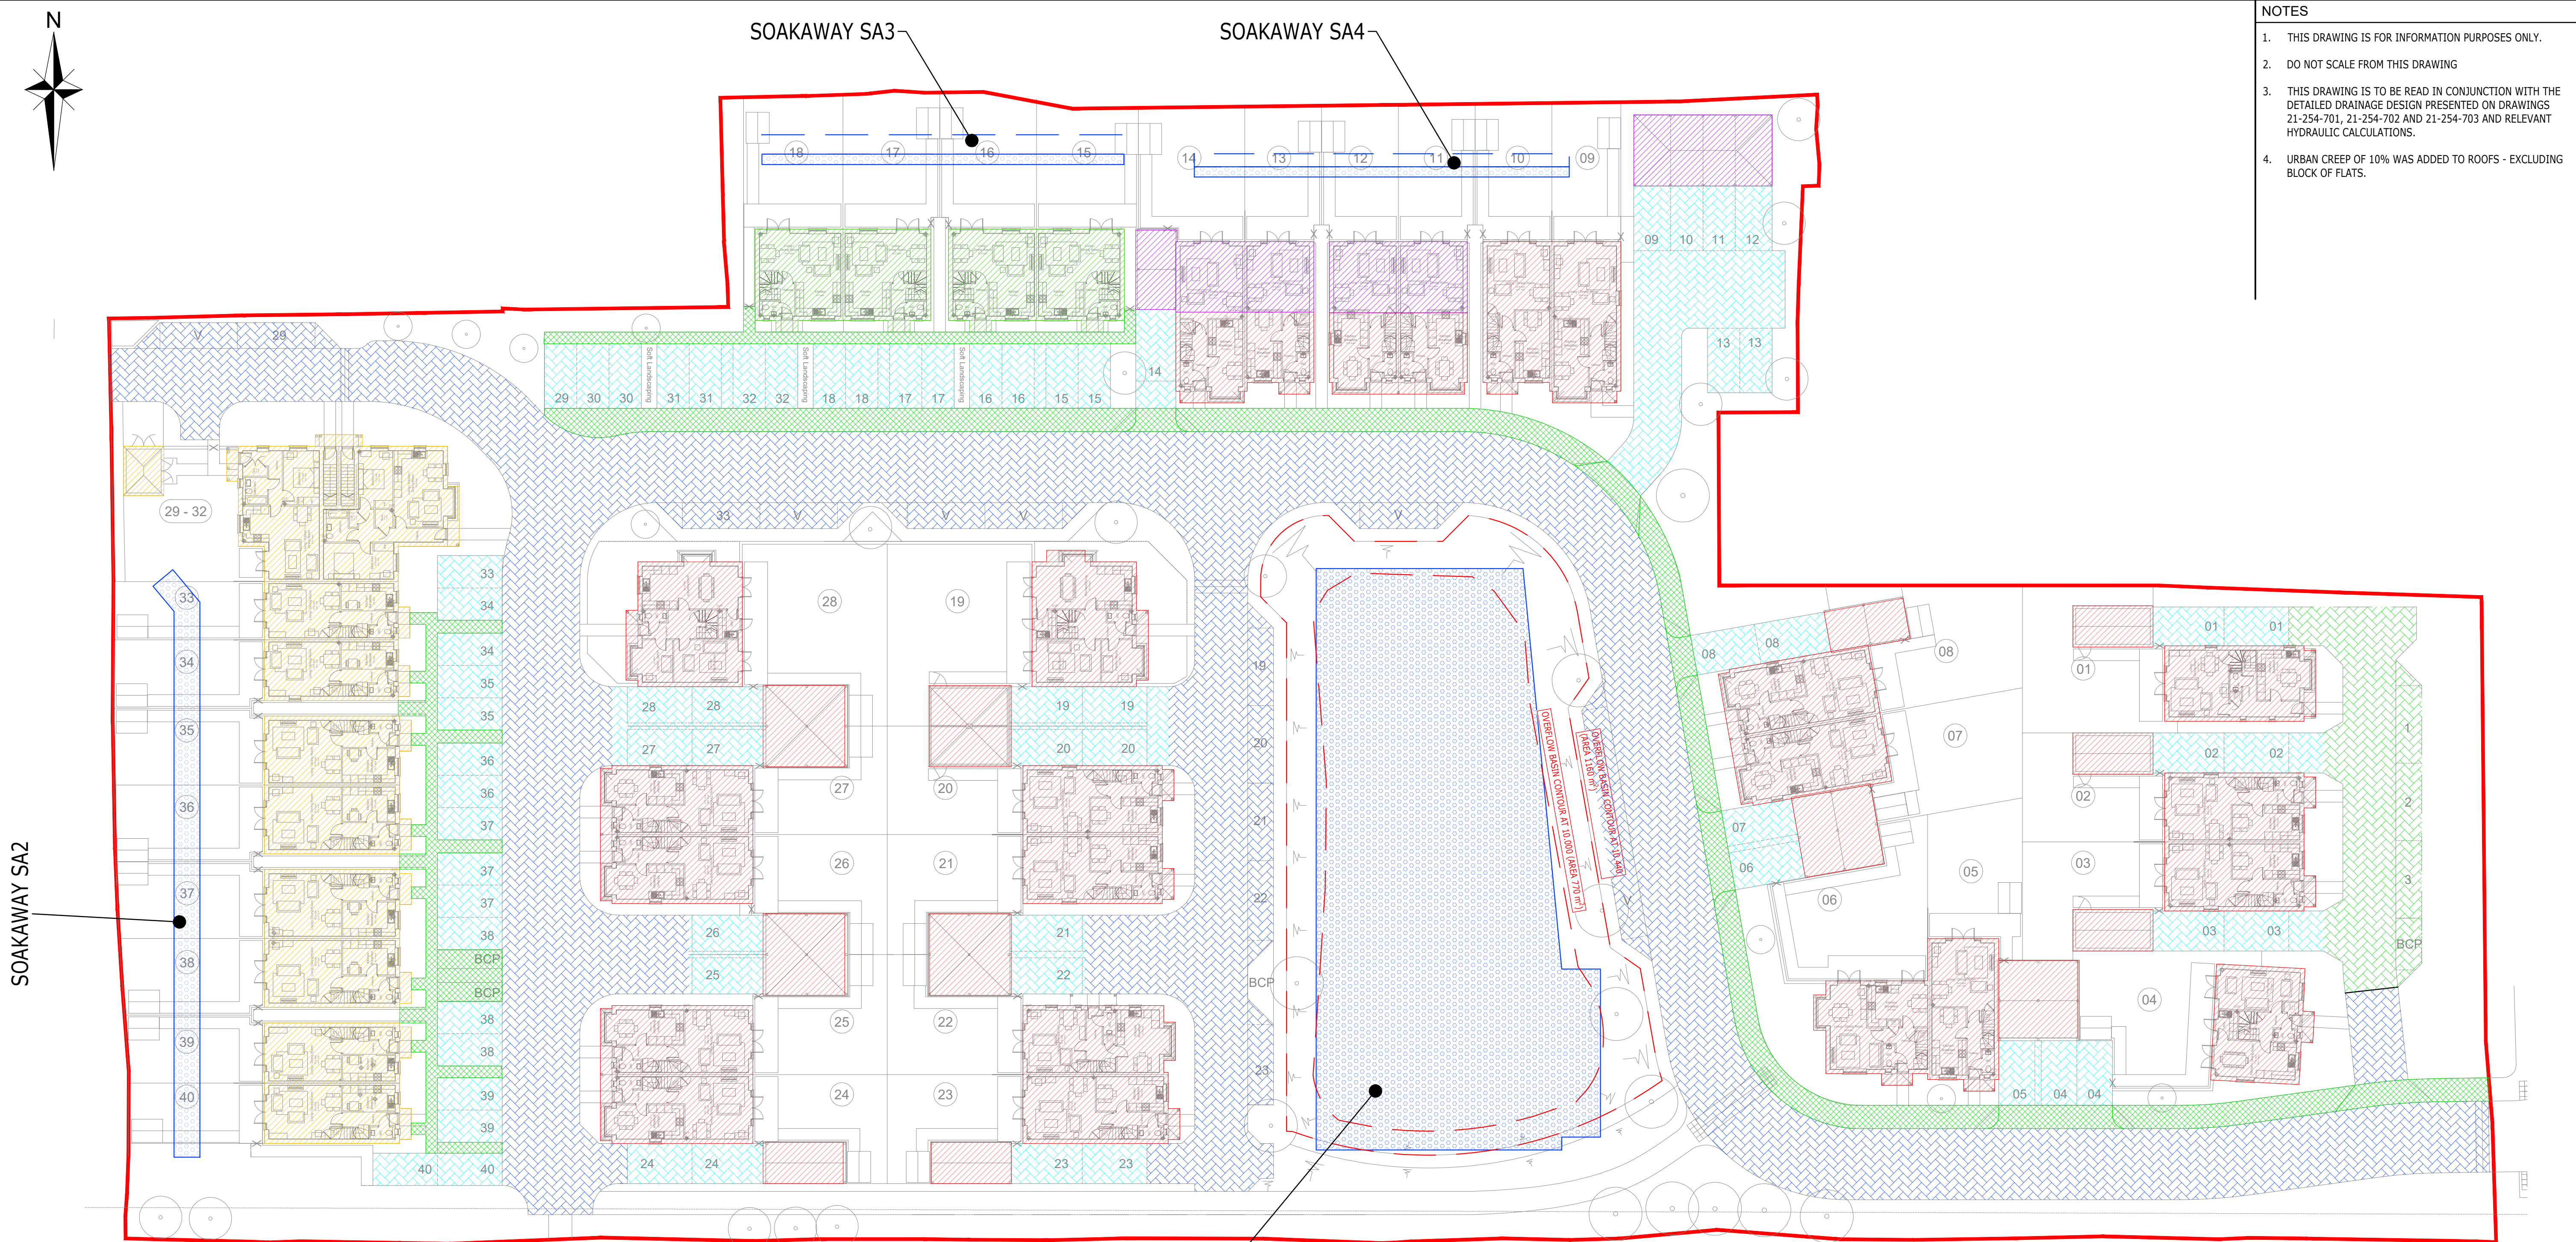

- NOTES
1. THIS DRAWING IS FOR INFORMATION PURPOSES ONLY.
 2. DO NOT SCALE FROM THIS DRAWING
 3. THIS DRAWING IS TO BE READ IN CONJUNCTION WITH THE DETAILED DRAINAGE DESIGN PRESENTED ON DRAWINGS 21-254-701, 21-254-702 AND 21-254-703 AND RELEVANT HYDRAULIC CALCULATIONS.
 4. URBAN CREEP OF 10% WAS ADDED TO ROOFS - EXCLUDING BLOCK OF FLATS.

LEGEND

- AREAS DIRECTLY CONTRIBUTING TO SA1 SYSTEM - 1970 m²
- AREAS CONTRIBUTING TO SA2 AND THEN POTENTIALLY OVERFLOWING TO PERMEABLE SYSTEM - 660 m²
- AREAS CONTRIBUTING TO SA3 AND THEN POTENTIALLY OVERFLOWING TO PERMEABLE SYSTEM - 220 m²
- AREAS CONTRIBUTING TO SA4 AND THEN POTENTIALLY OVERFLOWING TO PERMEABLE SYSTEM - 210 m²
- AREAS CONTRIBUTING TO PERMEABLE PAVING ROAD SYSTEM - 482 m²
- PERMEABLE PAVING MAIN ROAD, POTENTIALLY OVERFLOWING TO SA1 SYSTEM - 2199 m²
- PERMEABLE PAVING PARKING SPACES CONNECTED TO THE PERMEABLE PAVING MAIN ROAD SYSTEM - 1137 m²
- PERMEABLE PAVING WITH CELLULAR CONFINEMENT SYSTEM CONNECTED TO THE PERMEABLE PAVING MAIN ROAD SYSTEM - 199 m²
- INFILTRATION FEATURE

A		SA1 SHAPE ADJUSTED	AK	BO	BAC	03.11.25
Rev	Amendments		Drm	Chk	App	Date
 ODYSSEY Tuscany House White Hart Lane Basingstoke Hampshire RG21 4AF Telephone: 01256 331144 Fax: 01256 331134 E: info@odysseyconsult.co.uk W: www.odysseyconsult.co.uk						
Job Title FORMER SHRUBLANDS NURSERY ROUNDSTONE LANE, ANGMERING						
Drawing Title SW CATCHMENT PLAN						
Client SIGMA HOMES						
Scale	1:250 @A1	Date	JUL 2025	Designed	AK	
Drawn	AK	Checked	BO	Approved	BAC	
Job No	21-254	Drawing No	21-254-704	Rev	A	