
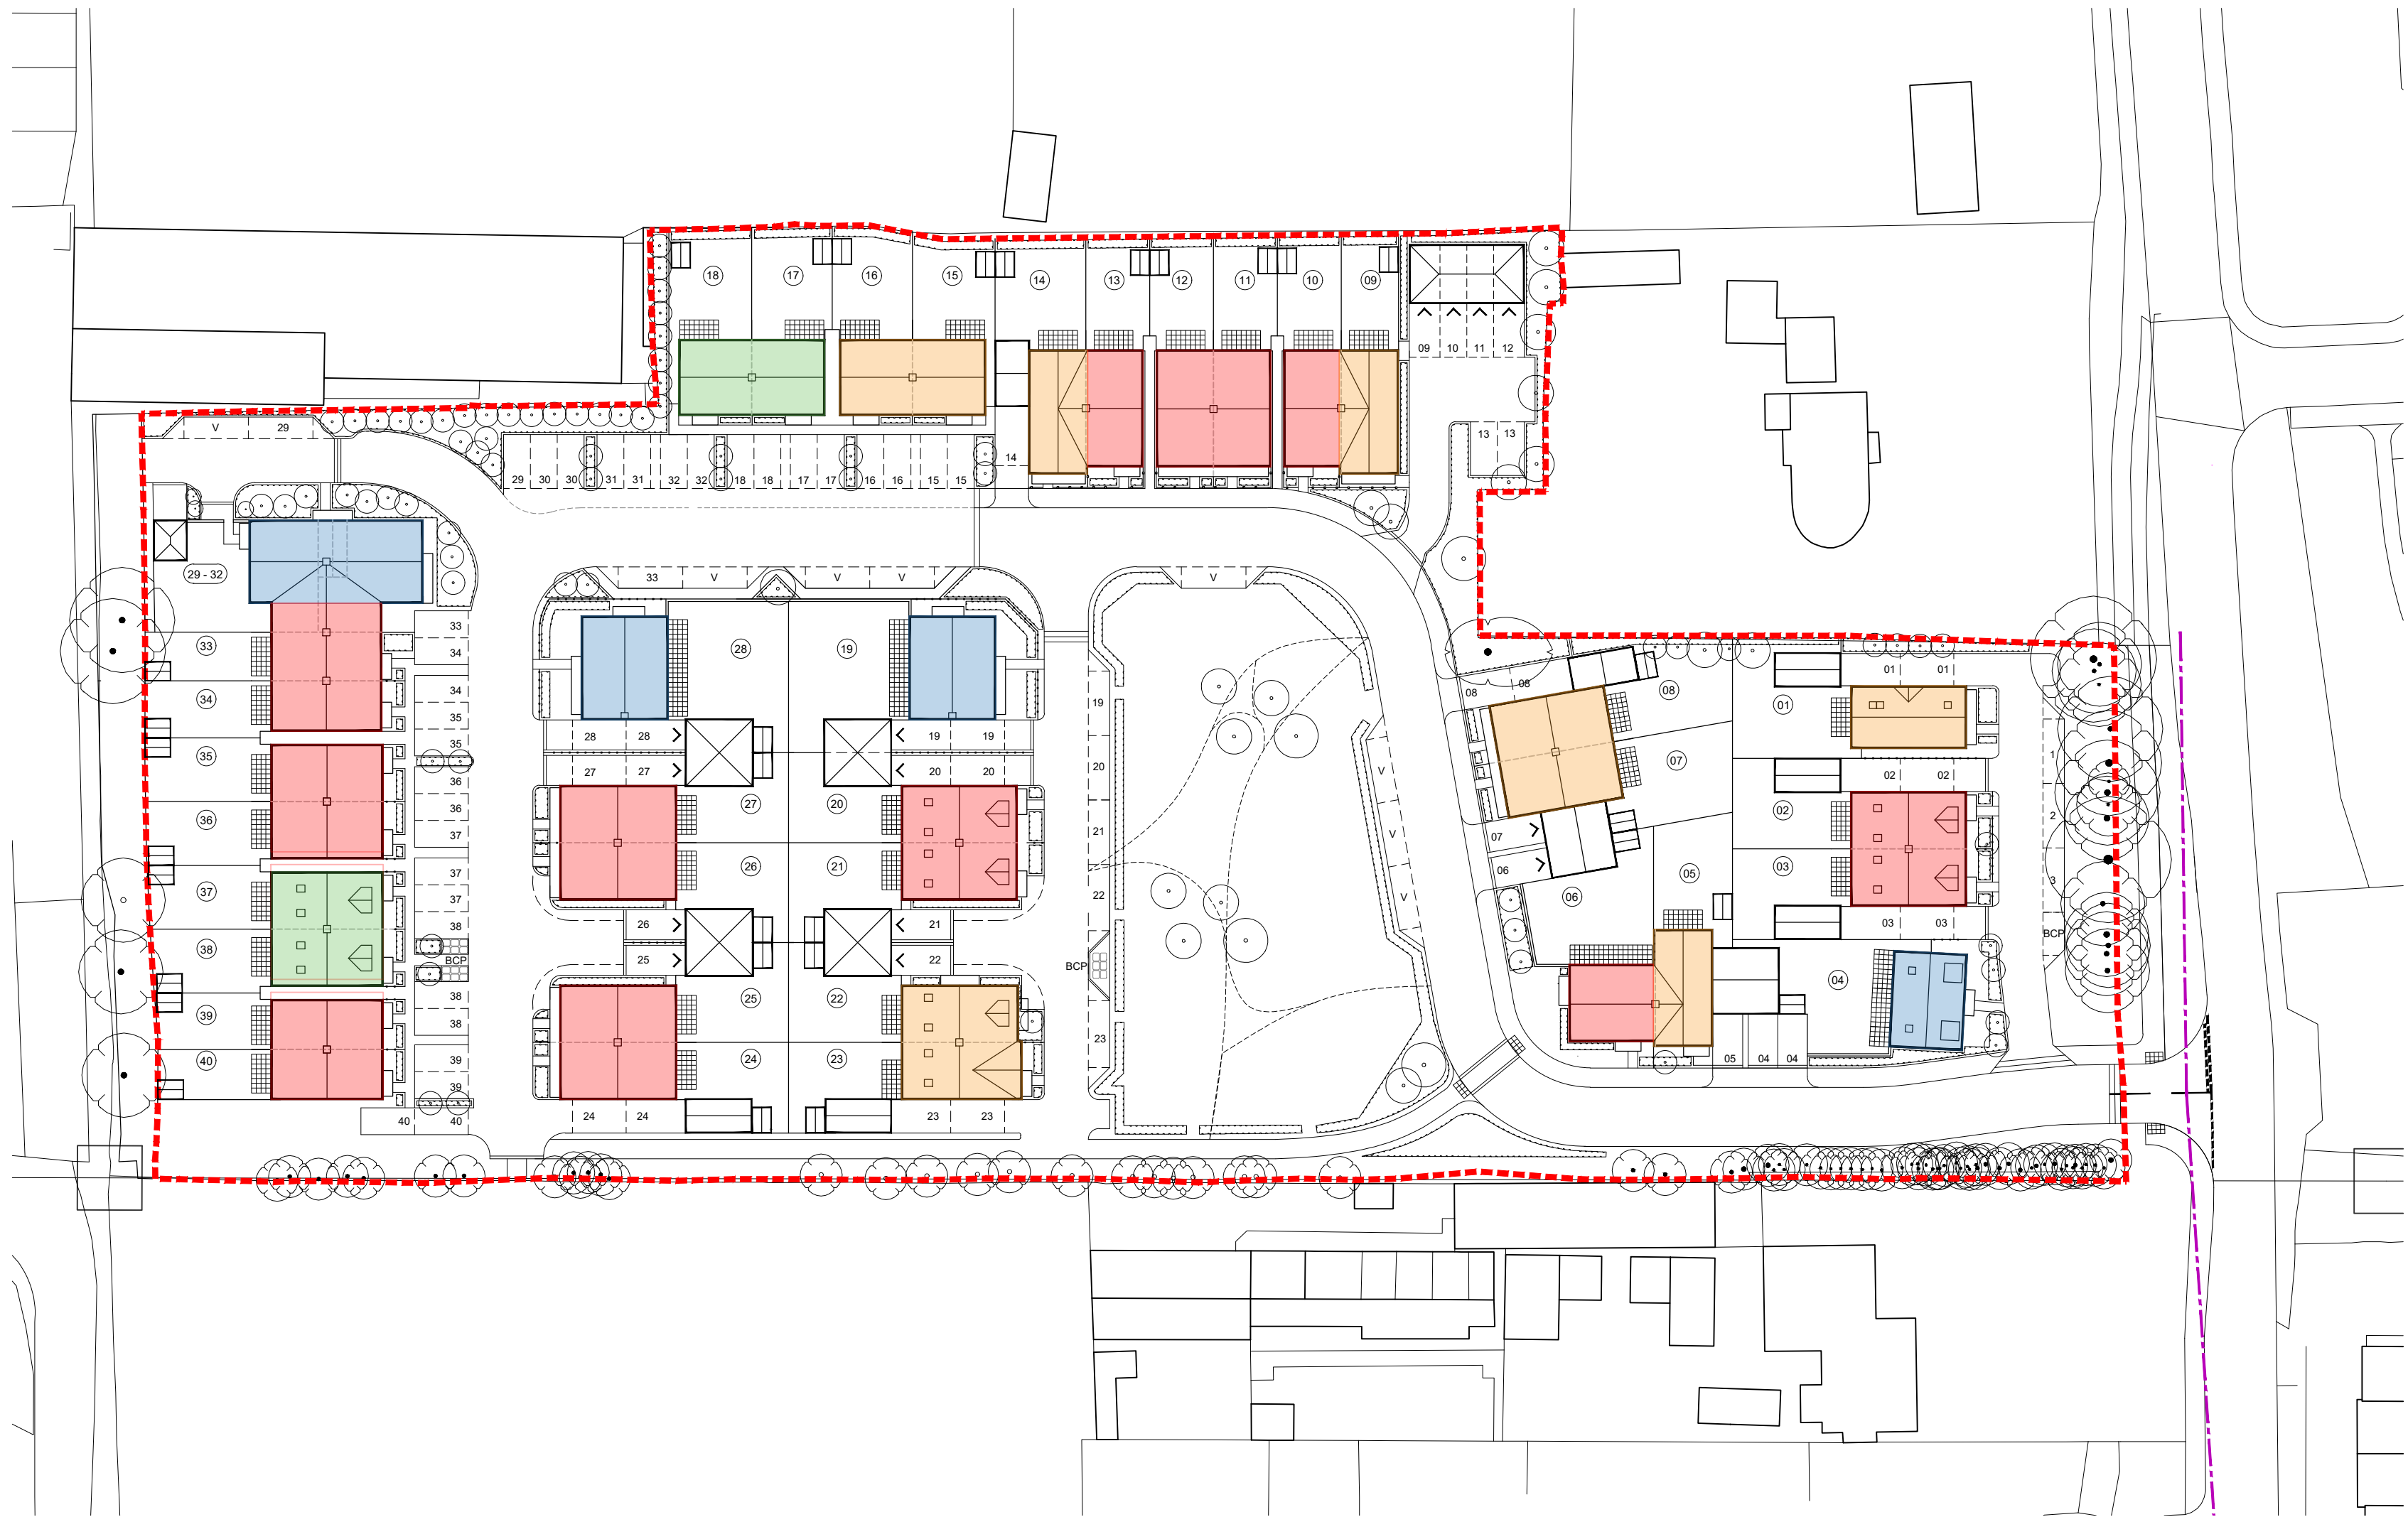


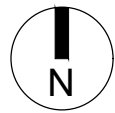

Site Materials Plan

Key:

- Red Brick

- Tile Hanging FF

- Weatherboarding

- Weatherboarding FF

Notes:

- Ground floor of all dwellings to be red brick

- Garages to be red brick (Plots 01-03 and 19-20)

P2	05.07.21	Revised to client comment	LT	AK
P1	22.02.21	Planning Issue	PB	LT
Rev	Date	Revision Details	Dr	Ch



London: 76 Great Suffolk Street
London, SE1 0BL
T 0207 928 2773 E london@ecearchitecture.com

Sussex: Brooklyn Chambers, 11 Goring Road
Worthing, West Sussex, BN12 4AP
T 01903 248777 E sussex@ecearchitecture.com


Bristol: Westworks, Colston Tower
Colston Street, Bristol, BS1 4XE
T 0117 214 1101 E bristol@ecwestworks.com

ECE Architecture
www.ecearchitecture.com

Client's Name
Sigma Homes

Job Title
The Former Shrubland Nursery,
Roundstone Lane, Angmering

Drawing Title
Site Materials Plan

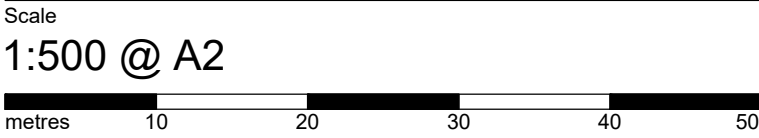

Drawn	Checked	Date
JT	AK	13.01.21

Job No	Drawing No	Rev
6855	PL-102	P2

Status

APPROVAL