



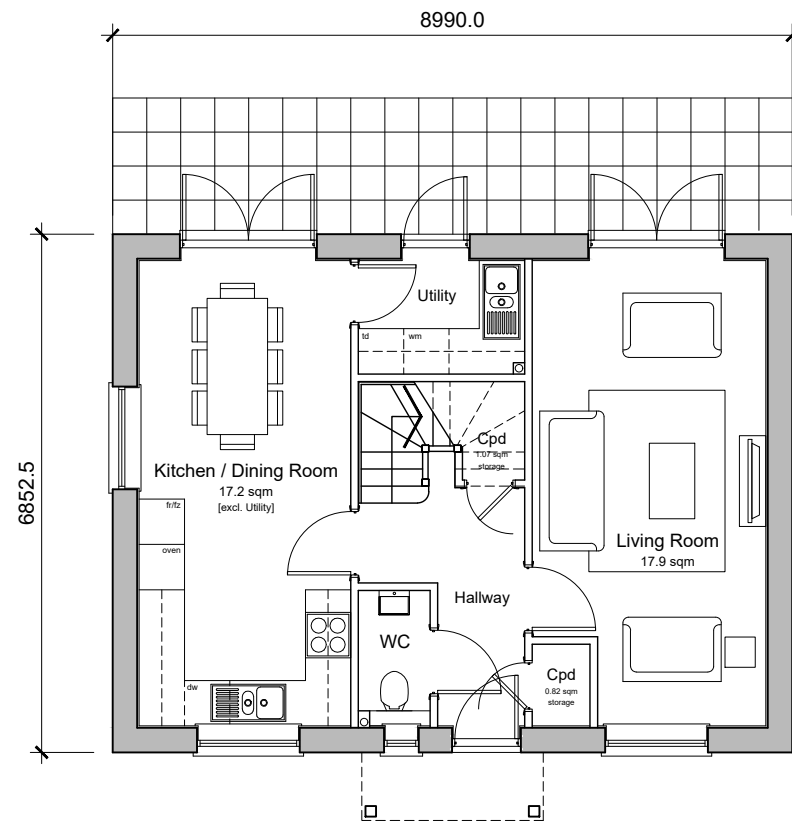


Ground Floor Plan

Open Market Sale
Plot 4
4-Bedroom 8-Person Townhouse
135.13 sqm / 1454 sqft GIA [to finishes]
3.14 sqm storage provided where shown

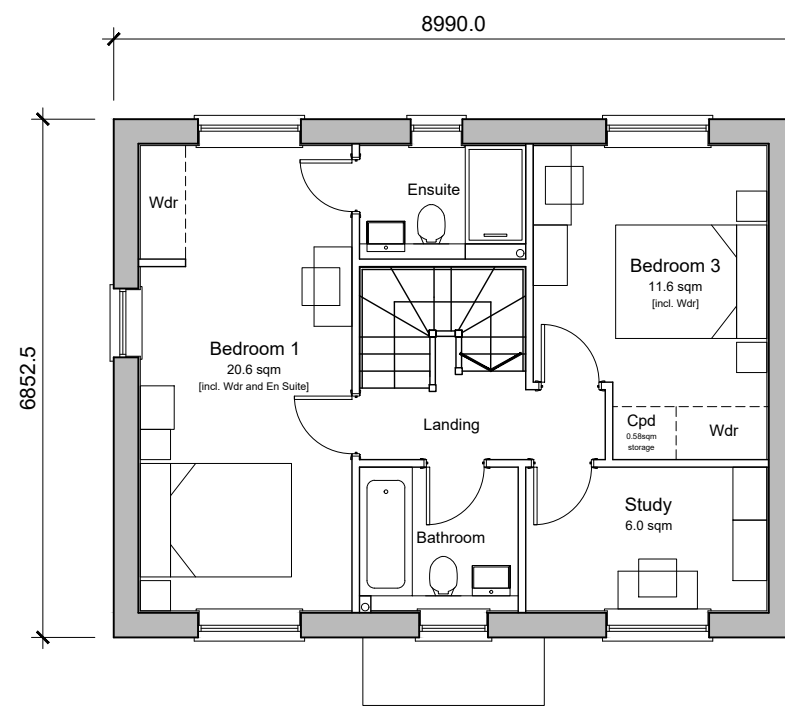

First Floor Plan

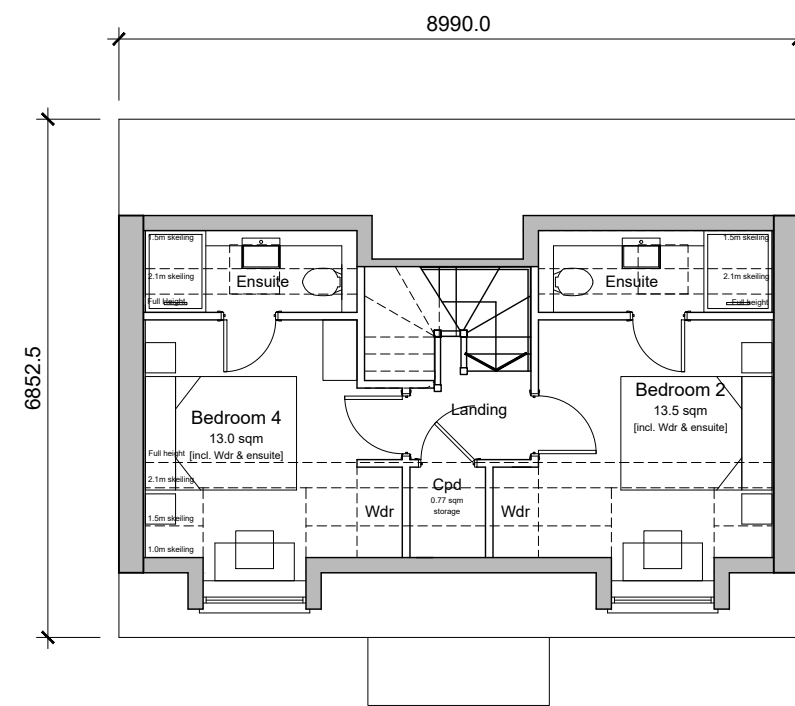

Second Floor Plan

Client's Name

Sigma Homes

Job Title

The Former Shrubland Nursery, Roundstone Lane, Angmering

Drawing Title

Proposed Plans - Plot 4

Scale

1:100 @ A3

metres 1 2 3 4

Drawn JT	Checked AK	Date 22.12.20
Job No 6855	Drawing No PL-114	Rev P1
Status		
APPROVAL		

P1	22.02.21	Planning Issue	PE	LB
Rev	Date	Revision Details	Dr	Ch



London: 76 Great Suffolk Street
London, SE1 0SL
T 0207 928 2773 E london@ecearchitecture.com

Sussex: Brooklyn Chambers, 11 Goring Road
Worthing, West Sussex, BN12 4AP
T 01903 248777 E sussex@ecearchitecture.com

Bristol: Westworks, Colston Tower
Colston Street, Bristol, BS1 4KE
T 0117 214 1101 E bristol@ecearchitecture.com

EC² Architecture

www.ecearchitecture.com