


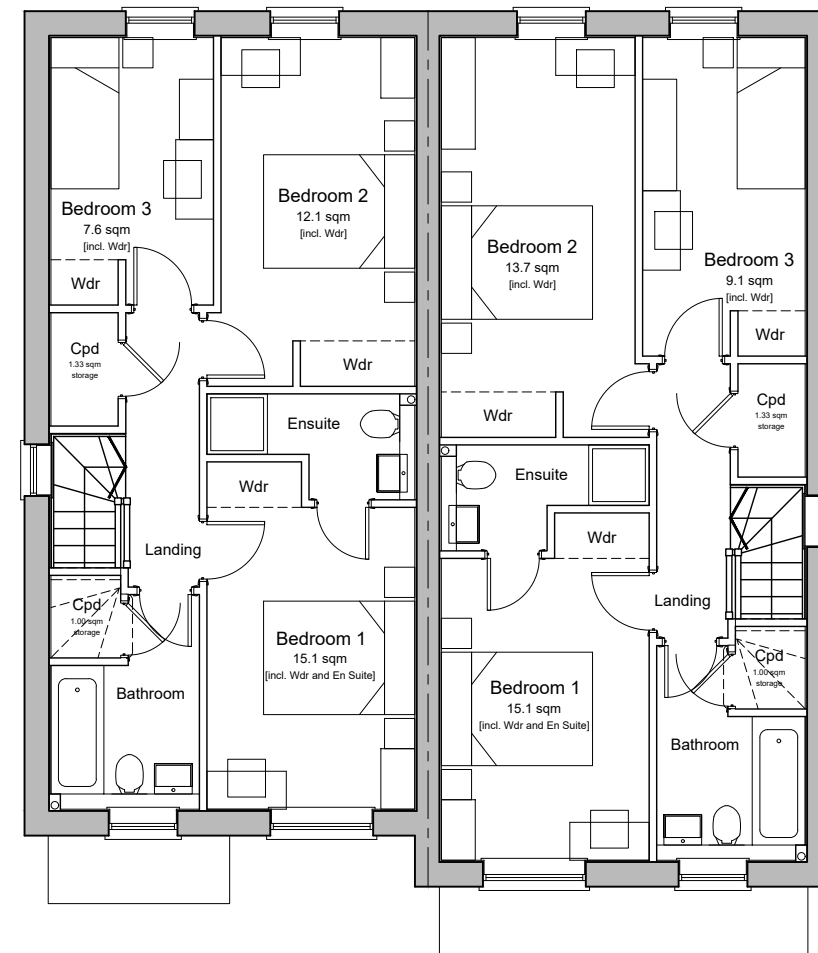

First Floor Plan

Open Market Sale
Plots 09
3-Bedroom 5-Person House
106.33 sqm / 1144 sqft GIA [to finishes]
3.28 sqm storage provided where shown

Proposed Plans - Plots 09,10

Scale

1:100 @ A3



metres 1 2 3 4

Drawn JT	Checked AK	Date 22.12.20
Job No 6855	Drawing No PL-120	Rev P1
Status		

APPROVAL

P1	22.02.21	Planning Issue	PB	LT
Rev	Date	Revision Details	Dr	Ch

