


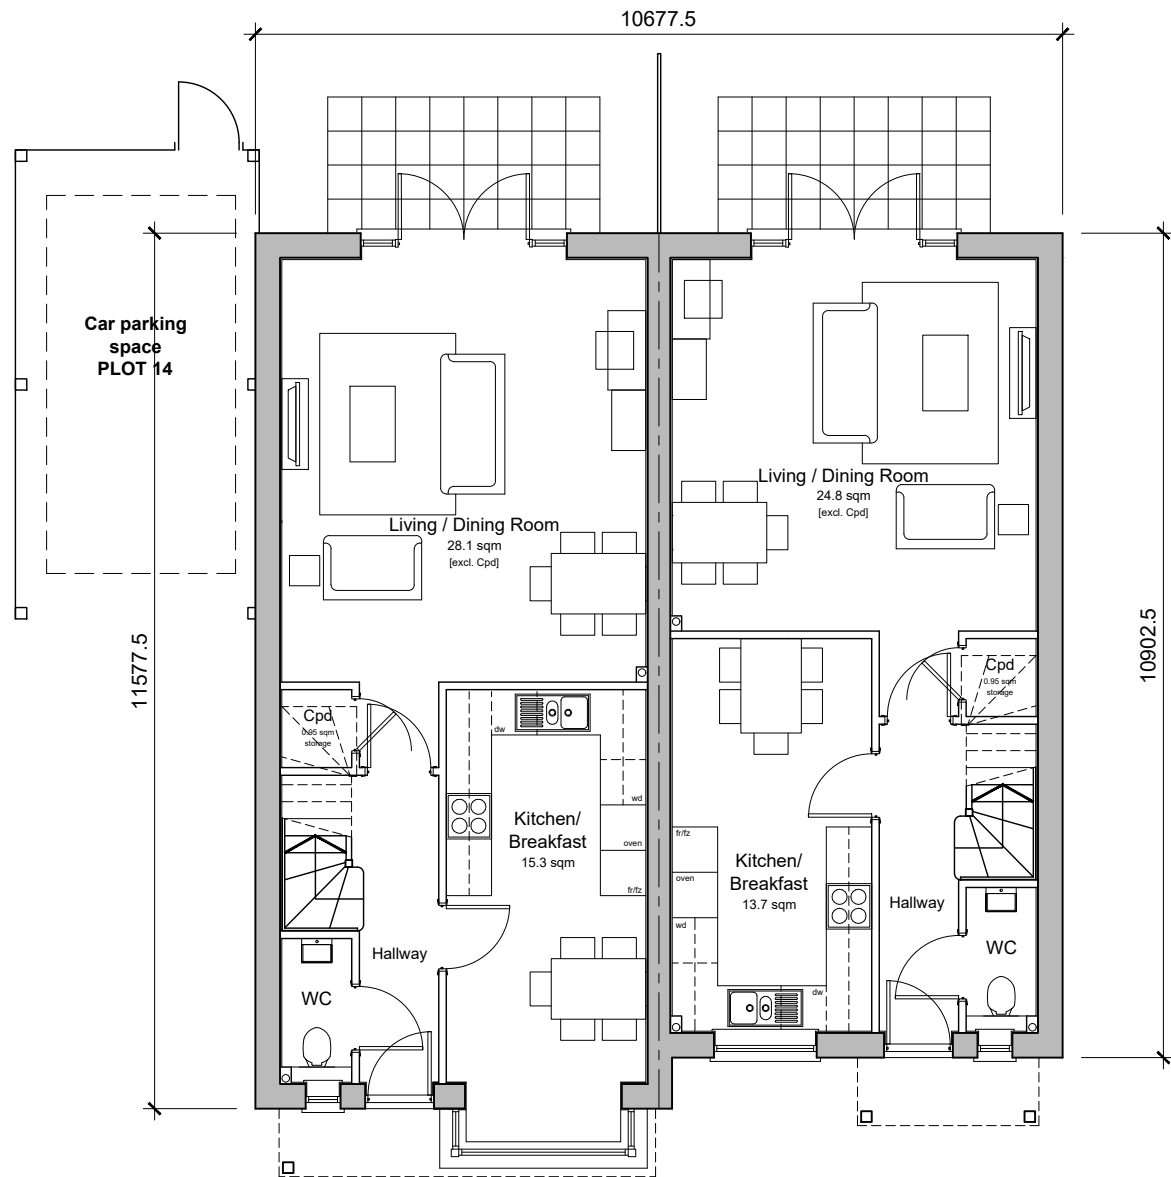

Ground Floor Plan

Open Market Sale
Plots 14
3-Bedroom 5-Person House
106.33 sqm / 1144 sqft GIA (to finishes)
3.28 sqm storage provided where shown

Open Market Sale
Plots 13
3-Bedroom 5-Person House
98.22 sqm / 1057 sqft GIA (to finishes)
3.28 sqm storage provided where shown



First Floor Plan

Client's Name
Sigma Homes

Job Title
**The Former Shrubland Nursery,
Roundstone Lane, Angmering**

Drawing Title
Proposed Plans - Plots 13,14

Scale
1:100 @ A3

Drawn
JT

Checked
AK

Date
22.12.20

Job No
6855

Drawing No
PL-122

Rev
P1

Status
APPROVAL

P1	22.02.21	Planning Issue	PB	LT
Rev	Date	Revision Details	Dr	Ch



London: 76 Great Suffolk Street
London, SE1 0BL
T 0207 928 2773 E london@ecearchitecture.com
Sussex: Brooklyn Chambers, 11 Goring Road
Worthing, West Sussex, BN12 4AP
T 01903 248777 E sussex@ecearchitecture.com
Bristol: Westworks, Colston Tower
Colston Street, Bristol, BS1 4XE
T 0117 214 1101 E bristol@eceworks.com
ECE Architecture
www.ecearchitecture.com