




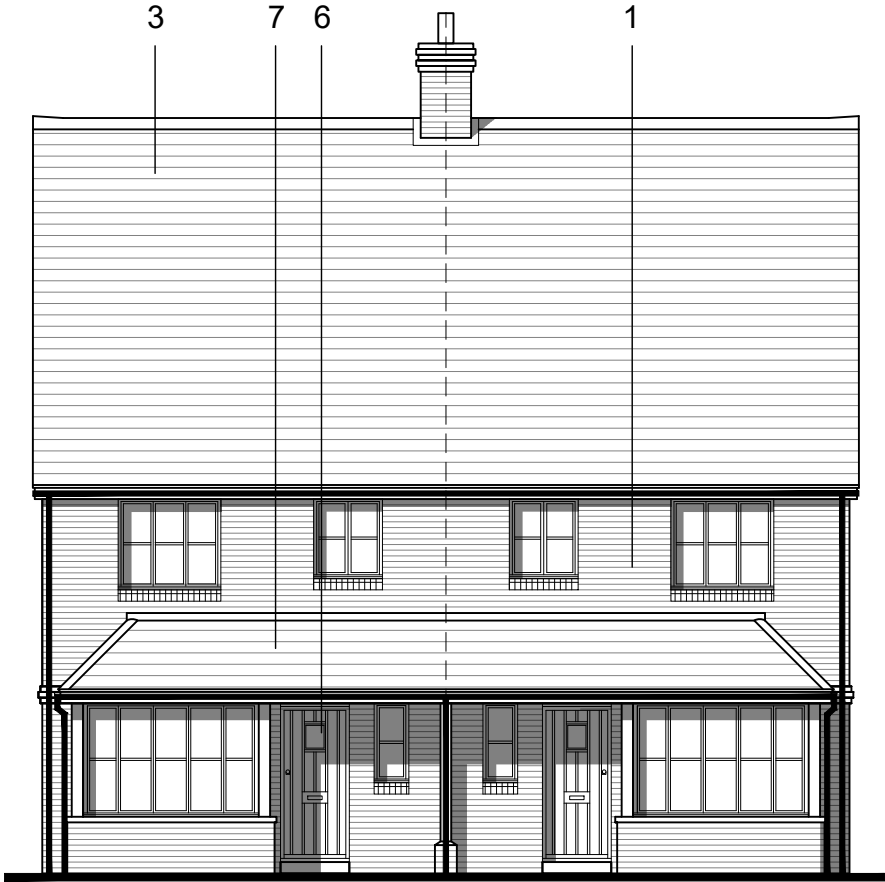


Proposed Front Elevation

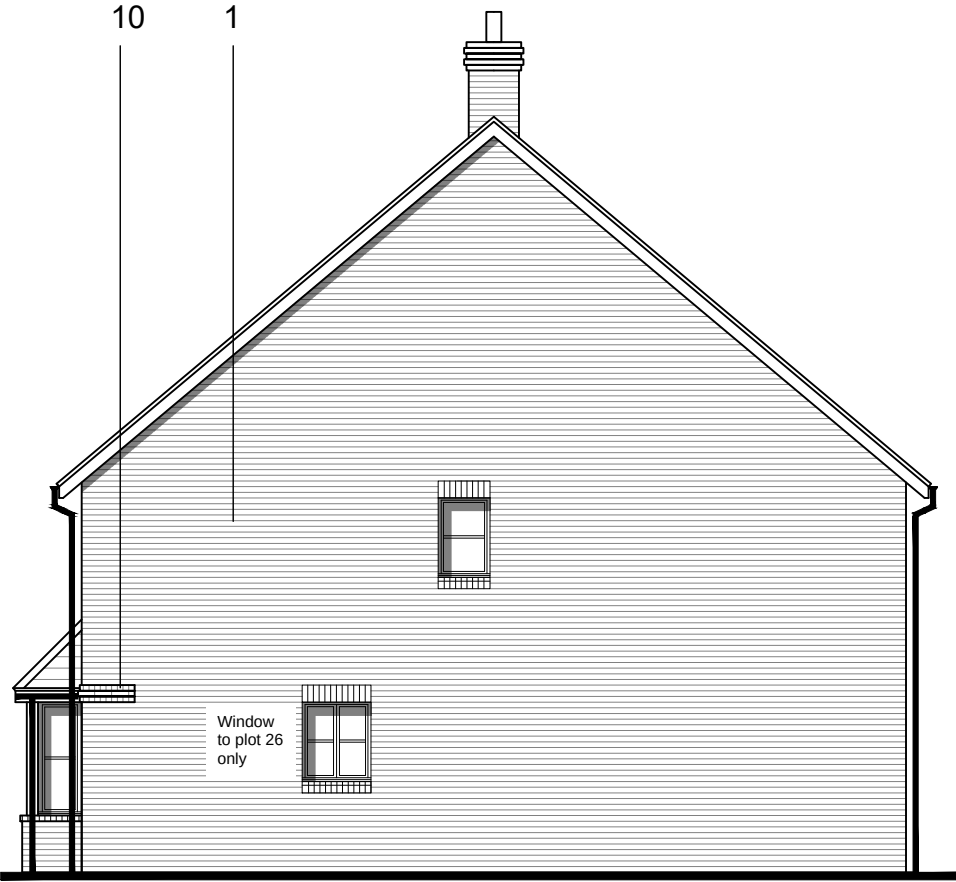

Proposed Side Elevation

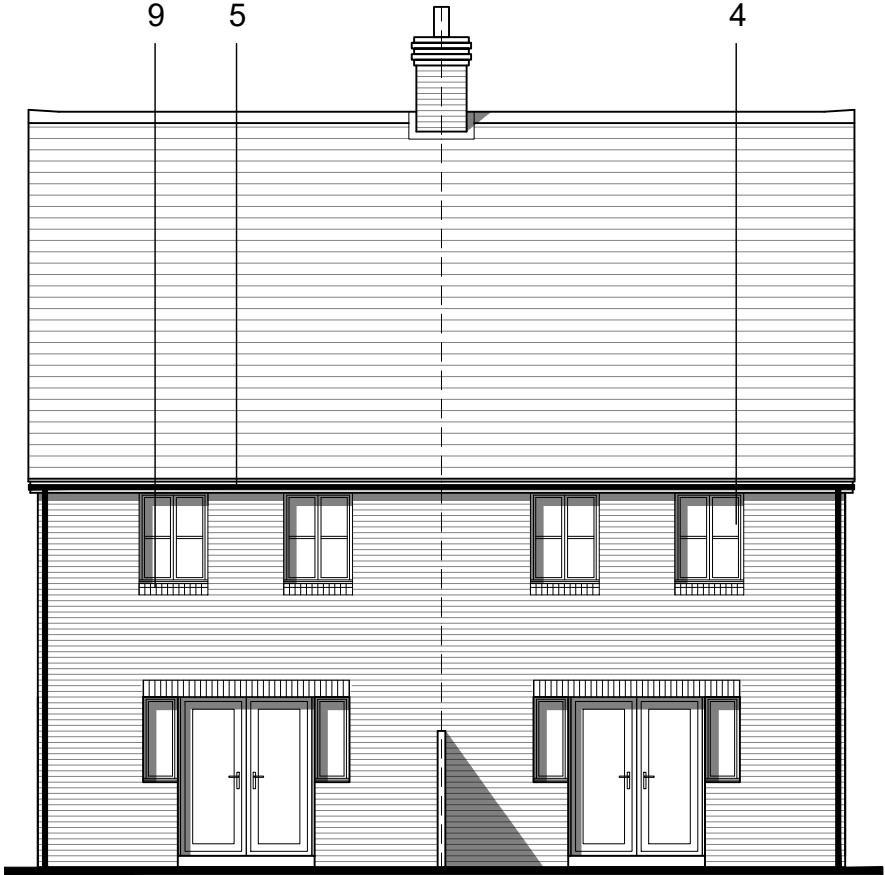

Proposed Rear Elevation

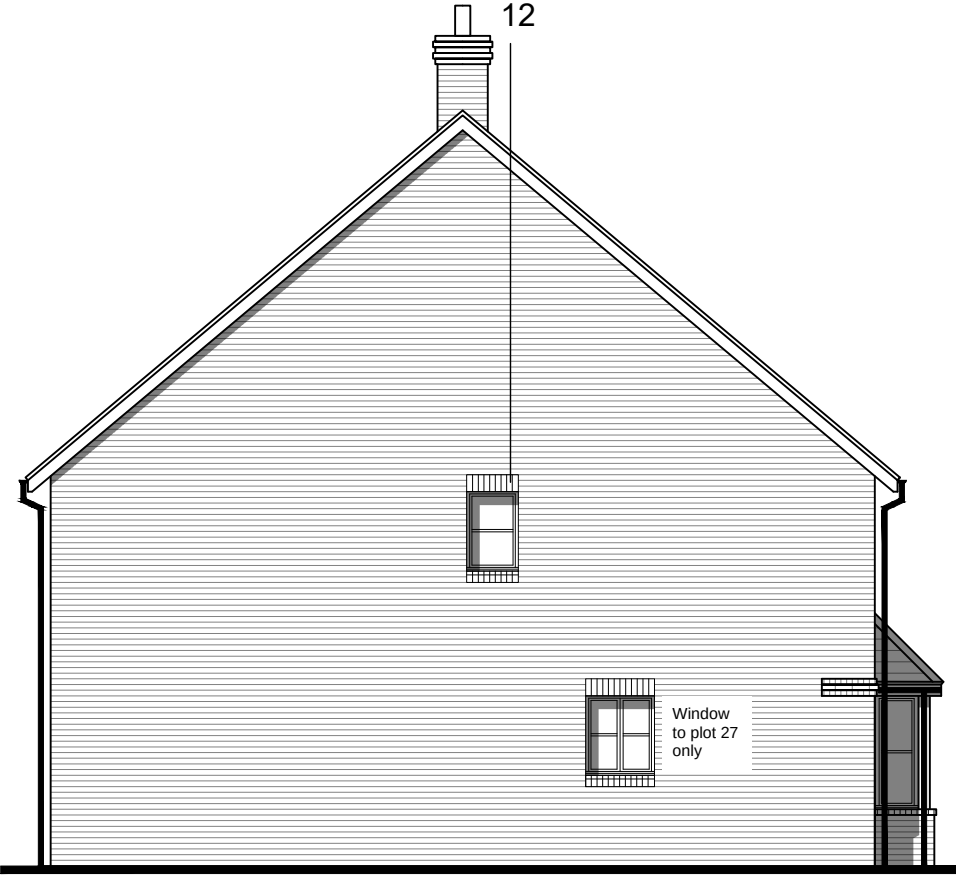

Proposed Side Elevation

Materials Key:

- | | | |
|--|------------------------------------|-------------------------------------|
| 1 - Freshfield Lane Multi Red Brick | 6 - Composite Front Door | 11 - Red Clay Tile Hanging |
| 2 - Sail Cloth Hardie Plank Weatherboard | 7 - Porch with Timber Posts | 12 - Plain Brick Headers |
| 3 - Marley Eterneit Clay Style Roof Tile | 8 - Lead Cill Detail | 13 - Grey GRP Box Dormer |
| 4 - White UPVC Window Frames | 9 - Plain Red Brick Cills | 14 - Slate Roof Tile |
| 5 - UPVC Black Rainwater Goods | 10 - Projecting Brick Feature Band | 15 - Grey Hardie Plank Weatherboard |

Client's Name	Drawing Title		
Sigma Homes	Proposed Elevations- Plots 11, 12, 26, 27		
Job No	Drawn	Checked	Date
6855	JT	AK	22.12.20
Job Title	Status	Rev	Rev
The Former Shrubland Nursery, Roundstone Lane, Angmering		PL-125	P2

Scale

1:100 @ A3

metres 1 2 3 4

Drawn	Checked	Date
JT	AK	22.12.20
Job No	Drawn No	Rev
6855	PL-125	P2
Status	APPROVAL	

Rev	Date	Revision Details	Dr	Ch
P1	22.02.21	Planning Issue	PB	LT



London: 76 Great Suffolk Street
London, SE1 0BL
T 0207 928 2773 E london@ecearchitecture.com
Sussex: Brooklyn Chambers, 11 Goring Road
Worthing, West Sussex, BN12 4AP
T 01903 248777 E sussex@ecearchitecture.com
Bristol: Westworks, Colston Tower
Colston Street, Bristol, BS1 4XE
T 0117 214 1101 E bristol@ecwestworks.com
www.ecearchitecture.com