


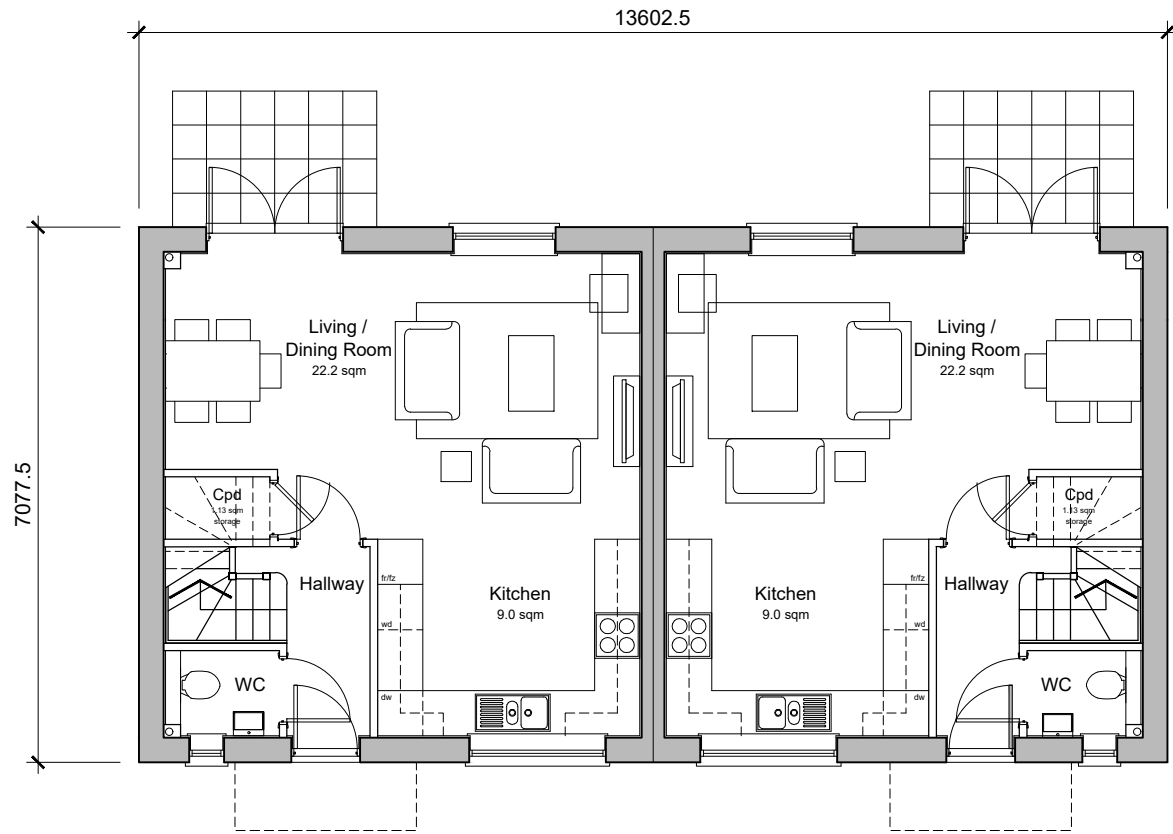


Ground Floor Plan

Open Market Sale  
Plots 16  
2-Bedroom 4-Person House  
80.0 sqm /860 sqft GIA [to finishes]

2.27 sqm storage provided where shown [2.0 sqm required]

Open Market Sale  
Plots 15  
2-Bedroom 4-Person House  
80.0 sqm /860 sqft GIA [to finishes]

2.27 sqm storage provided where shown [2.0 sqm required]

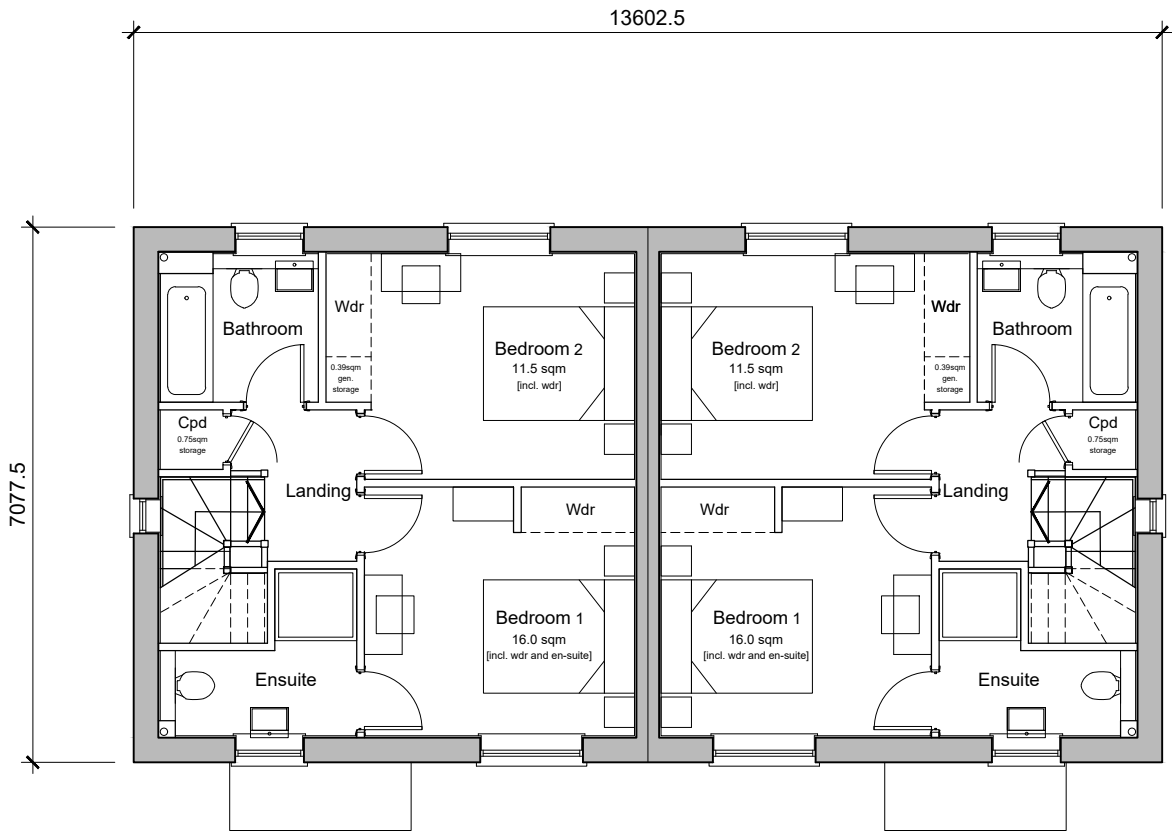

First Floor Plan

Client's Name  
Sigma Homes

Job Title  
The Former Shrubland Nursery,  
Roundstone Lane, Angmering

Drawing Title  
Proposed Plans - Plots 15,16

Scale  
1:100 @ A3

Drawn  
JT

Checked  
AK

Date  
22.12.20

Job No  
6855

Drawing No  
PL-126

Rev  
P2

Status  
APPROVAL

|     |          |                         |    |    |
|-----|----------|-------------------------|----|----|
| P2  | 05.07.21 | Affordable mix adjusted | LT | AK |
| P1  | 22.02.21 | Planning Issue          | PB | LT |
| Rev | Date     | Revision Details        | Dr | Ch |

London: 76 Great Suffolk Street, London, SE1 0BL  
T 0207 928 2773 E london@ecearchitecture.com  
Sussex: Brooklyn Chambers, 11 Goring Road, Worthing, West Sussex, BN12 4AP  
T 01903 248777 E sussex@ecearchitecture.com  
Bristol: Westworks, Colston Tower, Colston Street, Bristol, BS1 4XE  
T 0117 214 1101 E bristol@ecwestworks.com  
www.ecearchitecture.com

ECE Architecture