




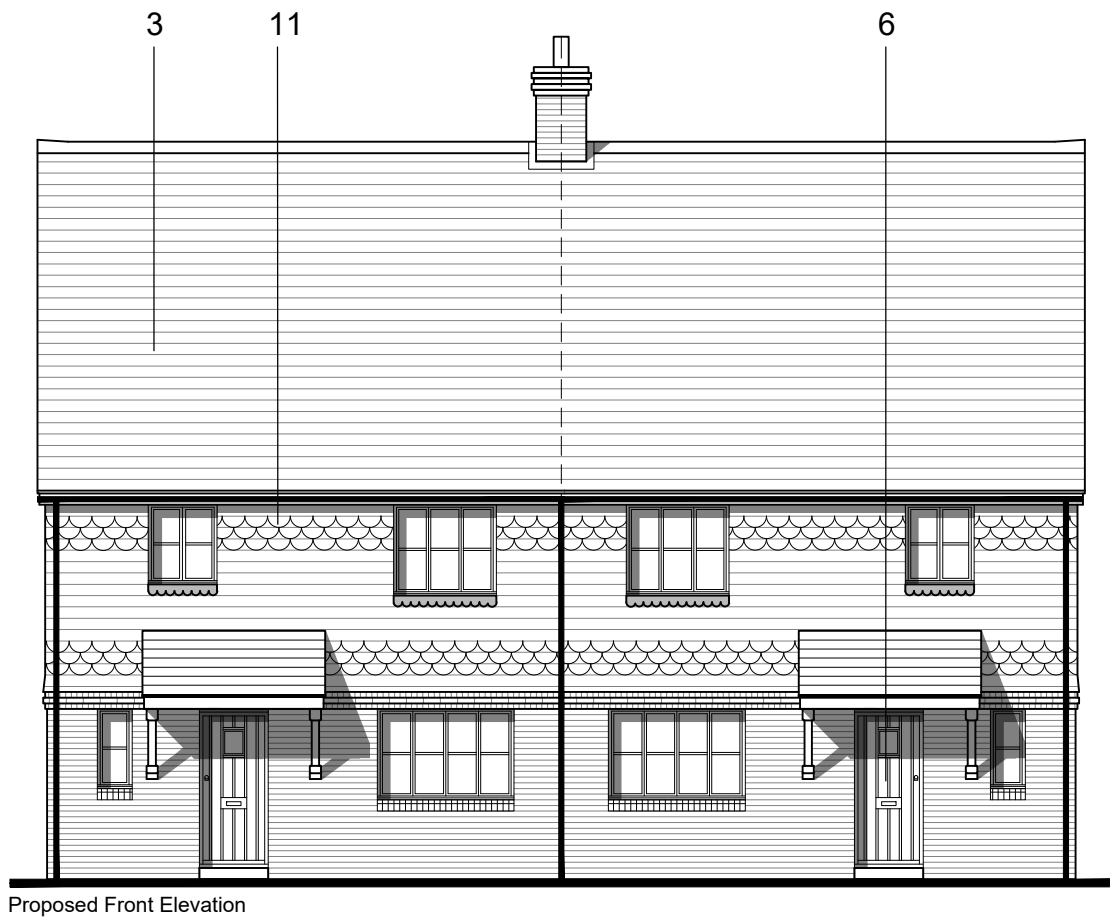


Proposed Front Elevation

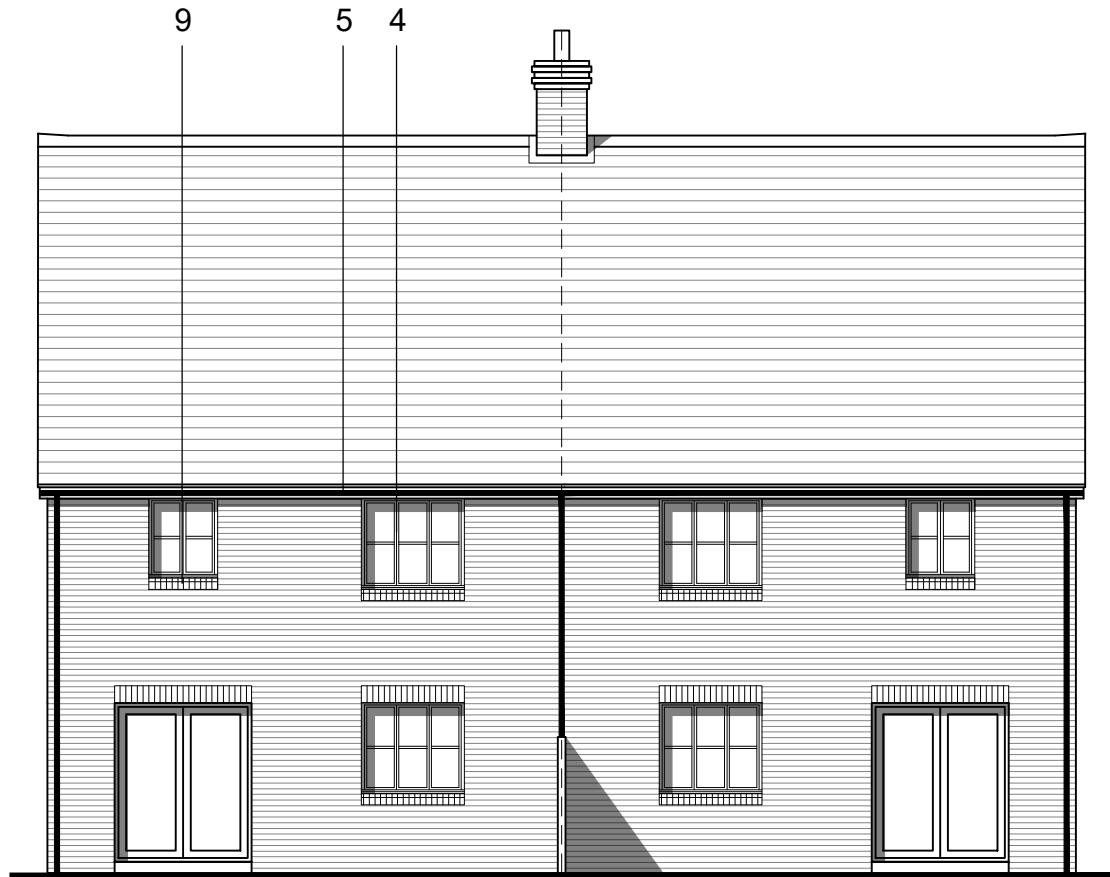

Proposed Rear Elevation

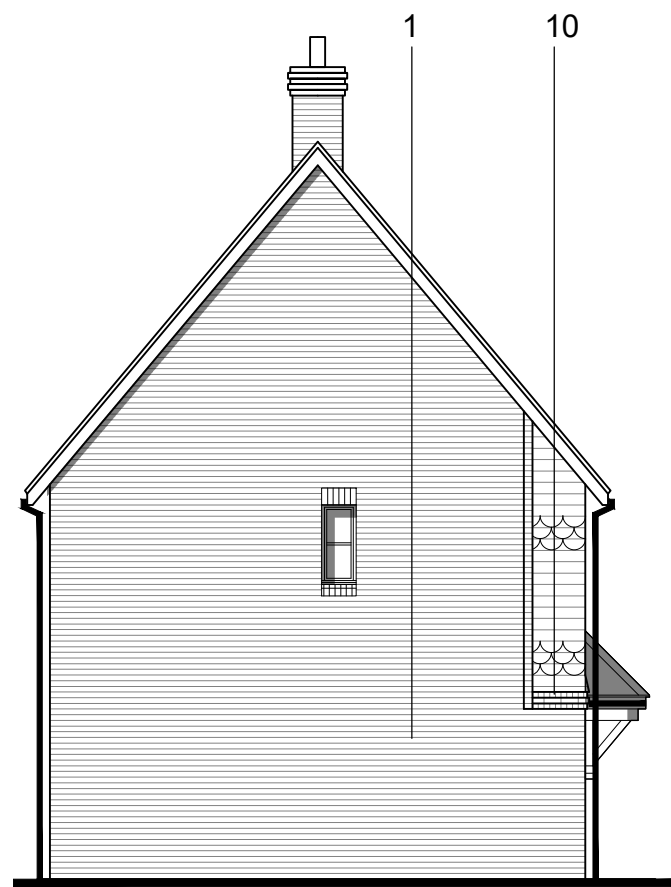

Proposed Side Elevation

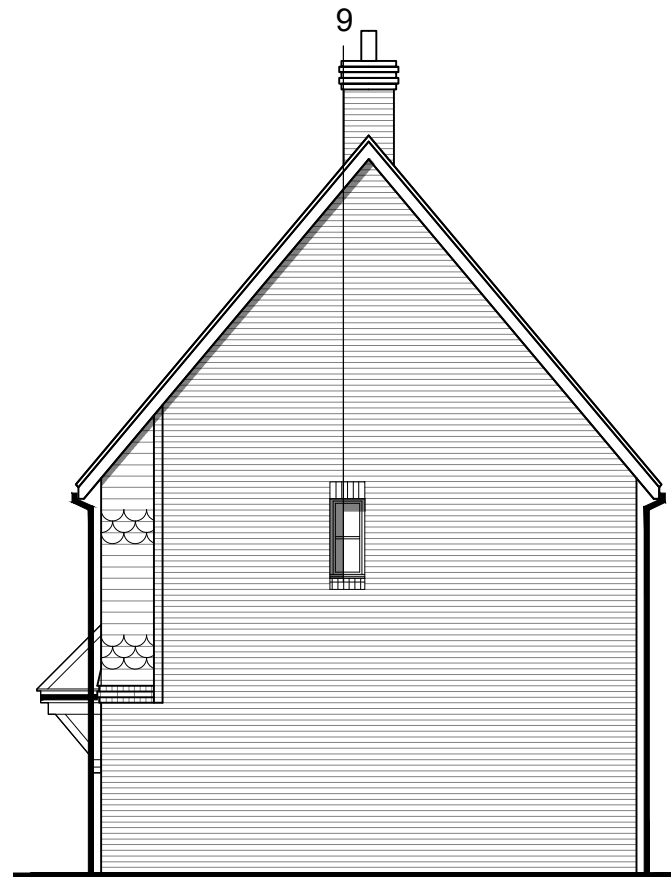

Proposed Side Elevation

CDM 2015 Health & Safety Information:
This information relates only to 'Significant Hazards' identified on this drawing
and is to be read in conjunction with the Designer's Hazard Register.

Materials Key:			
1 - Freshfield Lane Multi Red Brick	6 - Composite Front Door	11 - Red Clay Tile Hanging	16 - Gable Tile Dormer Window
2 - Sail Cloth Hardie Plank Weatherboard	7 - Porch with Timber Posts	12 - Plain Brick Headers	
3 - Marley Eterneit Clay Style Roof Tile	8 - Lead Cill Detail	13 - Grey GRP Box Dormer	
4 - White UPVC Window Frames	9 - Plain Red Brick Cills	14 - Slate Roof Tile	
5 - UPVC Black Rainwater Goods	10 - Projecting Brick Feature Band	15 - Grey Hardie Plank Weatherboard	

Client's Name
Sigma Homes

Job Title
The Former Shrubland Nursery,
Roundstone Lane, Angmering

Drawing Title
Proposed Elevations - Plots
15,16

Scale
1:100 @ A3

Drawn JT	Checked AK	Date 22.12.20
Job No 6855	Drawing No PL-127	Rev P2
Status	APPROVAL	

P2	25.03.21	Updated to match client's comments	GP	LT
P1	22.02.21	Planning Issue	PB	LT
Rev	Date	Revision Details	Dr	Ch

London: 76 Great Suffolk Street
London, SE1 0BL
T 0207 928 2773 E london@ecearchitecture.com
Sussex: Brooklyn Chambers, 11 Goring Road
Worthing, West Sussex, BN12 4AP
T 01903 248777 E sussex@ecearchitecture.com
Bristol: Westworks, Colston Tower
Colston Street, Bristol, BS1 4XE
T 0117 214 1101 E bristol@ecwestworks.com
www.ecearchitecture.com

ECE Architecture