




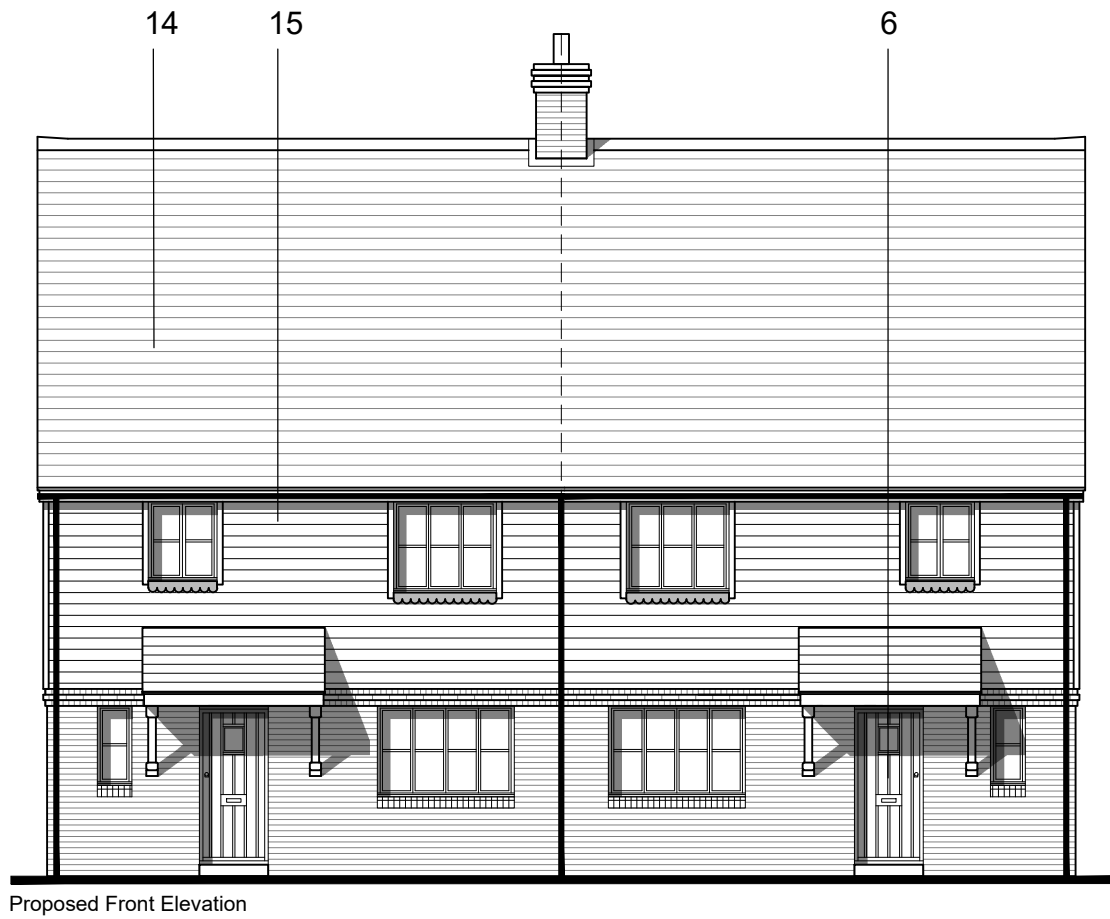


Proposed Front Elevation

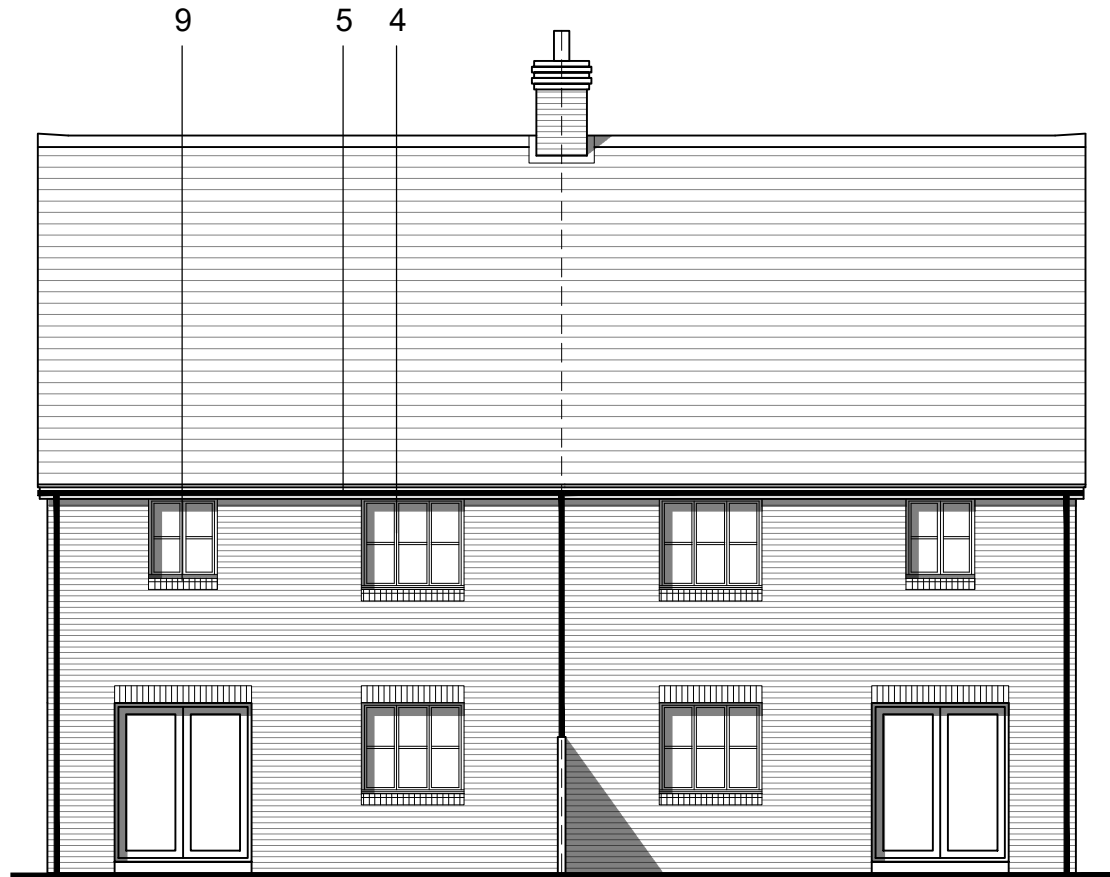

Proposed Rear Elevation

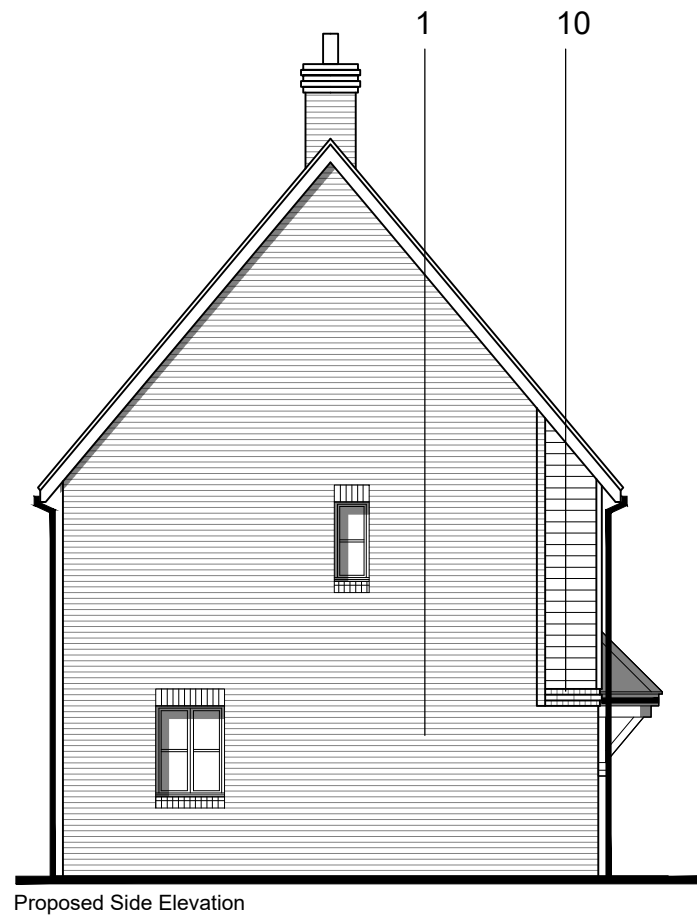

Proposed Side Elevation

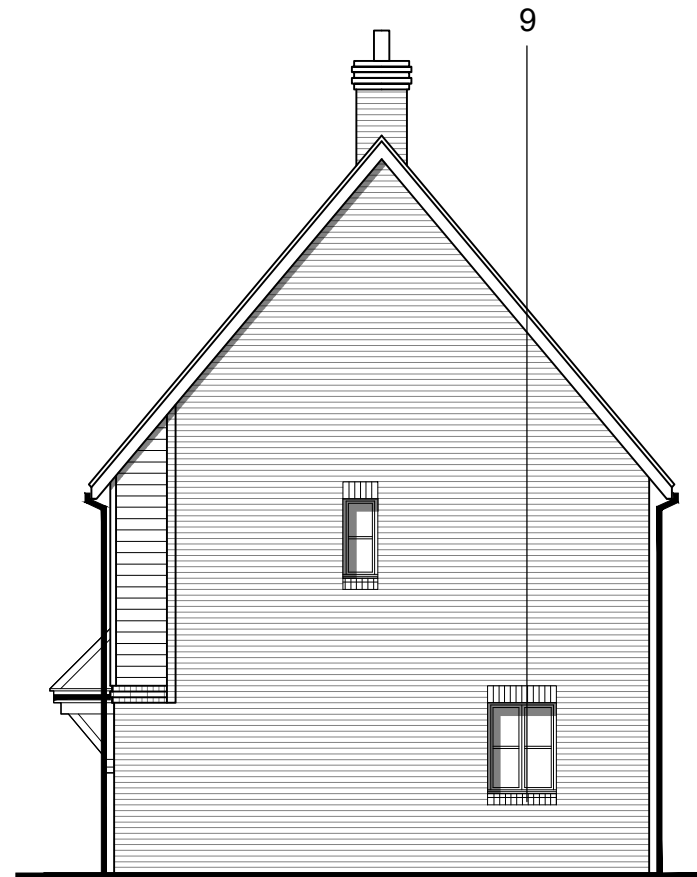

Proposed Side Elevation

Materials Key:

- | | | | |
|--|------------------------------------|-------------------------------------|-------------------------------|
| 1 - Freshfield Lane Multi Red Brick | 6 - Composite Front Door | 11 - Red Clay Tile Hanging | 16 - Gable Tile Dormer Window |
| 2 - Sail Cloth Hardie Plank Weatherboard | 7 - Porch with Timber Posts | 12 - Plain Brick Headers | |
| 3 - Marley Eterneit Clay Style Roof Tile | 8 - Lead Cill Detail | 13 - Grey GRP Box Dormer | |
| 4 - White UPVC Window Frames | 9 - Plain Red Brick Cills | 14 - Slate Roof Tile | |
| 5 - UPVC Black Rainwater Goods | 10 - Projecting Brick Feature Band | 15 - Grey Hardie Plank Weatherboard | |

Client's Name
Sigma Homes

Job Title
The Former Shrubland Nursery,
Roundstone Lane, Angmering

Drawing Title
Proposed Elevations - Plots
17,18

Scale
1:100 @ A3
metres 1 2 3 4

Drawn	Checked	Date
JT	AK	22.12.20
Job No	Drawing No	Rev
6855	PL-128	P2

Status

APPROVAL

P2	25.03.21	Updated to match client's comments	GP	LT
P1	22.02.21	Planning Issue	PB	LT
Rev	Date	Revision Details	Dr	Ch

London: 76 Great Suffolk Street
London, SE1 0BL
T 0207 928 2773 E london@ecearchitecture.com
Sussex: Brooklyn Chambers, 11 Goring Road
Worthing, West Sussex, BN12 4AP
T 01903 248777 E sussex@ecearchitecture.com
Bristol: Westworks, Colston Tower
Colston Street, Bristol, BS1 4XE
T 0117 214 1101 E bristol@ecwestworks.com
ECE Architecture
www.ecearchitecture.com