




Proposed Front Elevation

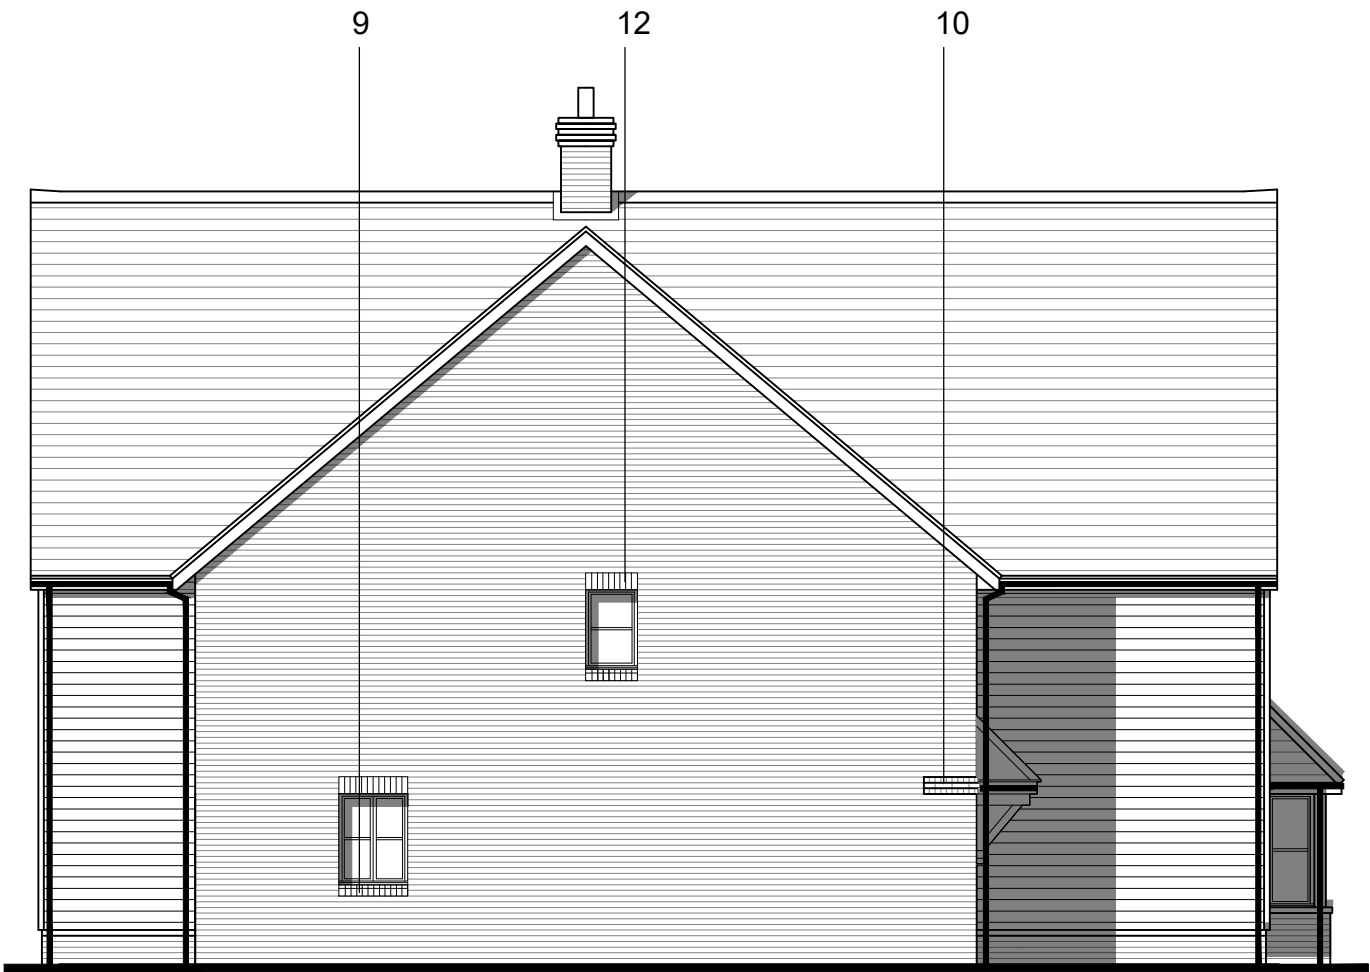

Proposed Side Elevation



Proposed Rear Elevation



Proposed Side Elevation

Materials Key:			
1 - Freshfield Lane Multi Red Brick	6 - Composite Front Door	11 - Red Clay Tile Hanging	16 - Gable Tile Dormer Window
2 - Sail Cloth Hardie Plank Weatherboard	7 - Porch with Timber Posts	12 - Plain Brick Headers	
3 - Marley Eternit Clay Style Roof Tile	8 - Lead Cill Detail	13 - Grey GRP Box Dormer	
4 - White UPVC Window Frames	9 - Plain Red Brick Cills	14 - Slate Roof Tile	
5 - UPVC Black Rainwater Goods	10 - Projecting Brick Feature Band	15 - Grey Hardie Plank Weatherboard	

Rev	Date	Revision Details	Dr	Ch
P2	25.03.21	Updated to match client's comments	GP	LT
P1	22.02.21	Planning Issue	PB	LT



London: 76 Great Suffolk Street
London, SE1 0BL
T 0207 928 2773 E london@eearchitecture.com

Sussex: Brooklyn Chambers, 11 Goring Road
Worthing, West Sussex, BN12 4AP
T 01903 248777 E sussex@eearchitecture.com

Bristol: Westworks, Colston Tower
Colston Street, Bristol, BS1 4XE
T 0117 214 1101 E bristol@ecwestworks.com

ECE Architecture
www.eearchitecture.com

Client's Name
Sigma Homes

Job Title
The Former Shrubland Nursery,
Roundstone Lane, Angmering

Drawing Title
Proposed Elevations
Plots 29,30,31,32,33,34



Drawn	Checked	Date
JT	AK	22.12.20

Job No	Drawing No	Rev
6855	PL-136	P2

Status
APPROVAL