



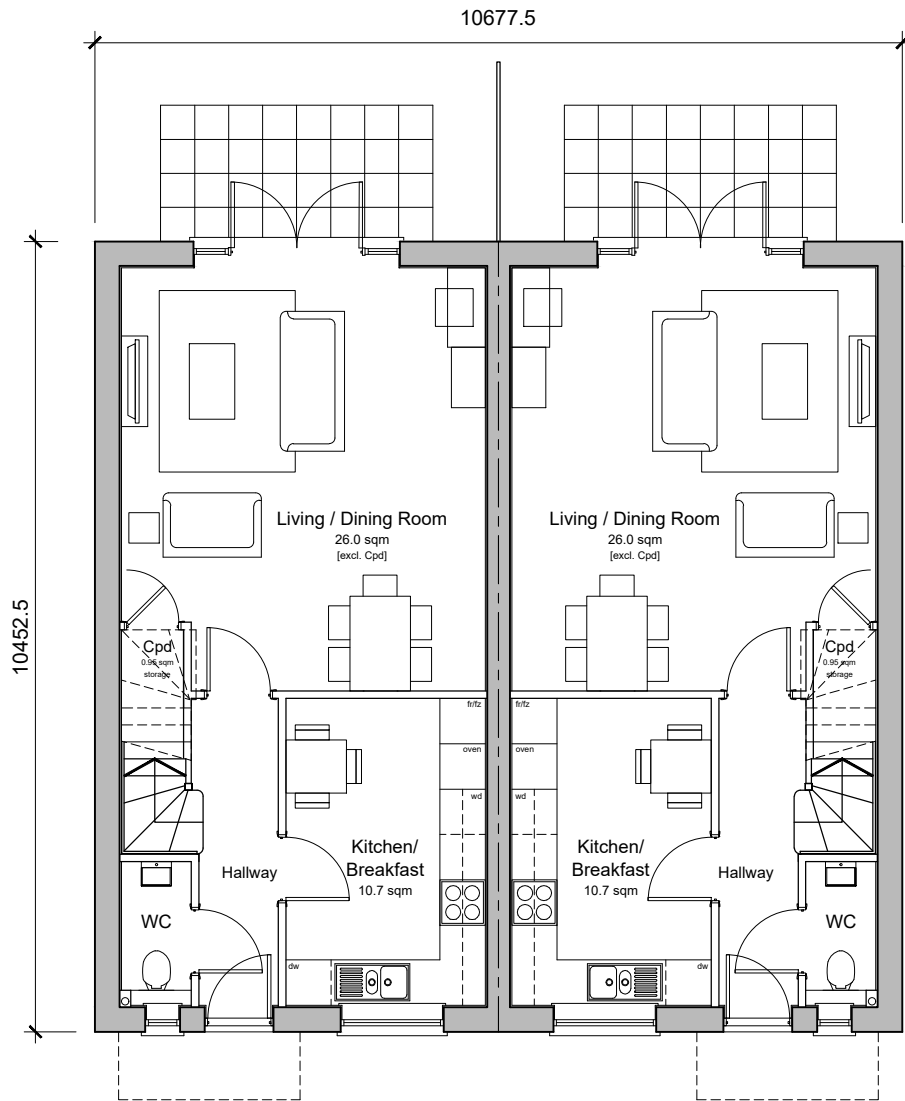

Ground Floor Plan

Affordable
Plots 36
3-Bedroom 5-Person House
93.88 sqm / 1010 sqft GIA [to finishes]
3.28 sqm storage provided where shown

Affordable
Plots 35
3-Bedroom 5-Person House
93.88 sqm / 1010 sqft GIA [to finishes]
3.28 sqm storage provided where shown

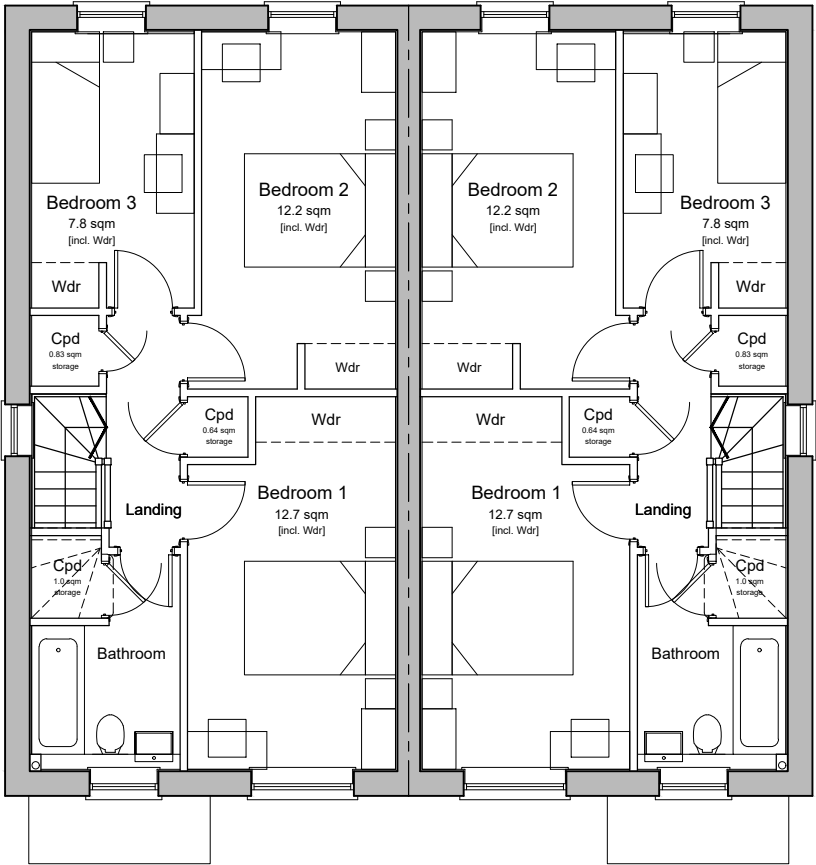

First Floor Plan

Client's Name
Sigma Homes

Job Title
**The Former Shrubland Nursery,
Roundstone Lane, Angmering**

Drawing Title
Proposed Plans - Plots 35,36

Scale
1:100 @ A3

Drawn
JT

Checked
AK

Date
22.12.20

Job No
6855

Drawing No
PL-137

Rev
P2

Status
APPROVAL