






Proposed Front Elevation

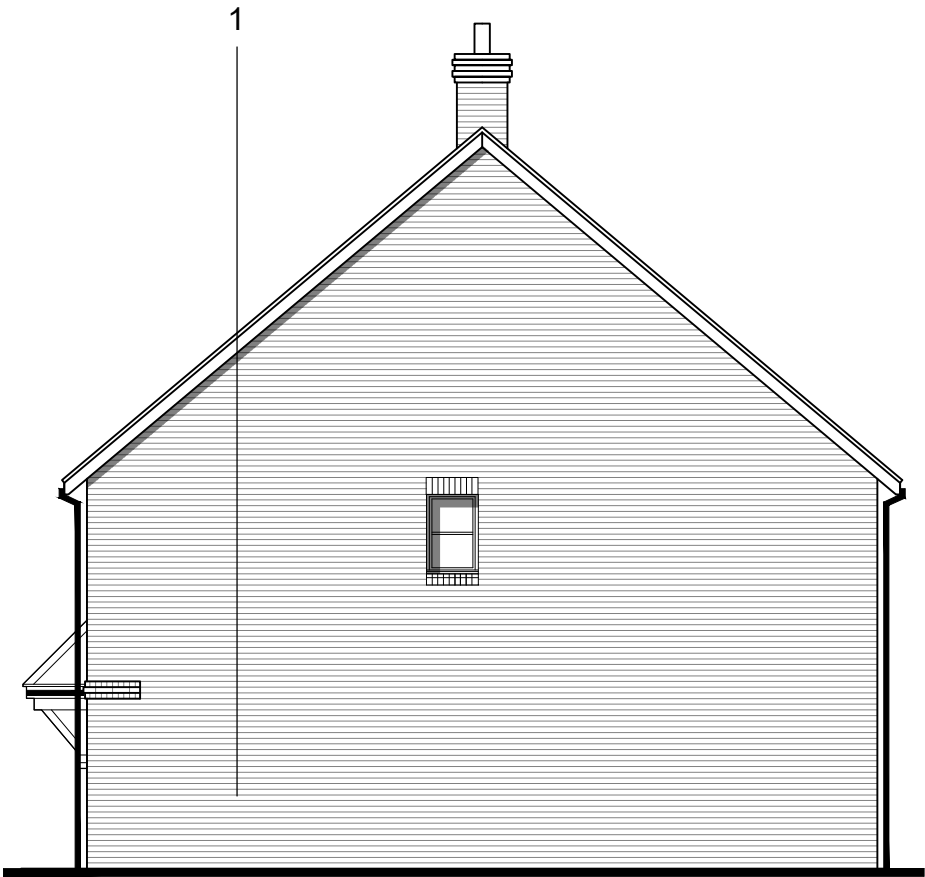

Proposed Side Elevation

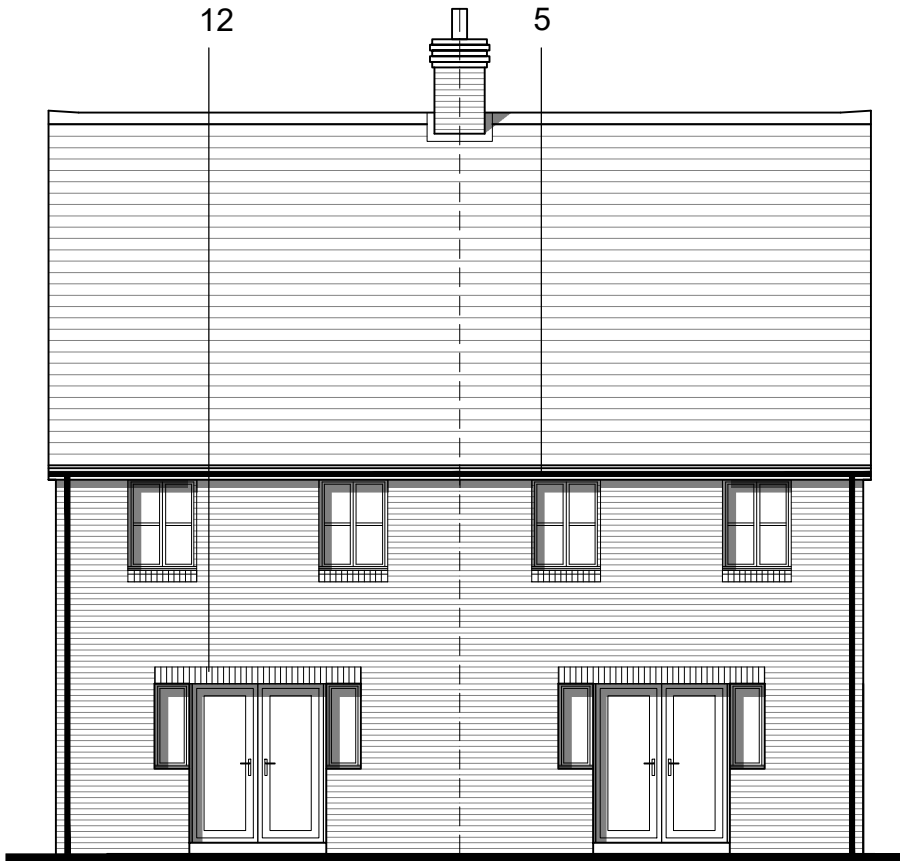

Proposed Rear Elevation

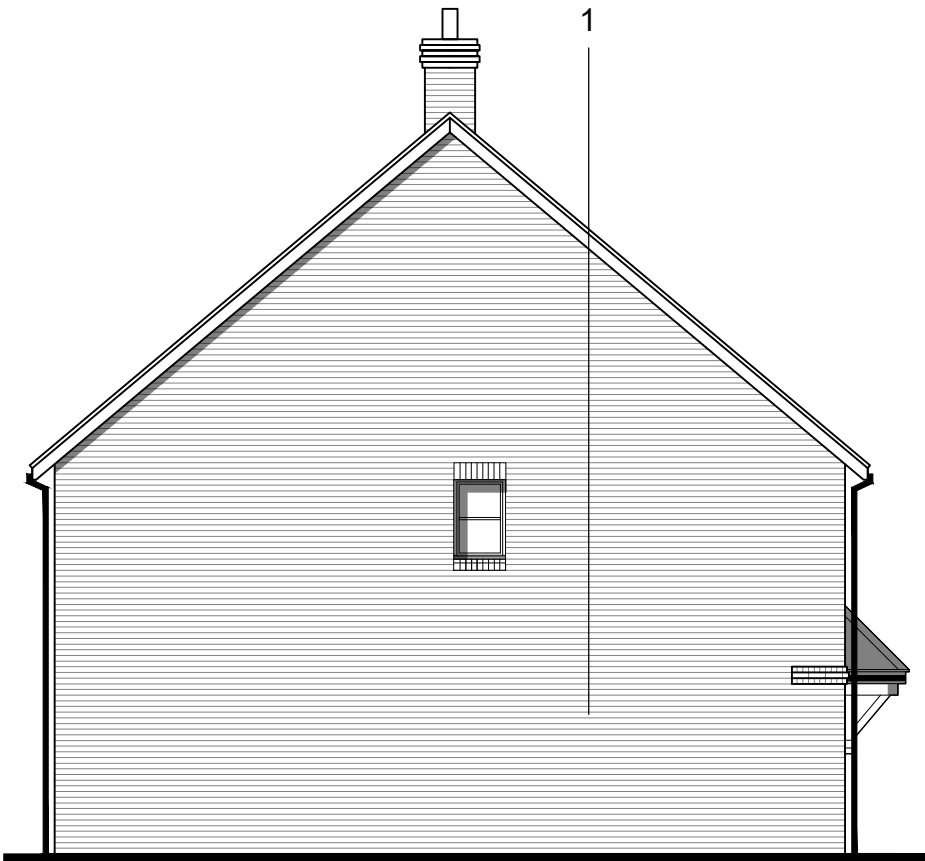

Proposed Side Elevation

Materials Key:			
1 - Freshfield Lane Multi Red Brick	6 - Composite Front Door	11 - Red Clay Tile Hanging	16 - Gable Tile Dormer Window
2 - Sail Cloth Hardie Plank Weatherboard	7 - Porch with Timber Posts	12 - Plain Brick Headers	
3 - Marley Eterneit Clay Style Roof Tile	8 - Lead Cill Detail	13 - Grey GRP Box Dormer	
4 - White UPVC Window Frames	9 - Plain Red Brick Cills	14 - Slate Roof Tile	
5 - UPVC Black Rainwater Goods	10 - Projecting Brick Feature Band	15 - Grey Hardie Plank Weatherboard	

Client's Name
Sigma Homes
Job Title
The Former Shrubland Nursery, Roundstone Lane, Angmering

Drawing Title
Proposed Elevations - Plots 35,36
Scale
1:100 @ A3
metres 1 2 3 4

Drawn	Checked	Date
JT	AK	22.12.20
Job No	Drawing No	Rev
6855	PL-138	P3
Status	APPROVAL	

P3	06.07.21	Updated to match client's comments	NK	LT
P2	25.03.21	Updated to match client's comments	GP	LT
P1	22.02.21	Planning Issue	PB	LT
Rev	Date	Revision Details	Dr	Ch
London: 76 Great Suffolk Street London, SE1 0BL T 0207 928 2773 E london@ecearchitecture.com Sussex: Brooklyn Chambers, 11 Goring Road Worthing, West Sussex, BN12 4AP T 01903 248777 E sussex@ecearchitecture.com Bristol: Westworks, Colston Tower Colston Street, Bristol, BS1 4XE T 0117 214 1101 E bristol@ecewestworks.com www.ecearchitecture.com ECE Architecture				
CAD Plot date: 6/07/2021 - 11:46:41				
6855 - house types.dwg				