



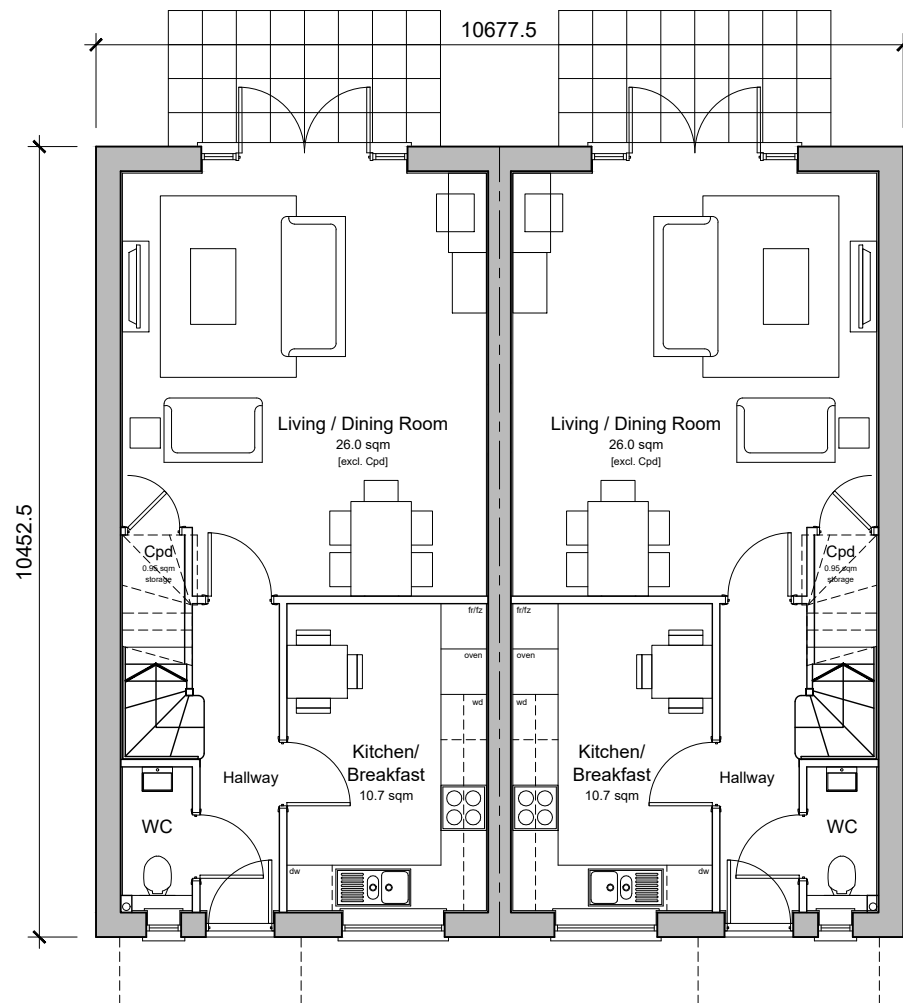


Ground Floor Plan

Affordable
Plot 38
4-Bedroom 7-Person House
122.3 sqm / 1316 sqft GIA [to finishes]
3.33 sqm storage provided where shown

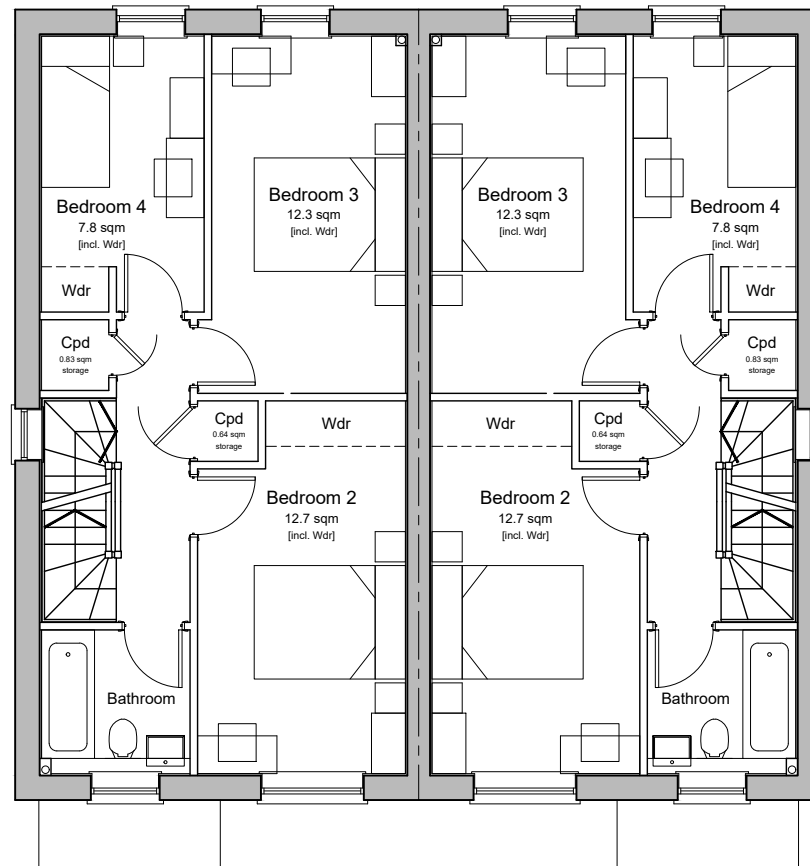

First Floor Plan

Affordable
Plot 37
4-Bedroom 7-Person House
122.3 sqm / 1316 sqft GIA [to finishes]
3.33 sqm storage provided where shown

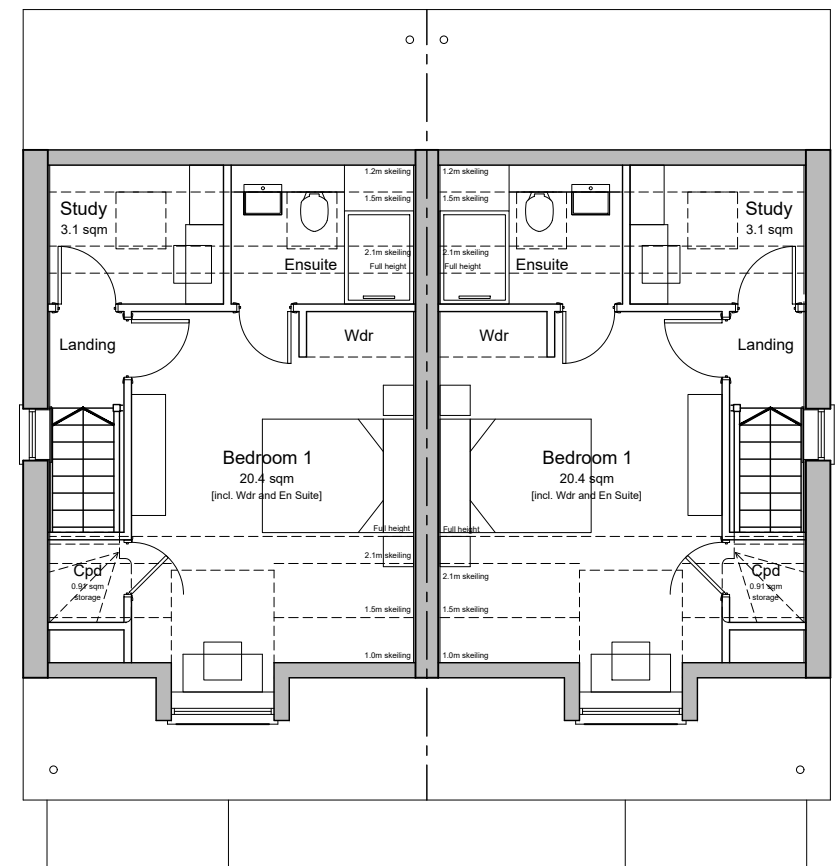

Second Floor Plan

Client's Name _____

Sigma Homes

Job Title _____

The Former Shrubland Nursery,
Roundstone Lane, Angmering

Drawing Title

Proposed Plans - Plots 37,38

Scale

1:100 @ A3



A horizontal scale bar with a black background and white markings. It is divided into four equal segments, each labeled with a number: 1, 2, 3, and 4. Below the bar, the word 'metres' is written at the start of the first segment.

Drawn JT	Checked AK	Date 22.12.20
Job No 6855	Drawing No PL-139	Rev P1
Status		

APPROVAL

P1	22.02.21	Planning Issue	PB	LT
Rev	Date	Revision Details	Dr	Ch



London: 76 Great Suffolk Street
London, SE1 0BL
T 0207 928 2773 E london@ecearchitecture.com

Sussex: Brooklyn Chambers, 11 Goring Road
Worthing, West Sussex, BN12 4AP
T 01903 248777 E sussex@ecearchitecture.com

Bristol: Westwards, Colston Tower
Colston Street, Bristol, BS1 4XE
T 0117 214 1101 E bristol@eceworks.com

ECE Architecture

www.ecearchitecture.com