





Proposed Front Elevation

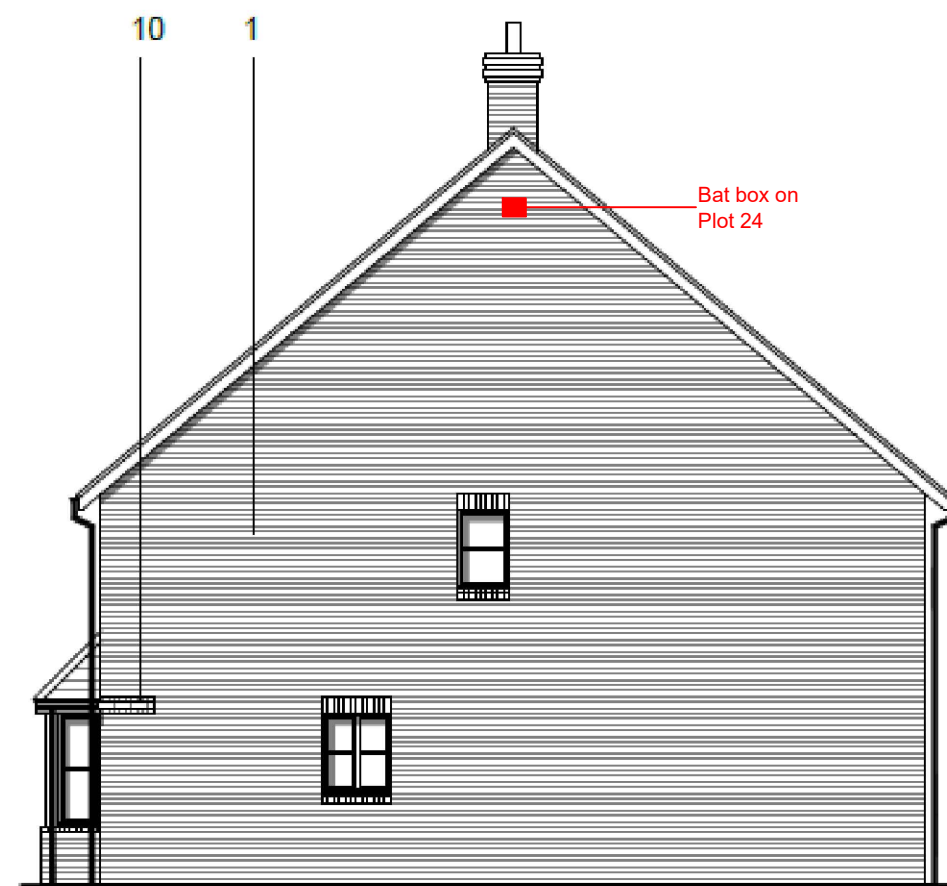

Proposed Side Elevation

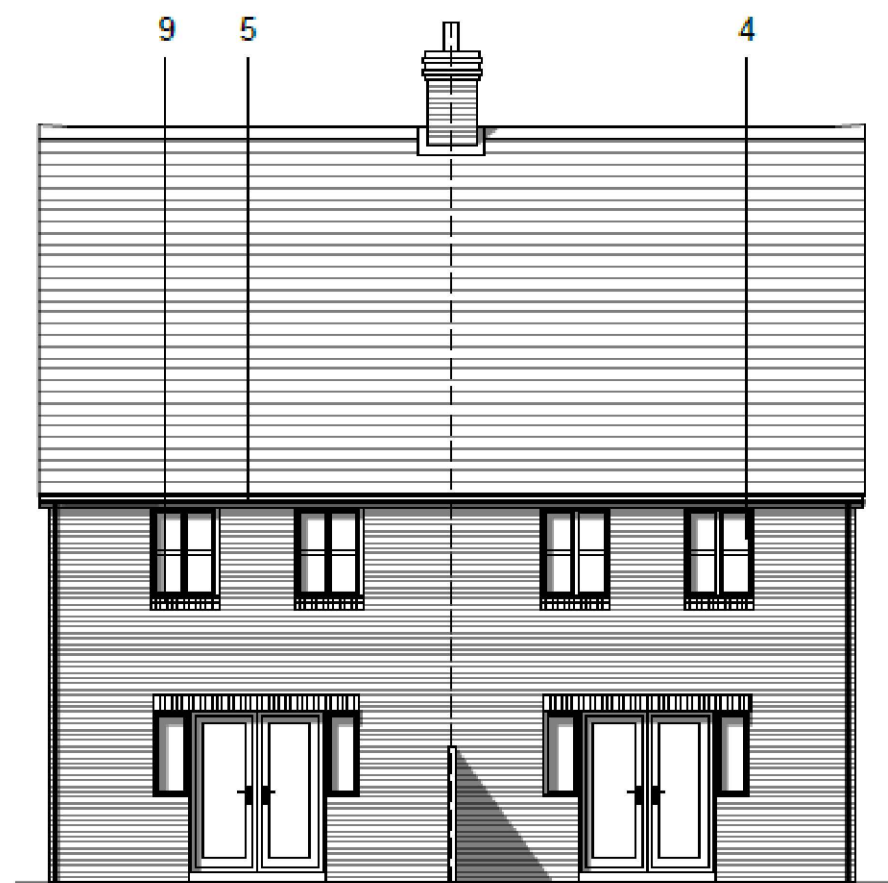

Proposed Rear Elevation



Proposed Side Elevation

CDM 2015 Health & Safety Information:
This information relates only to significant hazards identified on this drawing and is to be read in conjunction with the Designer's Hazard Register.

Bat Brick Location - for
Condition 14 (under A/64/21/PL)