


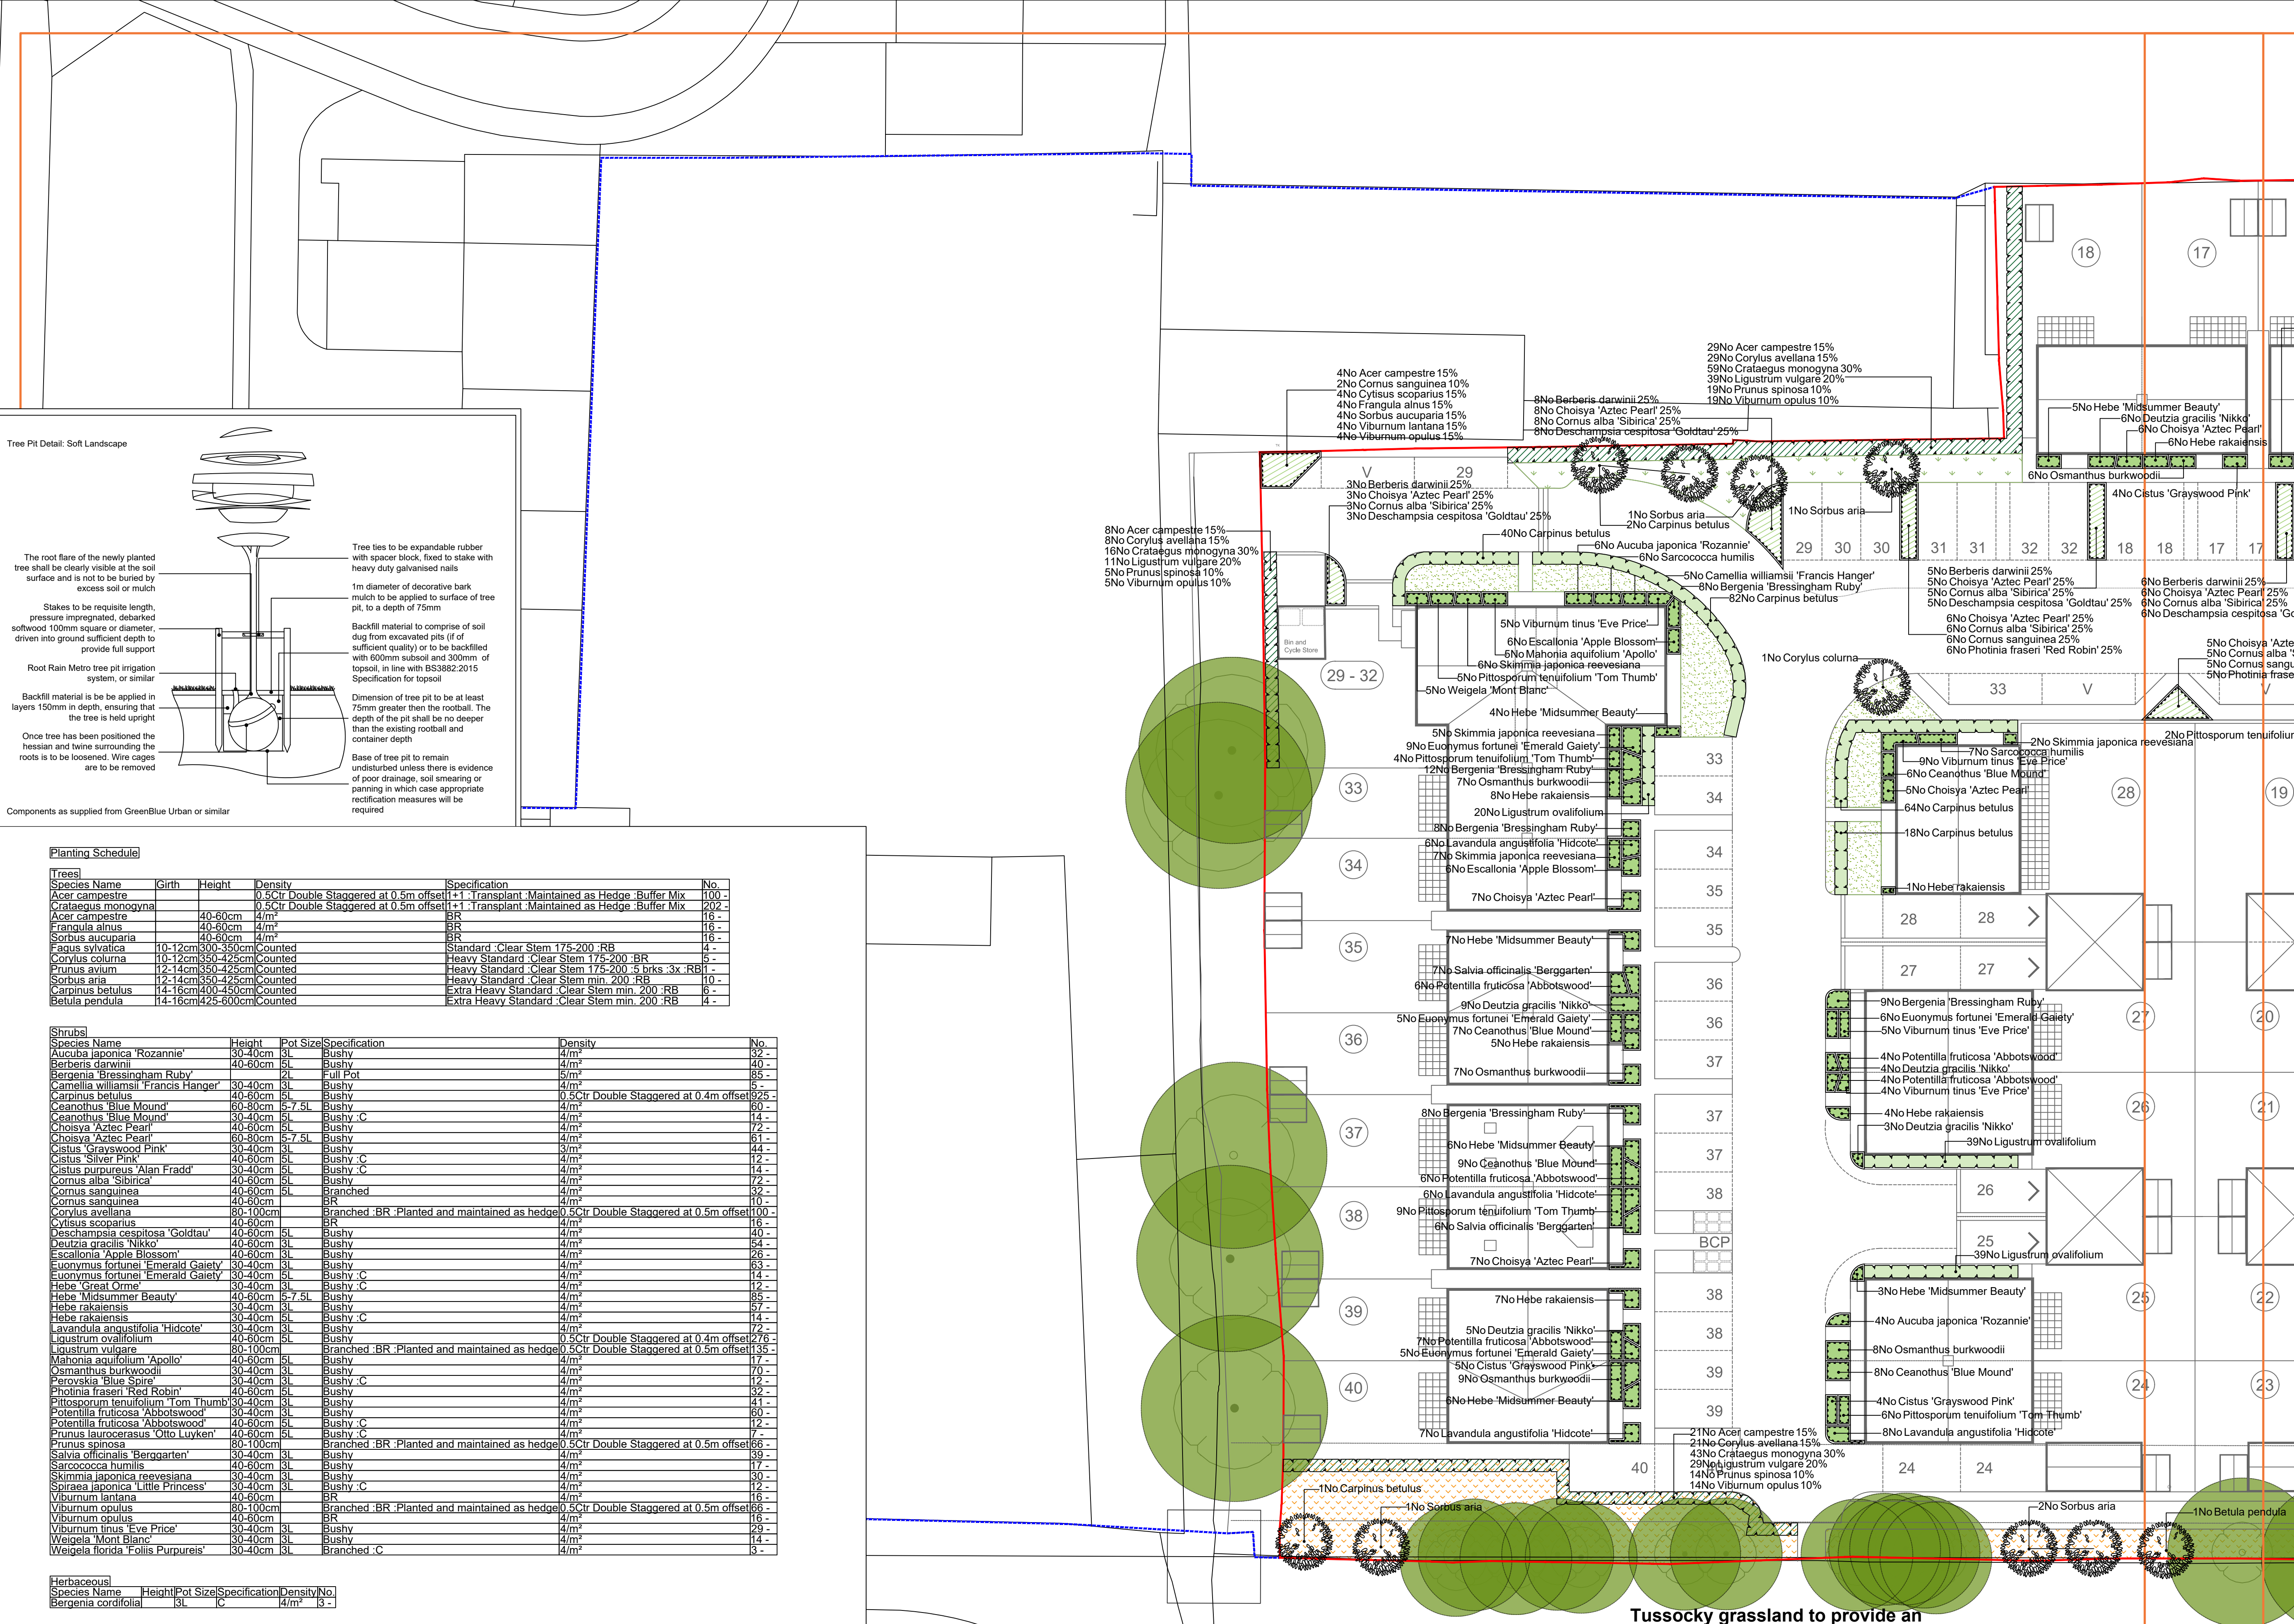

SPECIFICATION
All works generally, to comply with the written Soft Landscape Specification.

NOTES:
DO NOT SCALE FROM DRAWING
NOT FOR CONSTRUCTION, FOR PLANNING PURPOSES ONLY

Legend

- Existing trees to be retained and protected during construction
- Proposed tree planting within soft landscape. See detail on sheet 1
- Proposed hedge planting to be planted in a double staggered row 300mm apart and at 400mm centres in each row. To be maintained at 1m height
- Proposed mixed native hedge planting to be planted in a double staggered row 300mm apart and at 400mm centres in each row. To be maintained at 1m height and 1.8m height adjacent to site boundaries
- Proposed shrub planting to receive 75mm bark mulch after planting operations
- Proposed decorative mix shrub planting to be planted in groups of 5-7no. of each species and as above
- Proposed bulb mix
- Proposed grass areas to receive good quality amenity grass turves laid in line with good horticultural practices
- Proposed lawn mix, to be seeded with EL1 Flowering lawn mixture as supplied by Emorsgate Seeds and sown at 4 grams per msq, or similar and approved
- Proposed Tussocky areas, to be seeded with EM10 Tussock mixture as supplied by Emorsgate Seeds and sown at 4 grams per msq, or similar and approved
- Proposed root barrier
- Cut lines

Narrow areas to be laid with angular chippings for top dressing. Laid over a weed proof membrane

ACD ENVIRONMENTAL
HEAD OFFICE
Rodbourne Rail Business Centre, Grange Lane, Malmesbury, SN16 0ES
Tel: 01666 825645
4 & 5 The Old Mill, Fry's Yard, Bridge Street, Codrington, GU7 1HP
Tel: 01483 425714
Suite 6, Crescent House, Yonge Close, Eastleigh, SO50 9SX
Tel: 02382 026300
email: mail@acdenv.co.uk
www.acdenvironmental.co.uk

Sigma Homes
scheme: Former Shrubland Nursery, Angmering
client: Sigma Homes
drawing: Soft Landscape Proposals
date: February 2021
scale: 1:200@A1
drawing no: PR123161 11_A
drawn: JO checked: DKM

Copyright of ACD Environmental Ltd. All rights reserved in Chapter IV of the Copyright, Designs and Patents Act 1988 have been generally asserted. 2011. Copyright of this plan remains with ACD until all fees have been paid in full.