


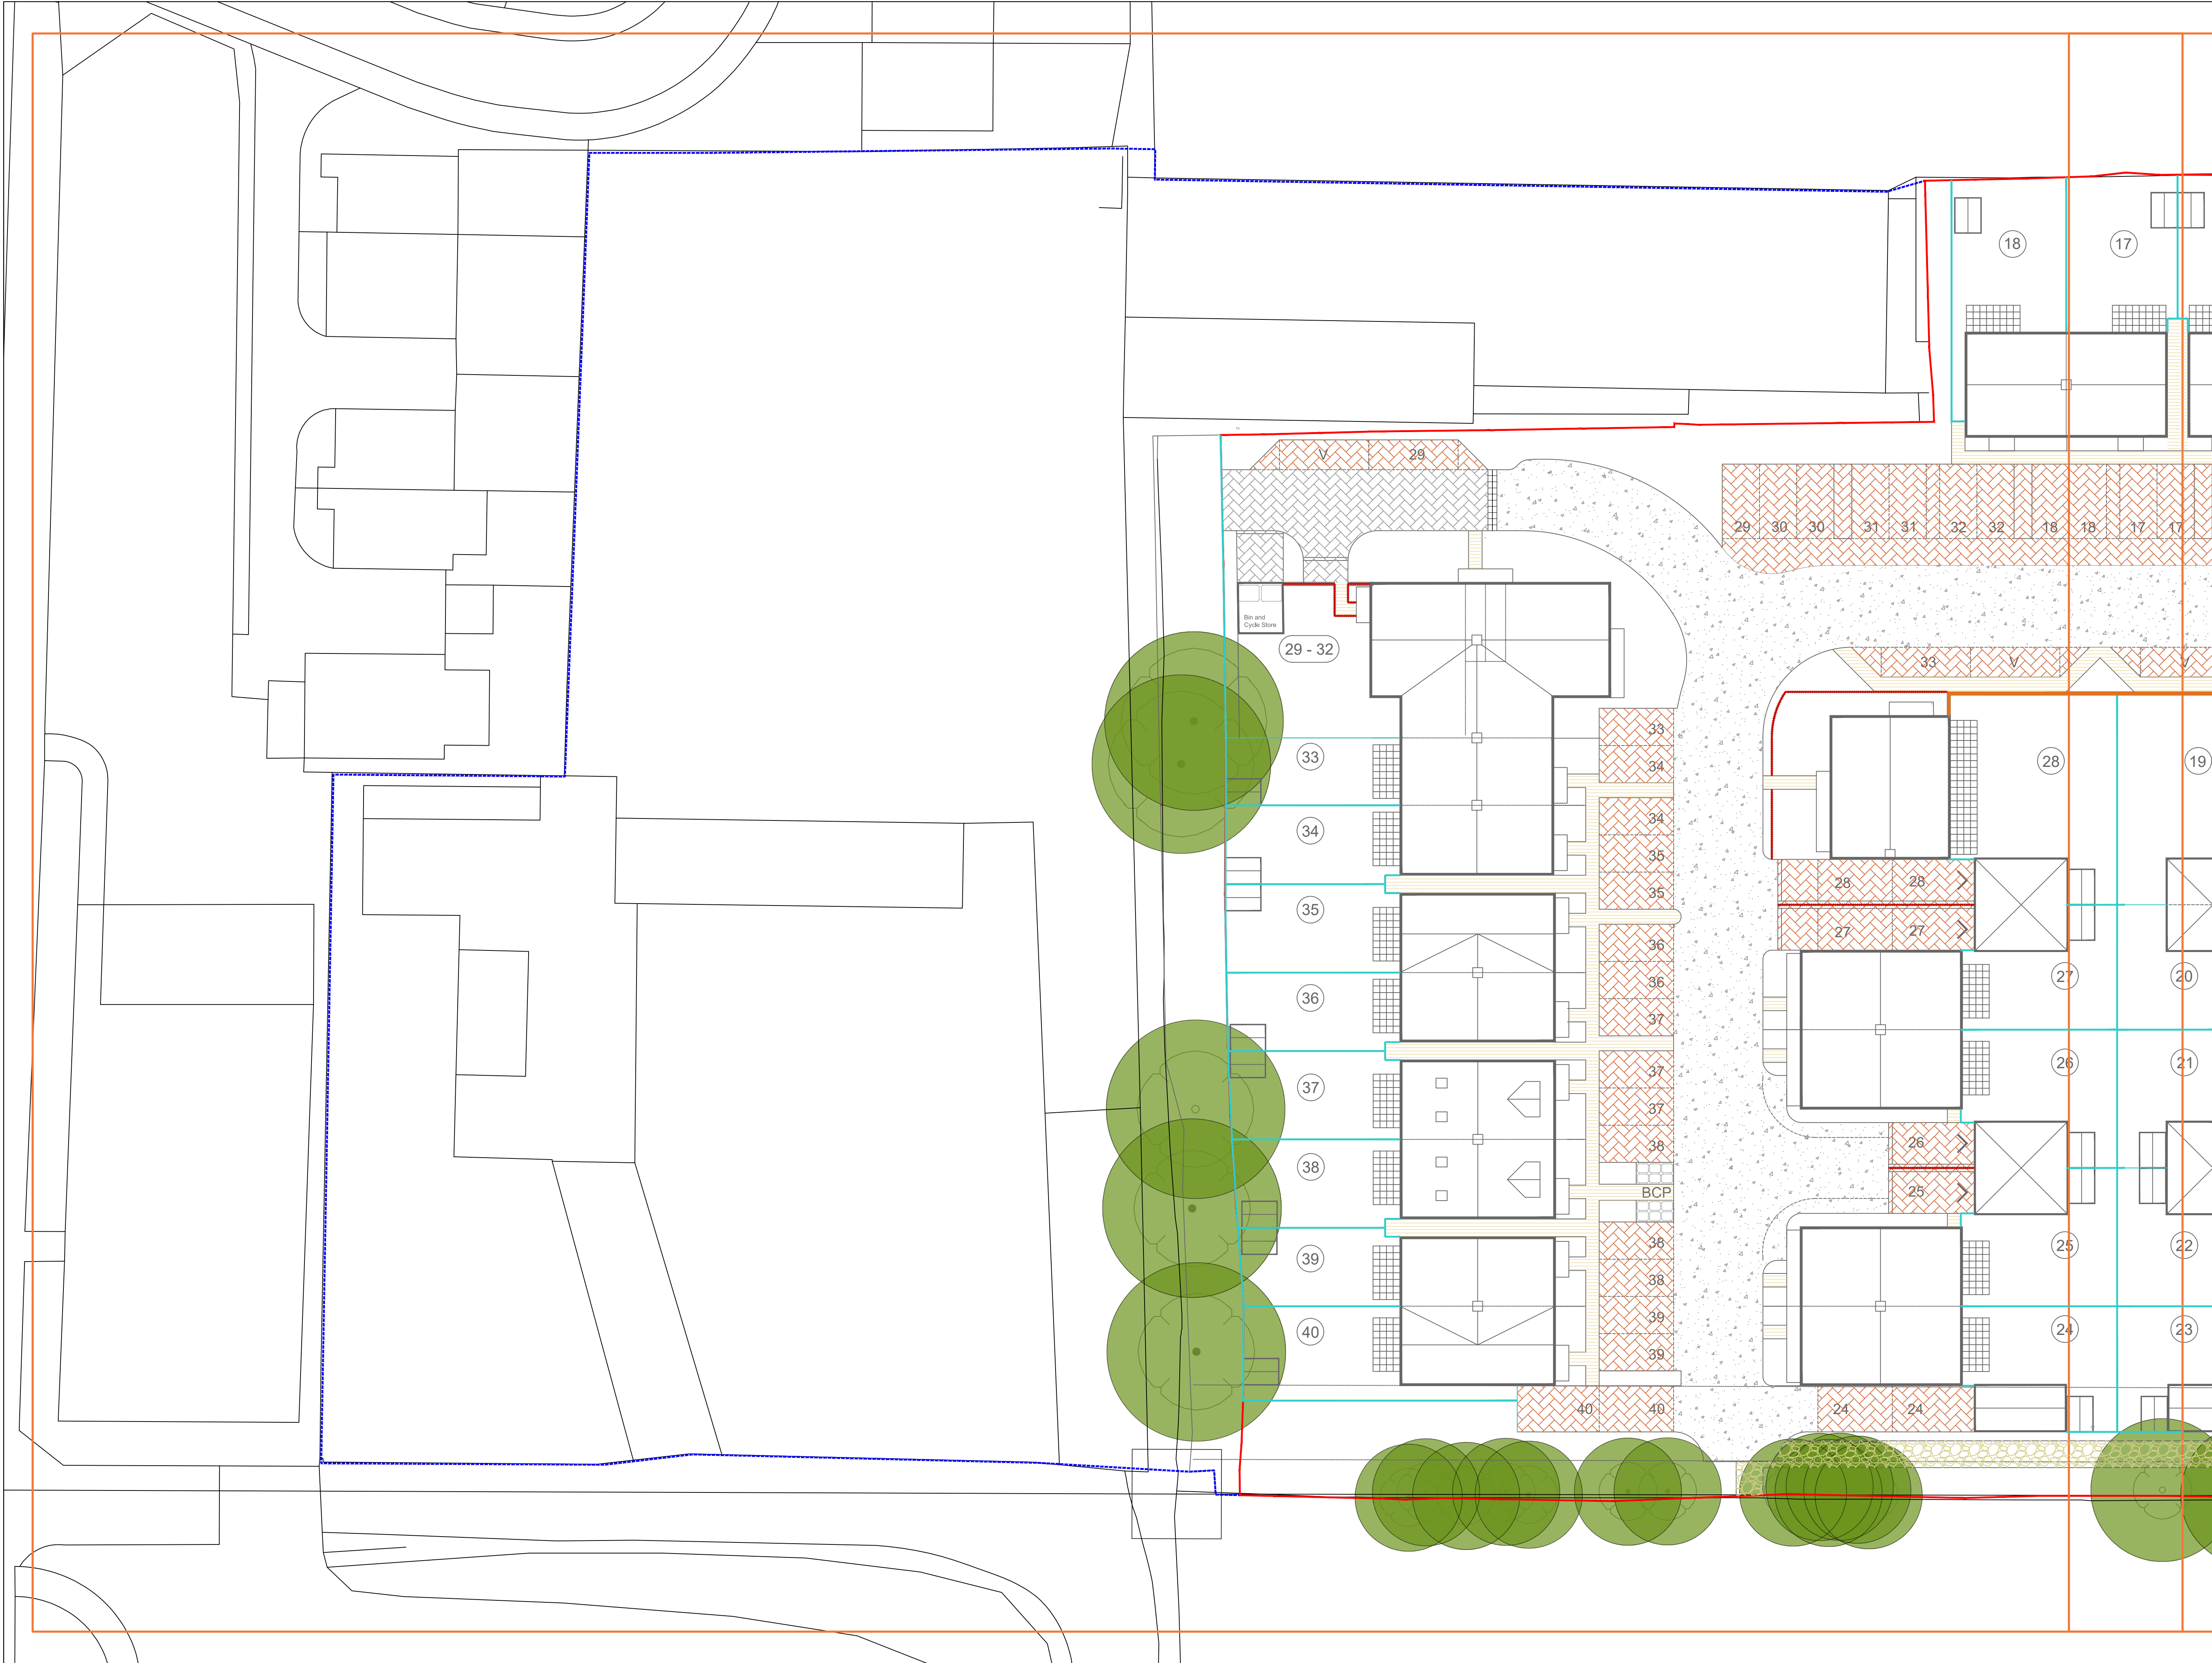

SPECIFICATION
All works generally, to comply with the written Soft Landscape Specification.

NOTES:
DO NOT SCALE FROM DRAWING
NOT FOR CONSTRUCTION, FOR PLANNING PURPOSES ONLY

Legend

- Tarmac to road and footpaths. Laid in line with engineer's details
- Keyblok paving in charcoal laid in herringbone pattern from Marshalls or similar and approved. Laid in line with engineer's details.
- Keyblok paving in brindle laid in herringbone pattern with white blocks to demarcate parking spaces from Marshalls or similar and approved. Laid in line with engineer's details.
- Proposed crossing: keyblok paving in brindle laid in stretcher bond pattern from Marshalls or similar and approved. Laid in line with engineer's details.
- Proposed rumble strip made from concrete sets 100x100mm in silver grey. From Marshalls or similar and approved.
- Hoggin path, to be no-dig.
- Saxon concrete paving slabs 450x450mm in buff laid in stack bond from Marshalls or similar and approved. Laid in line with engineer's details.
- Rear patios to be laid with Saxon concrete paving slabs 450x450mm in buff laid in stack bond from Marshalls or similar and approved. Laid in line with engineer's details.
- 1.8m High Brick Wall
- 1.0m High Black Metal Railings
- 1.8m High Closeboard Fence. With gaps for wildlife passage
- Narrow areas to be laid with angular chippings for top dressing. Laid over a weed proof membrane

NO-DIG SURFACE
Cellular confinement system (CCS) to be used to create this area of hard surface, above the existing ground level. Topsoil to be retained. Depth of CCS to be 50-75mm for pedestrian surfaces and 100-200mm for vehicular surfaces. Surface to be porous to approved details and specifications. To be installed under arboricultural supervision.
All specifications subject to engineering design.

A	24.03.21	Client Comments	JO
Rev	Date	Details	Drawn

ACD ENVIRONMENTAL

HEAD OFFICE
Rodbourne Rail Business Centre, Grange Lane,
Malmesbury, SN16 0ES
Tel: 01666 825646

4 & 5 The Old Mill, Fry's Yard, Bridge Street,
Godalming, GU7 1HP
Tel: 01483 425714

Suite 6, Crescent House, Yonge Close, Eastleigh, SO50 9SX
Tel: 02382 026300

email: mail@acdenv.co.uk
www.acdenvironmental.co.uk

Sigma Homes
LOCATION • QUALITY • DESIGN

scheme: Former Shrubland Nursery, Angmering

client: Sigma Homes

drawing: Hard Landscape Proposals

date: February 2021

scale: 1:200@A1

drawing no: PRI23161 12_A

drawn: JO checked: DKM

Copyright of ACD Environmental Ltd. All rights described in Chapter IV of the Copyright, Designs and Patents Act 1988 have been generally asserted. 2011. Copyright of this plan remains with ACD until all fees have been paid in full.