




NOTES

1. The Grid and Levels are co-ordinated using OS Active GPS Network (OSTN 15).
2. To be read in conjunction with S19149 - Survey Report.pdf - this also contains site photographs.
3. For control Point Details see S19149 - Survey Report.pdf


LEGEND

0.20/6ht - Trees detailing Bole Diameter and Height
B - Ballast

B - Bolland
CL - Cover Level
EAV - Eaves Level
FH - Fire Hydrant
FPO - Fence Post
GV - Gas Valve
IC - Inspection Cover
LP - Lamp Post
RID - Ridge Level
RS - Road Sign
RWP - Rain Water Pipe
SC - Stop Cock
SV - Sluice Valve
THL - Threshold Level
TK - Top of Kerb
TW - Top of Wall
WM - Water Meter
WO - Wash Out

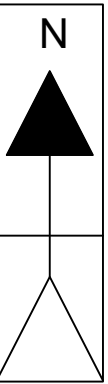

KEYPLAN

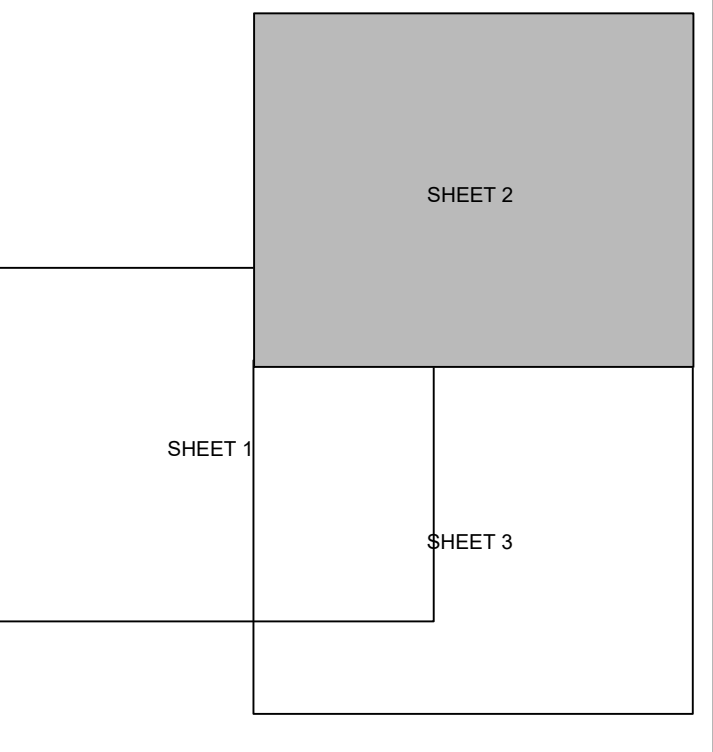


Revised By	Date	Checked By	Date
------------	------	------------	------

Project

**LAND OFF ROUNDSTONE LANE
ANGMERING
BN16 4BB**

Drawing Title
TOPOGRAPHIC SURVEY

6 Allcard Close
Horsham
RH12 5AJ
Tel No: 07867411903
www.incosurveys.co.uk

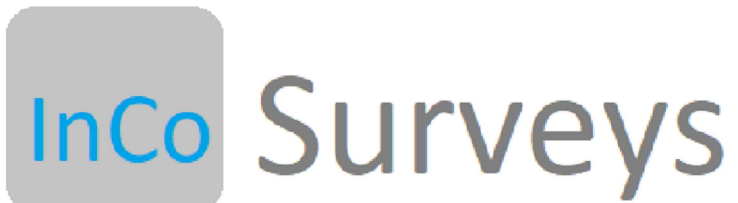

Surveyed:	M.Jones	Dec 2019
Checked:	L.Jones	Dec 2019

Project No. S19149	Drawing Status INFORMATION	Scale (@ A1) 1:200
-----------------------	-------------------------------	-----------------------

TOPOGRAPHIC
SURVEY - SHEET 2