


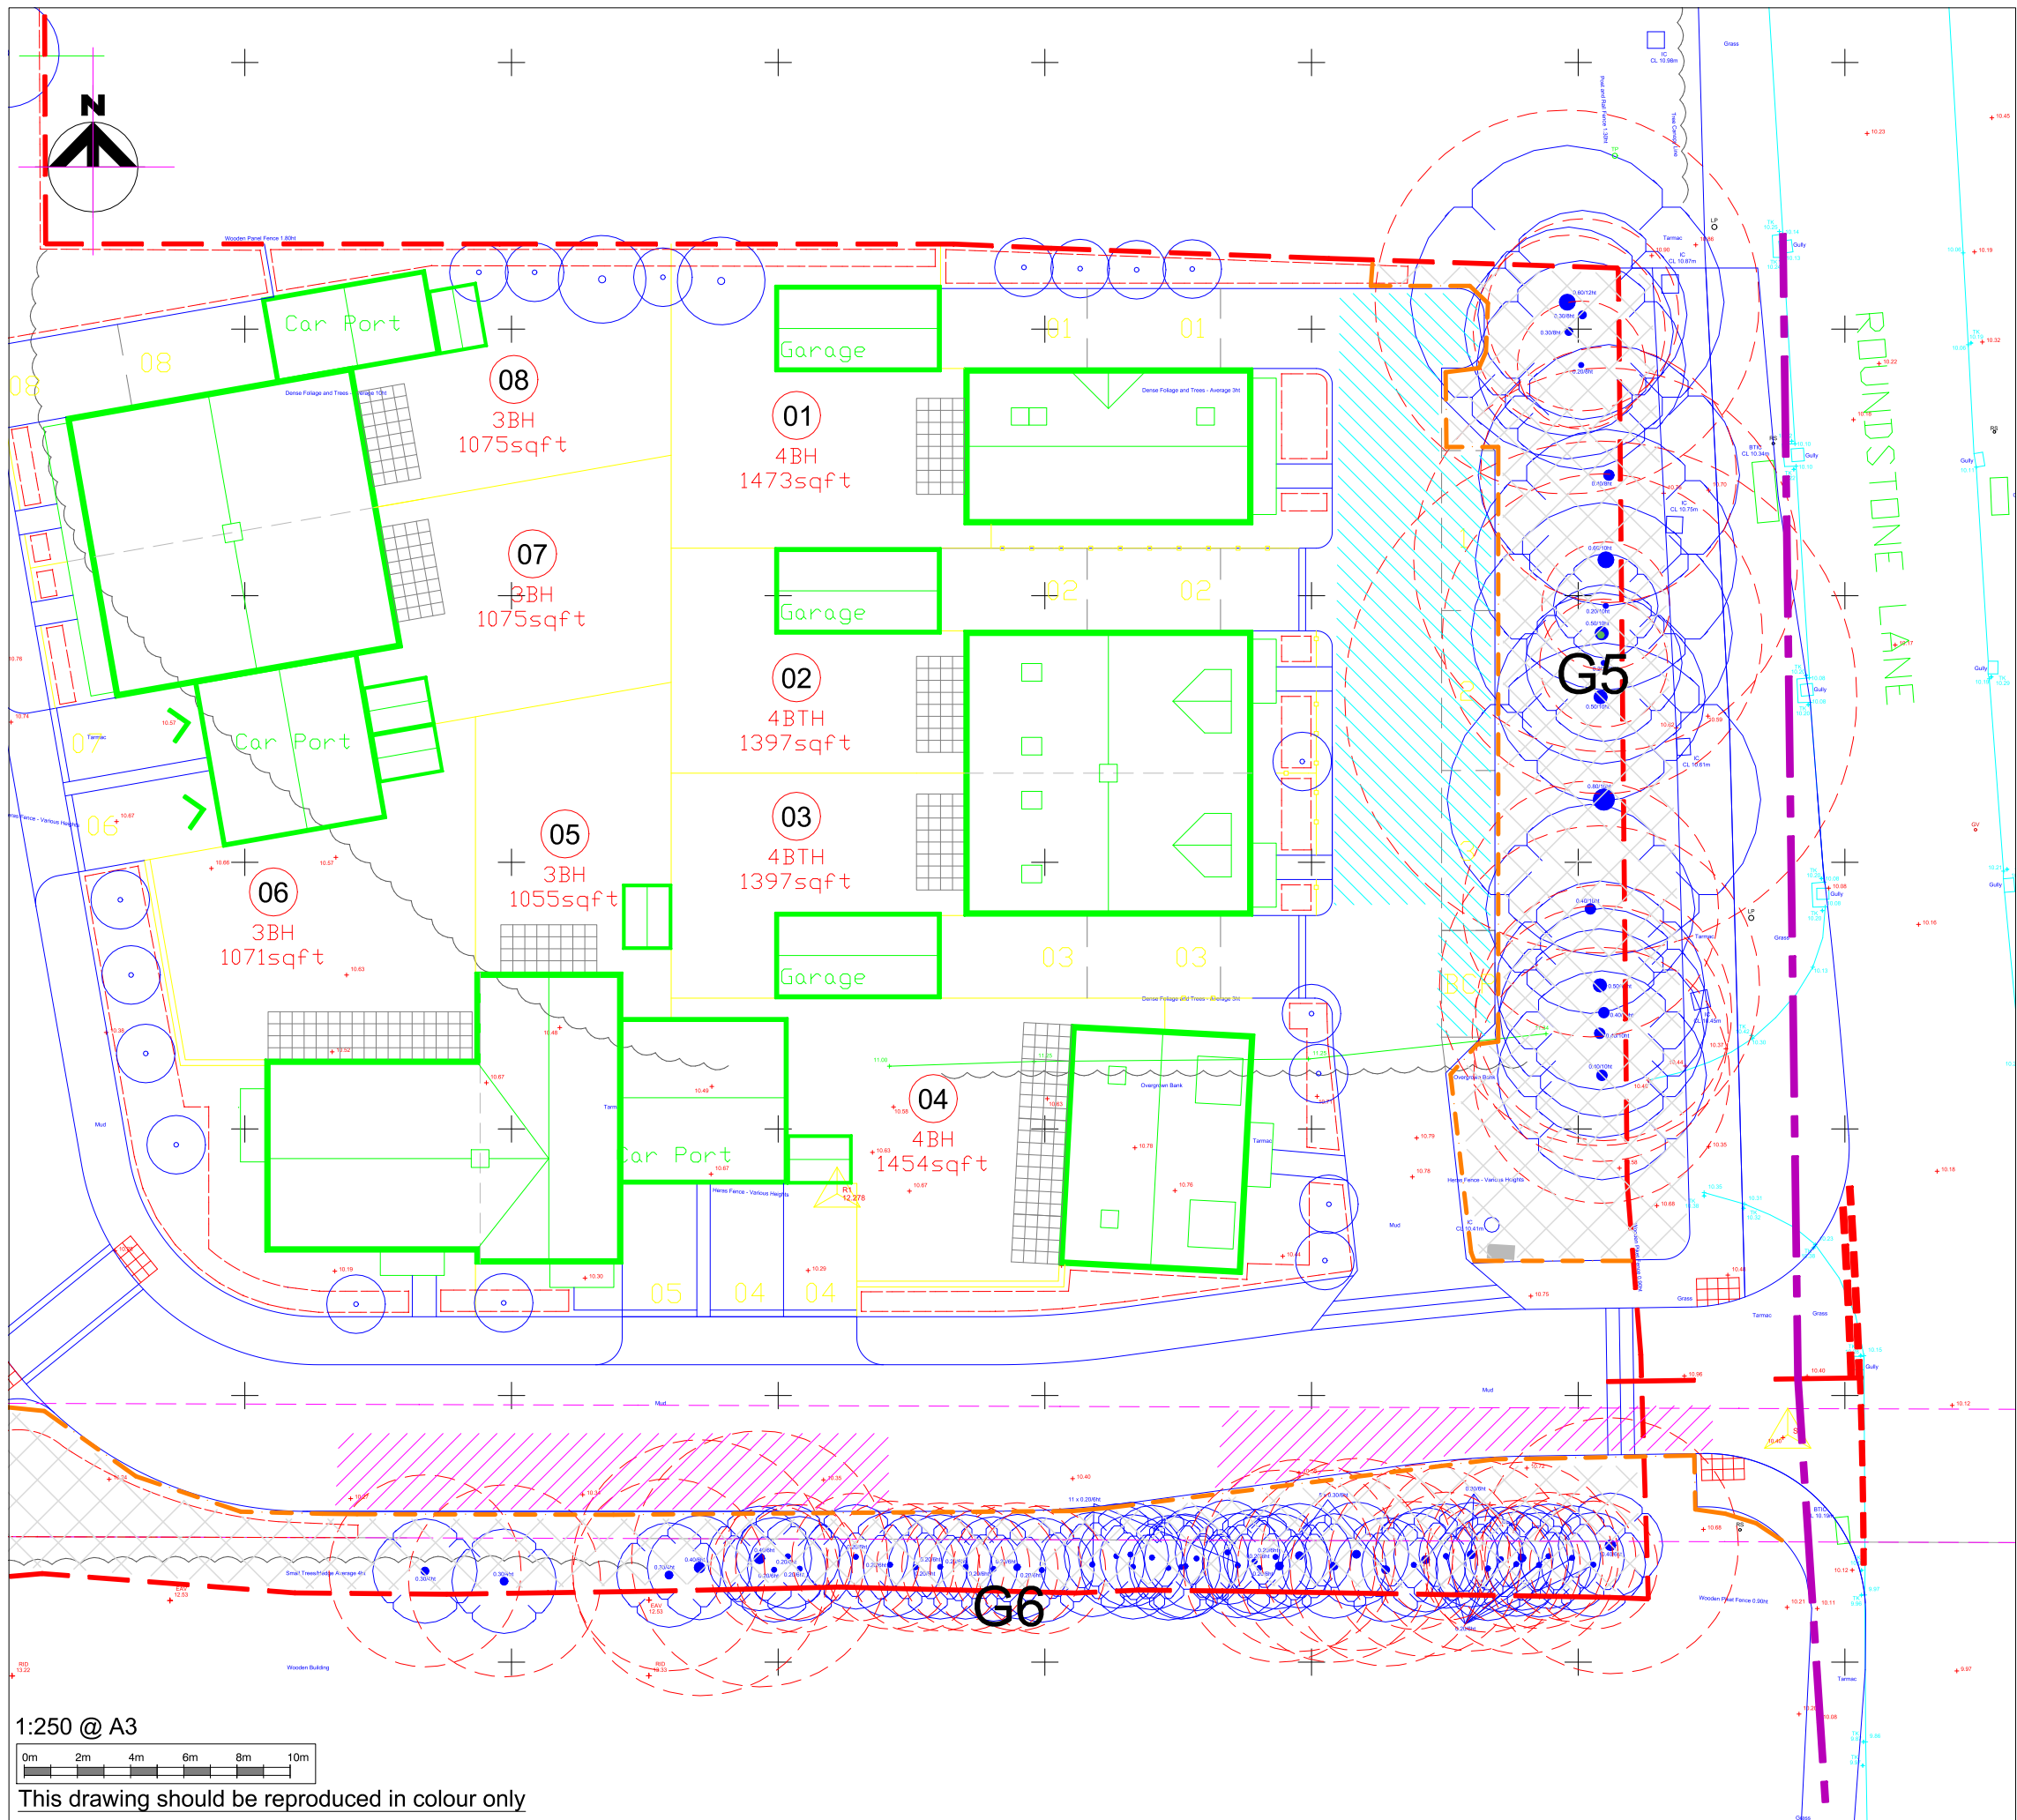

- Category B - Trees of moderate quality with an estimated remaining life expectancy of at least 20 years
- Category C - Trees of low quality with an estimated remaining life expectancy of at least 10 years, or young trees with a stem diameter below 150 mm

Root Protection Area (RPA)

Tree Protection Fencing (TPF)

Construction Exclusion Zone (CEZ)

Extent of Cellular Confinement Sysytem (CCS)

Extent of Precautionary Area (PA)

Nicholas Jones Consultants Limited
Independent Professional Arboricultural Consultancy

Office - 01273 858 826
Mobile - 07377 393 897
e-mail info@nicholasjonesconsultants.co.uk

Client's Name
Sigma Homes Group

Job Title
Former Shrublands Nursery
Roundstone Lane, Angmering

Drawing Title
Preliminary Tree Protection Plan East

Scale
1:250 @ A3

Drawn
NDJ

Date
02.03.2021

Drg No
NJCL 645_02_020321

Status
INFORMATION