


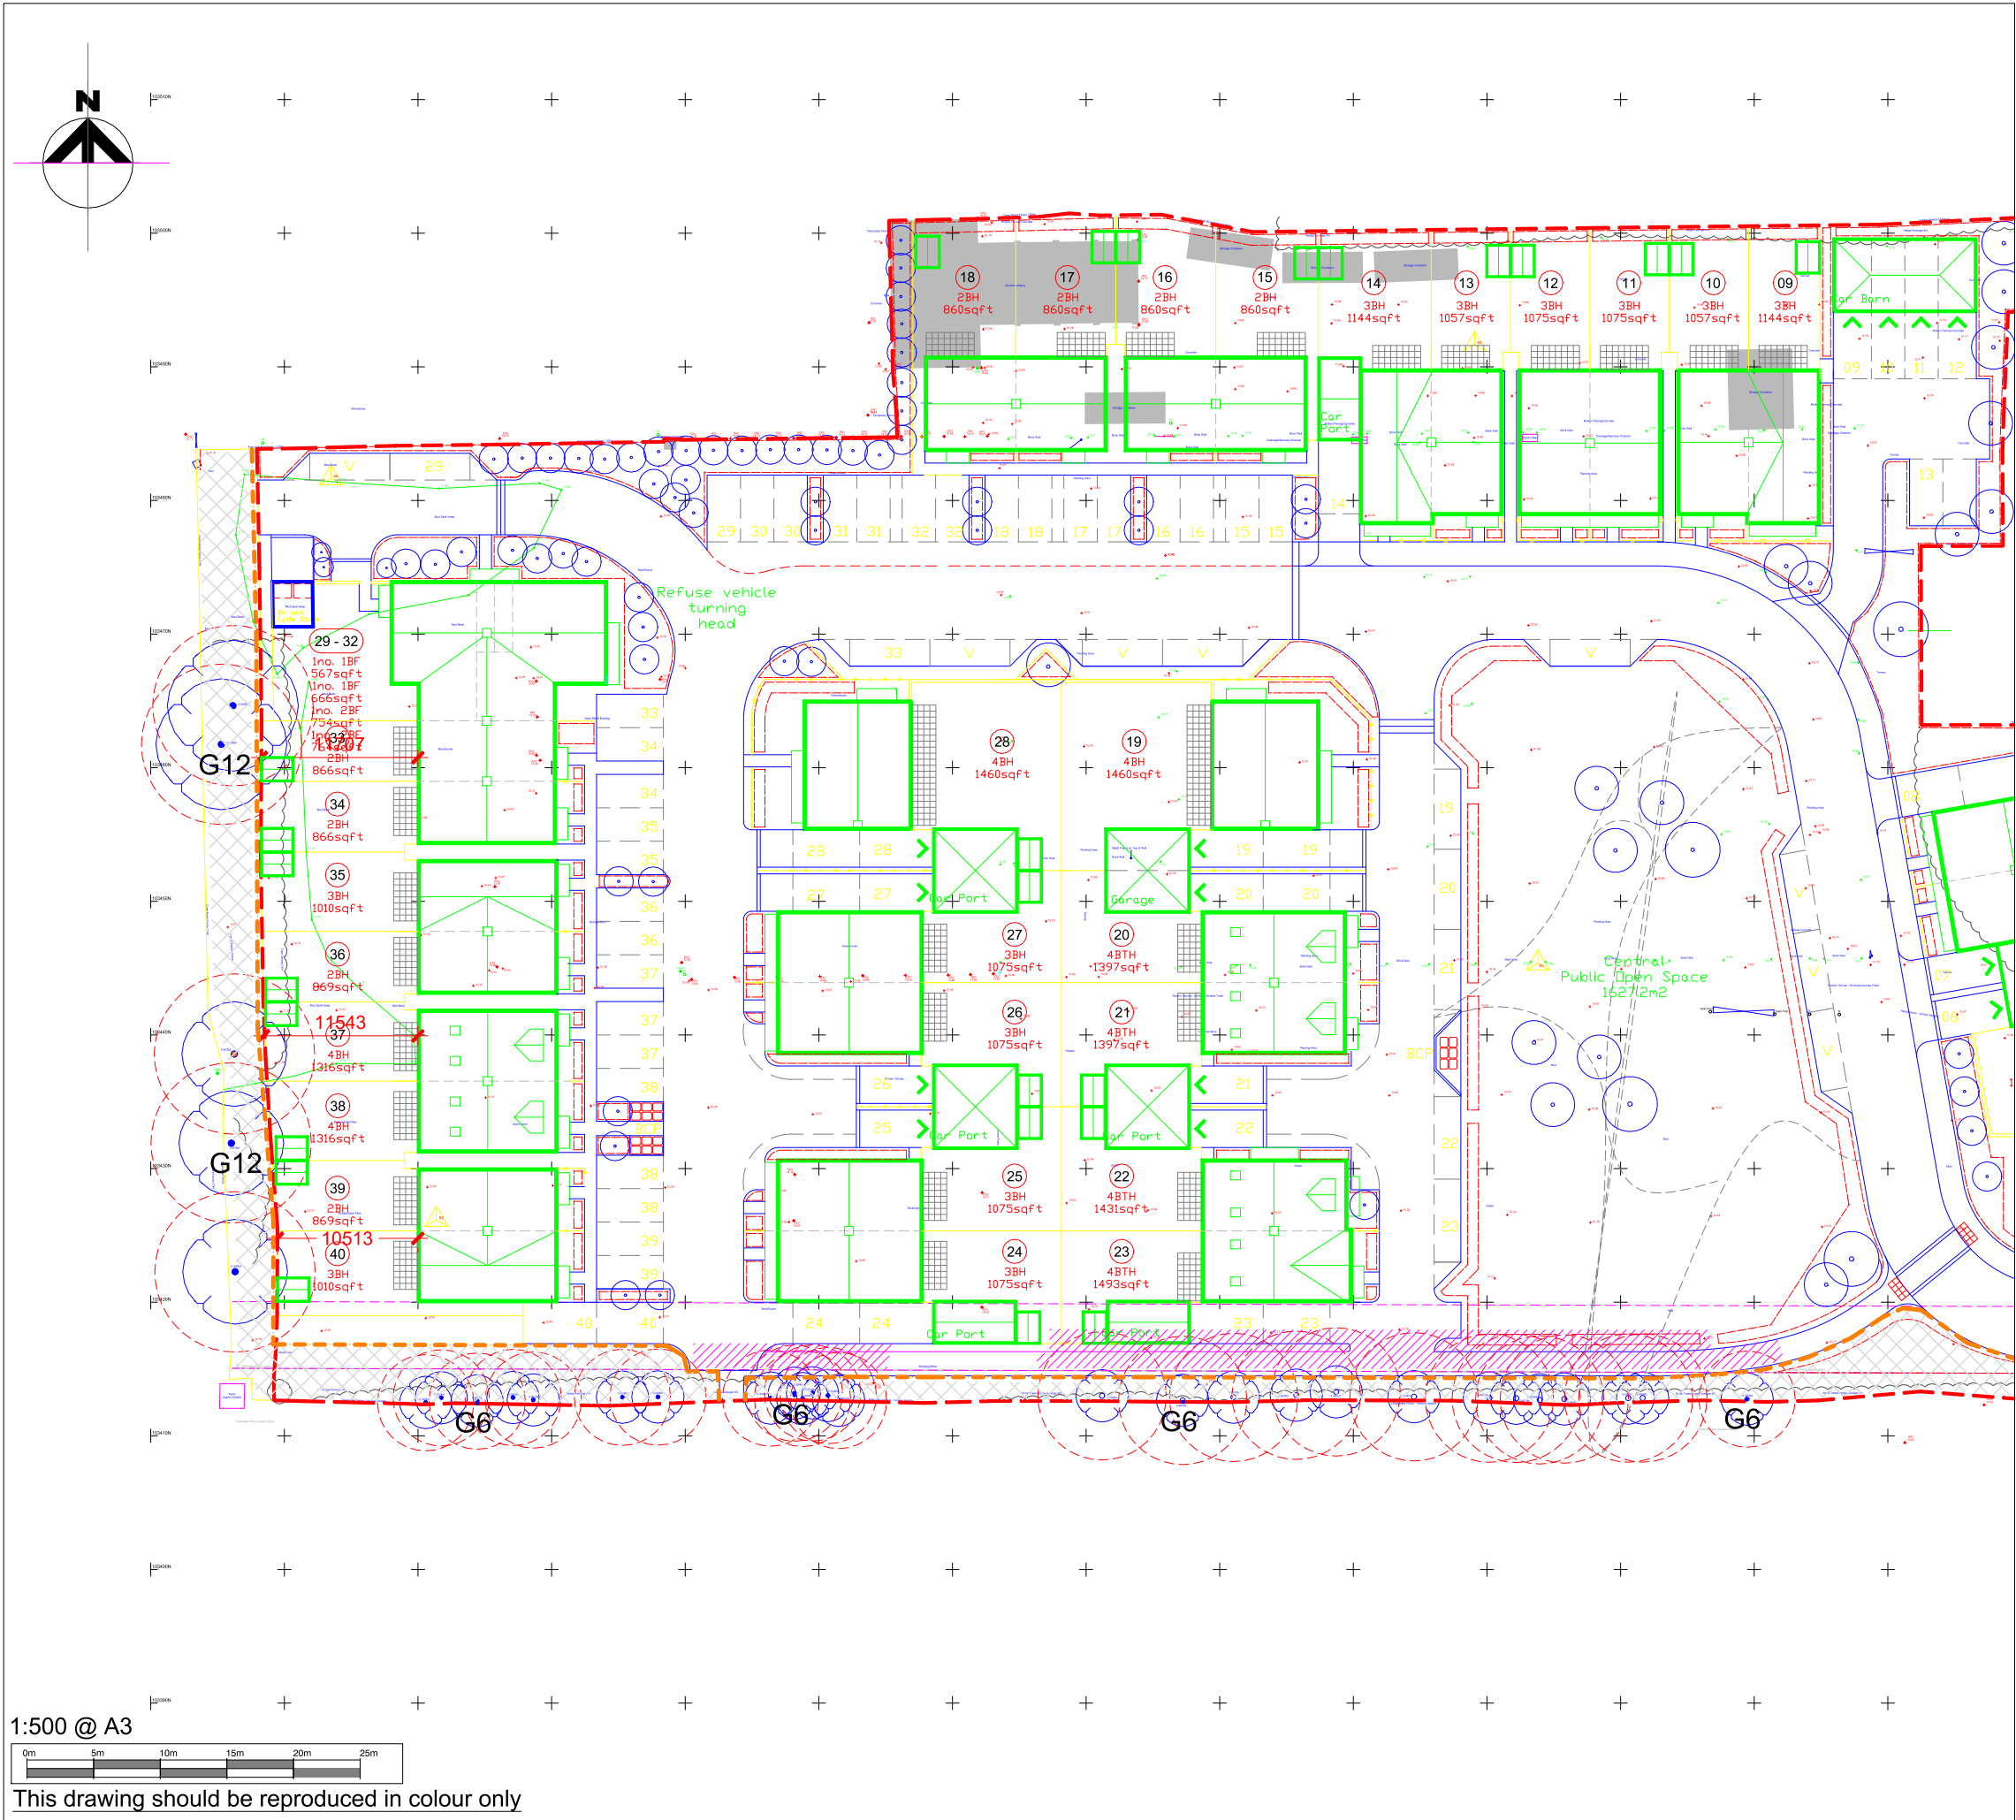

- Category B - Trees of moderate quality with an estimated remaining life expectancy of at least 20 years
- Category C - Trees of low quality with an estimated remaining life expectancy of at least 10 years, or young trees with a stem diameter below 150 mm
- Root Protection Area (RPA)
- Tree Protection Fencing (TPF)
- Construction Exclusion Zone (CEZ)
- Extent of Precautionary Area (PA)

Nicholas Jones Consultants Limited
Independent Professional Arboricultural Consultancy

Office - 01273 858 826
Mobile - 07377 393 897
e-mail info@nicholasjonesconsultants.co.uk

Client's Name
Sigma Homes Group

Job Title
**Former Shrublands Nursery
Roundstone Lane, Angmering**

Drawing Title
Preliminary Tree Protection Plan West

Scale
1:500 @ A3

Drawn
NDJ

Date
02.03.2021

Drg No
NJCL 645_03_020321

Status
INFORMATION