


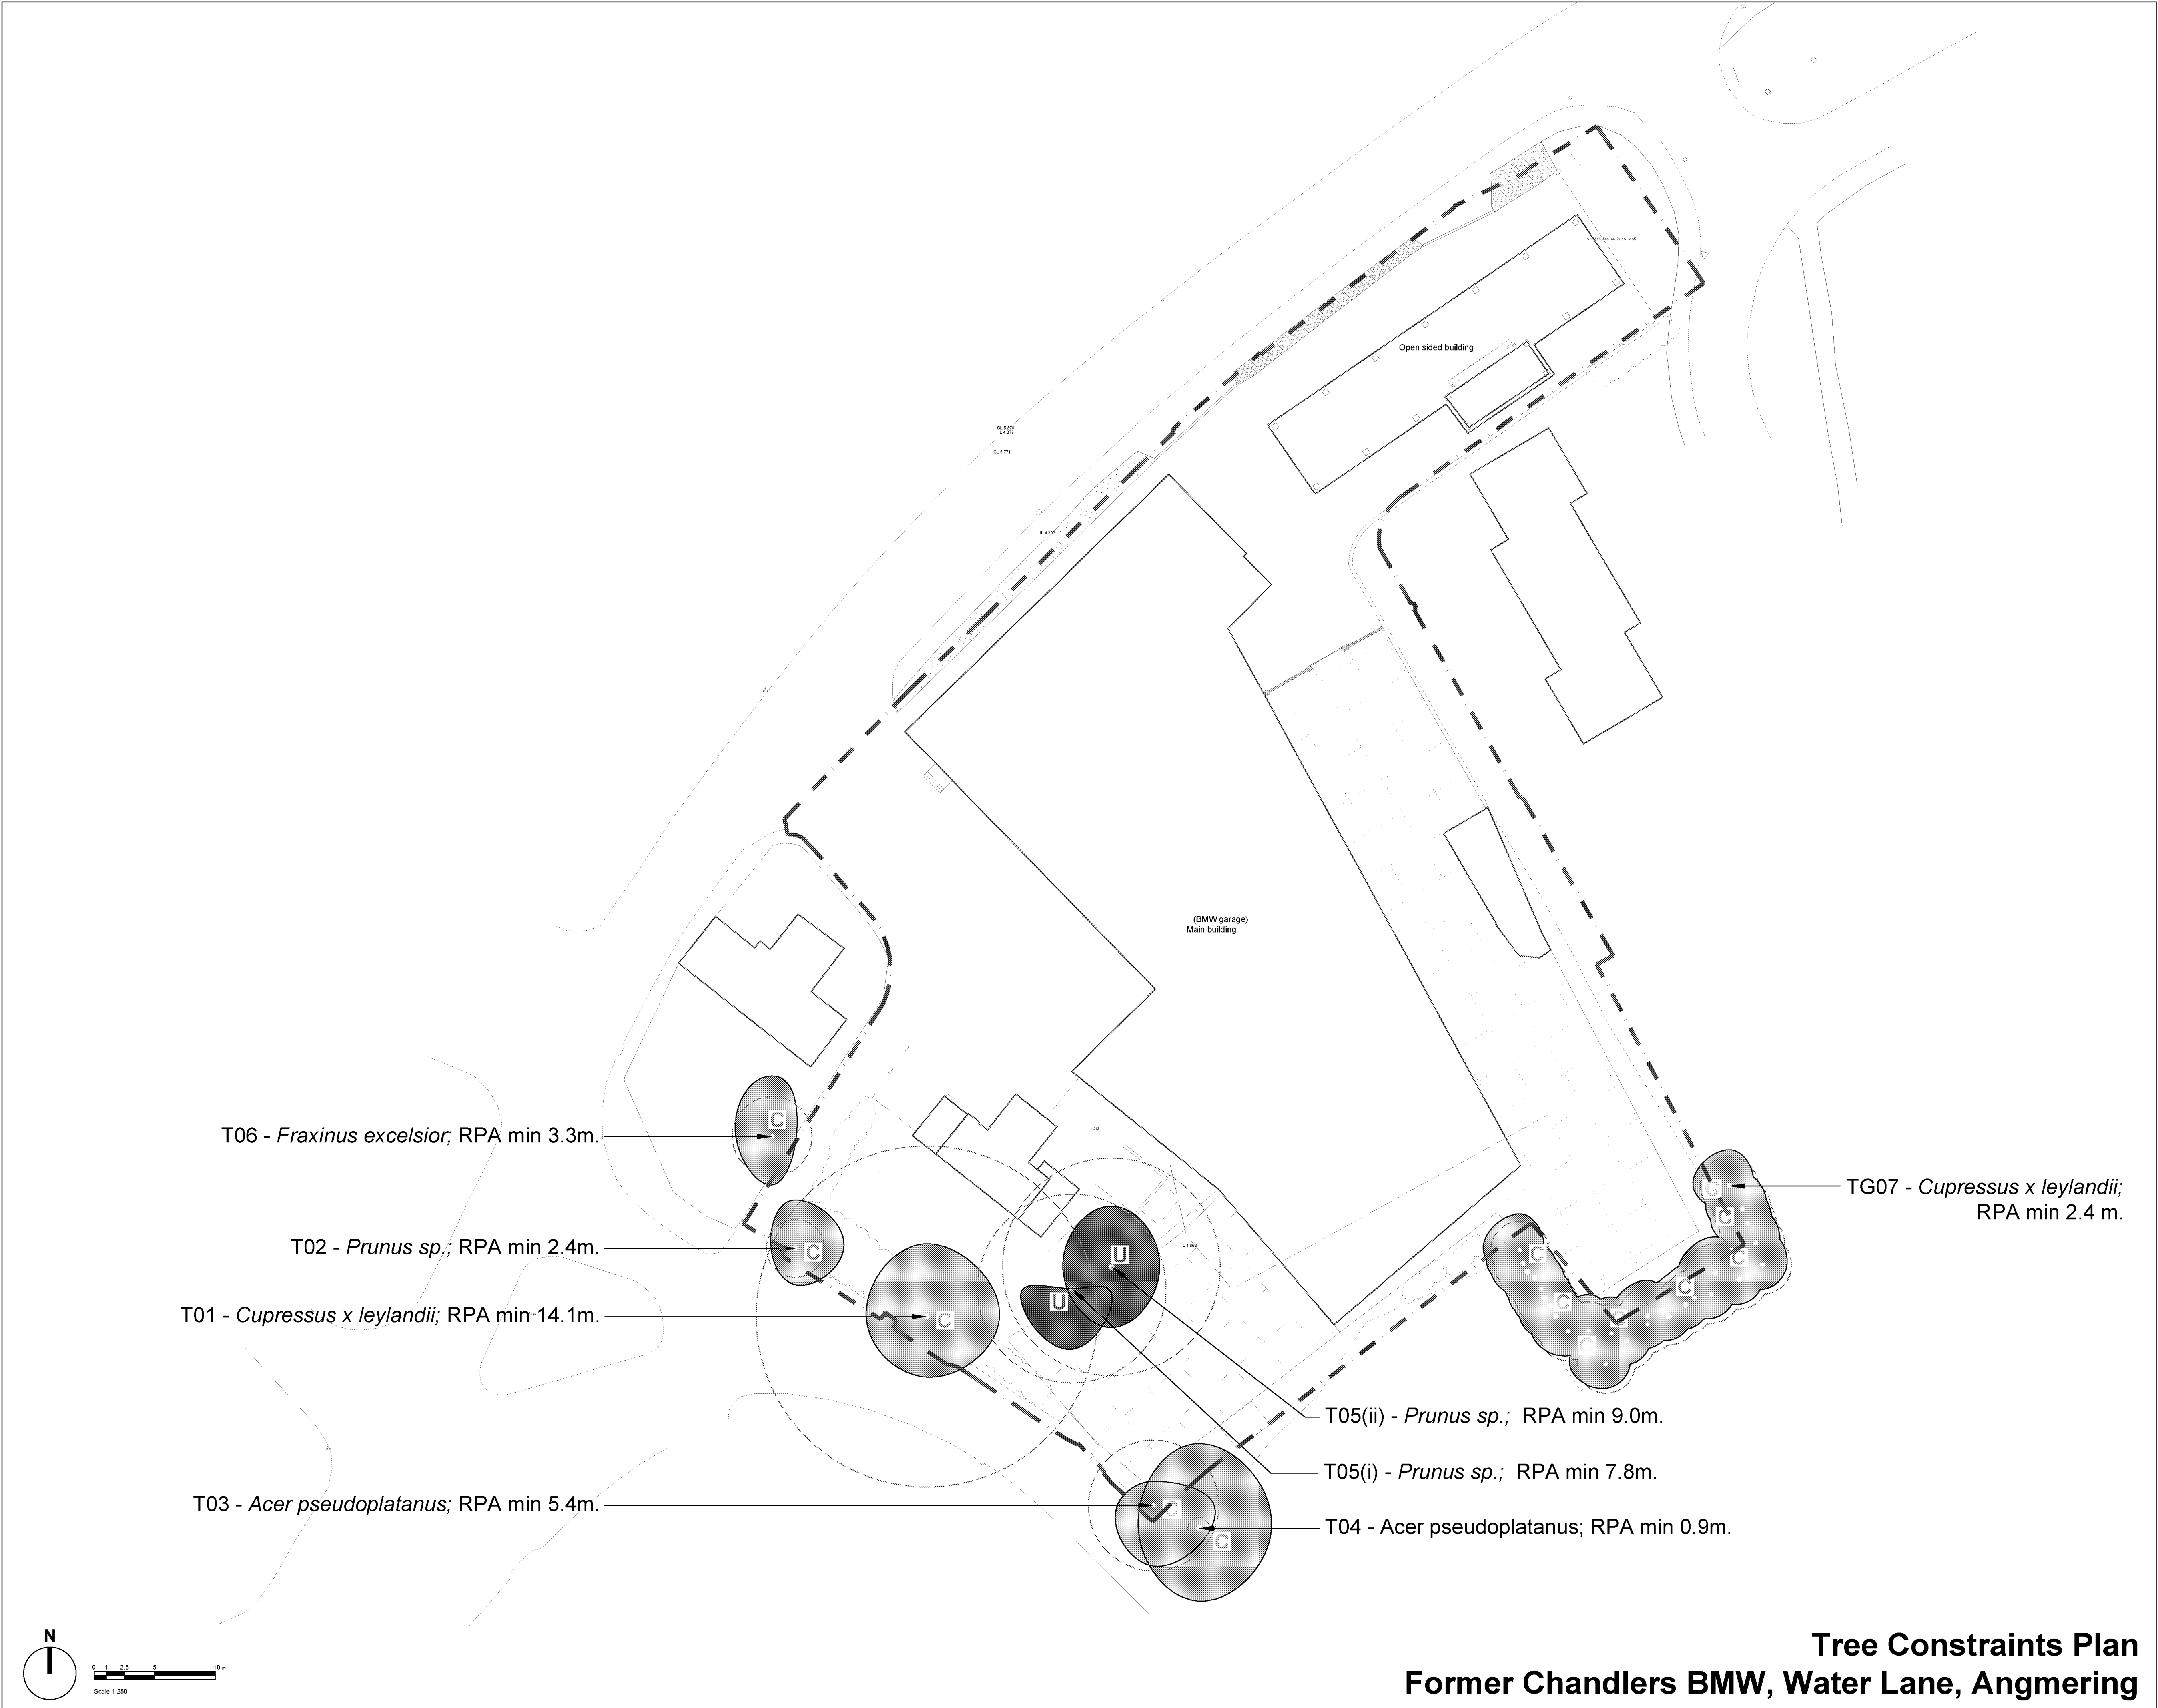

Legend

Survey Area.

T/ TG/
TL/ SH

Tree/ Tree Group/Tree
Line/Shrub Identification
Label.

Tree Root Protection Areas
Tree Root Protection Areas
calculated and specified in
accordance with BS 5837:2012
- 'Trees in Relation to Design,
Demolition and Construction'.

Category C Trees
Trees of Low Quality and Value.

Category U Trees
Trees Unviable for retention.

Existing Tree Groups/ Tree
Lines

- Notes:**
- The original of this drawing was produced in colour – a monochrome copy should not be relied upon;
 - For details of existing trees refer to *LLD1606-ARB-SCH-001 - Existing Tree Schedule*;
 - Off-site location prohibited a more detailed inspection of several trees, therefore measurements in these instances have been estimated;
 - Location of several trees indicative.

PLANNING ISSUE

Rev	Description	Date	Initials
00	Planning Issue	27.12.18	JH



The Old Bank, 34 South Street, Tarring, Worthing, West Sussex, BN14 7LH
T: 01903 216033 E: lizardlandscape@btconnect.com W: lizardlandscapeology.com

Client Landspeed Homes Limited			
Project Title and Location Former Chandlers BMW Water Lane, Angmering			
Drawing Title Tree Constraints Plan			
Scale 1:250@A1	Drawn JH	Approved NW	Date 27.12.18
Drawing No LLD1606-ARB-DWG-001			Revision 00

Tree Constraints Plan
Former Chandlers BMW, Water Lane, Angmering