


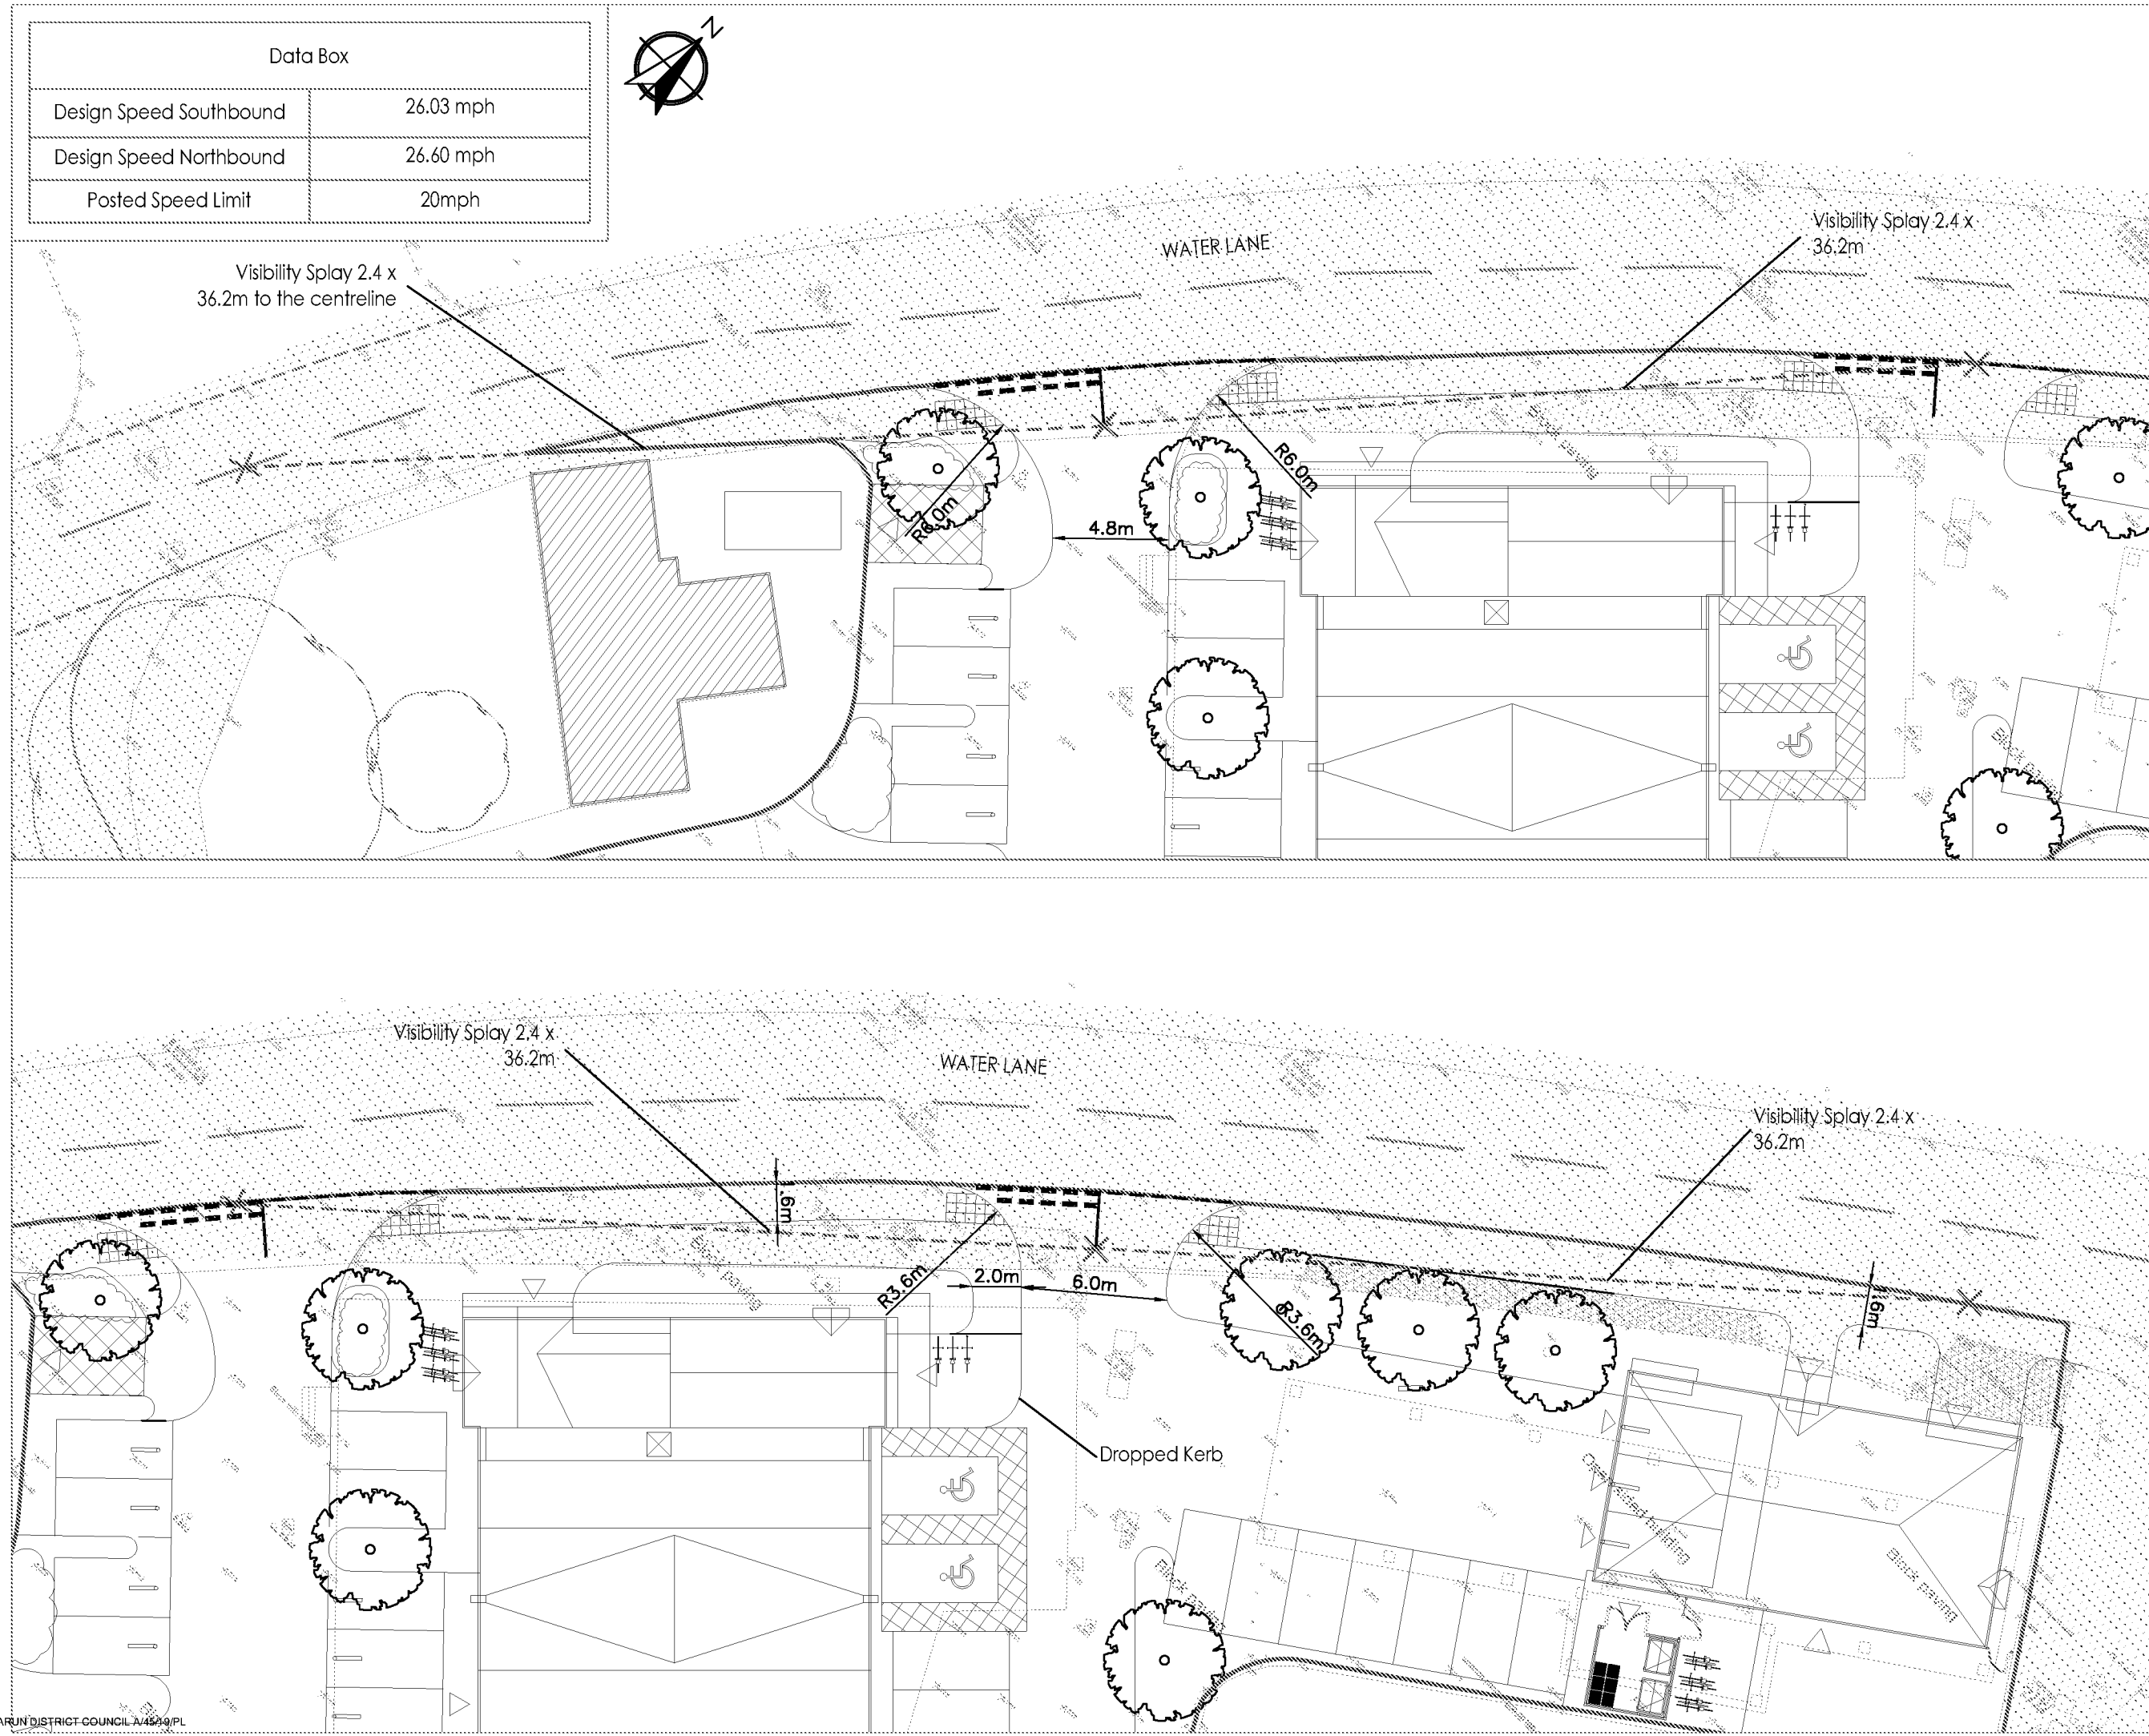

ARUN DISTRICT COUNCIL A/45219/PL

Data Box	
Design Speed Southbound	26.03 mph
Design Speed Northbound	26.60 mph
Posted Speed Limit	20mph



NOTES

A3

-LEGEND-

Site Boundary

Highway Boundary

Existing Road Markings

D	May 19	Layout Alterations	SMO	ALB
C	Mar 19	New Layout	SMO	ALB
B	Mar 19	New Layout	SMO	ALB
A	Jan 19	RSA Comments	SMO	ALB
-	Jan 19	Original Issue	SMO	ALB
Rev.	Date	Amendments	Drawn	Appr.

RESIDUAL HAZARDS

In addition to the hazards/risks normally associated with the type of work detailed on this drawing, note the following:

- Buried Services
- Overhead Cable
- Working in Live Carriageway
- Public Being Struck by Plant
- Hazardous Substances

It is assumed that all works will be carried out by a competent contractor working, where appropriate, to an approved risk assessment and method statement

This drawing has been prepared for the purposes of planning discussions and does not constitute a detailed design drawing, or Construction drawing. A Design Hazard Inventory has been prepared by RGP setting out the hazards which have been designed out. This is available upon request.

This map is based on or reproduced from Ordnance Survey material with the permission of Ordnance Survey on behalf of the controller of Her Majesty's Stationary Office (c) Crown Copyright. Licence Number: AI 100037123

This drawing is based upon Ordnance Survey mapping. RGP accepts no liability for any inaccuracies with the data.

rgp

Transport Planning and Infrastructure Design Consultants

Unit 2, West Lane, Totton, Southampton, PO16 1AP

Tel: 01240 210418 Fax: 01240 801602

www.rgp.co.uk


0800 1 234 567

Landspeed Homes Limited

Project: Chancellors BMW, Water Lane Angmering

Drawing Title: Visibility Splays

Scale: 1:250	Drawn By: SMO	Checked By: ALB	Approved By: PMR
Date: May 2019	Drawing No: 2018-4619-001	Rev: 1	Rev: E

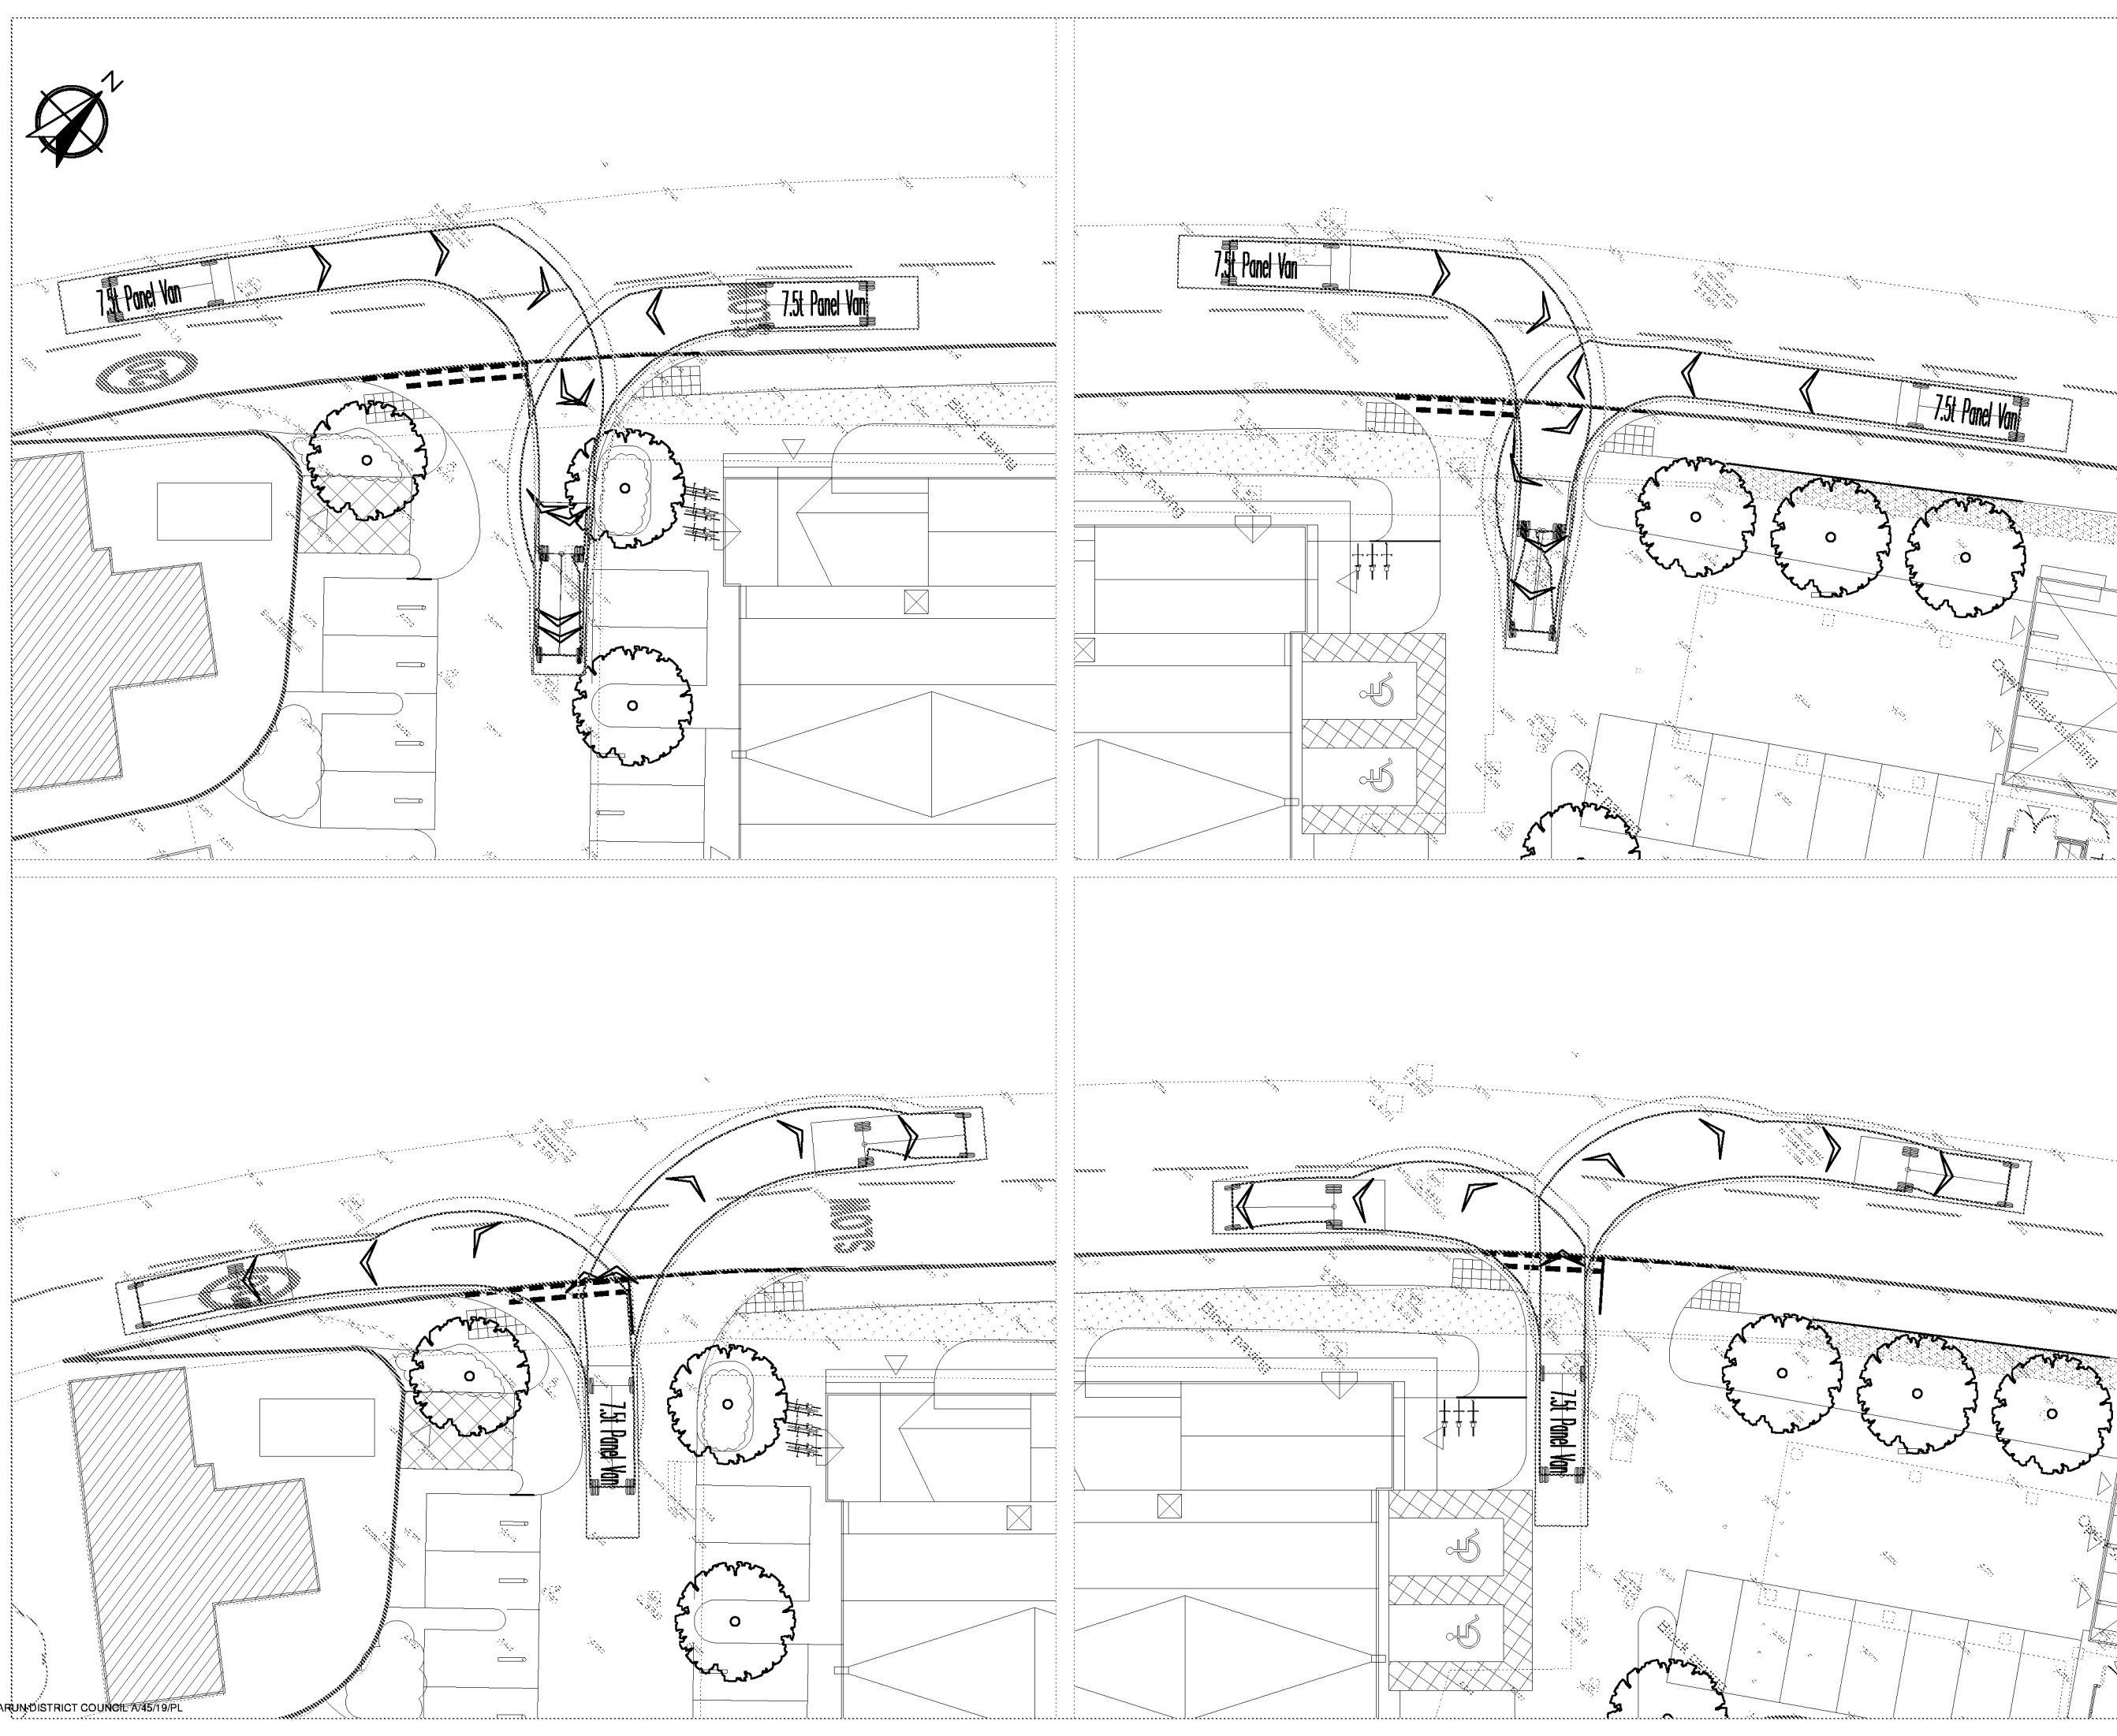

NOTES

A3

-LEGEND-

Site Boundary

Existing Road Markings

7.5t Panel Van

Overall Length 7.210m

Overall Width 2.192m

Overall Body Height 2.544m

Min Body Ground Clearance 0.316m

Track Width 1.865m

Lock to lock time 4.00s

Kerb to Kerb Turning Radius 7.400m

7.5t Panel Van

Overall Length 7.210m

Overall Width 2.192m

Overall Body Height 2.544m

Min Body Ground Clearance 0.316m

Track Width 1.865m

Lock to lock time 4.00s

Kerb to Kerb Turning Radius 7.400m

D	May 19	Layout Alterations	SMO	ALB
C	Mar 19	New Layout	SMO	ALB
B	Mar 19	New Layout	SMO	ALB
A	Jan 19	RSA Comments	SMO	ALB
-	Jan 19	Original Issue	SMO	ALB
Rev.	Date	Amendments	Drawn	Appr.

This drawing has been prepared for the purposes of planning discussions and does not constitute a detailed design drawing, or Construction drawing. A Design Hazard Inventory has been prepared by RGP setting out the hazards which have been designed out. This is available upon request.

This map is based on or reproduced from Ordnance Survey material with the permission of Ordnance Survey on behalf of the controller of Her Majesty's Stationary Office (c) Crown Copyright. Licence Number: A1100071123. This drawing is based upon Ordnance Survey mapping. RGP accept no liability for any inaccuracies with the data.

rgp

Transport Planning and Infrastructure Design Consultants

Unit 2, West Lane, Holford Lane, Chichester, PO20 1AP

Tel: 01243 210418 Fax: 01243 801882 www.rgp.co.uk


0800 1 234 567

Landspeed Homes Limited

Project: Changers BMW, Water Lane Angmering

Drawing Title: Swept Path Analysis

Scale: 1:250	Drawn By: SMO	Checked By: ALB	Approved By: PMR
Date: May 2019	Drawing No: 2018-4619-002	Rev: E	

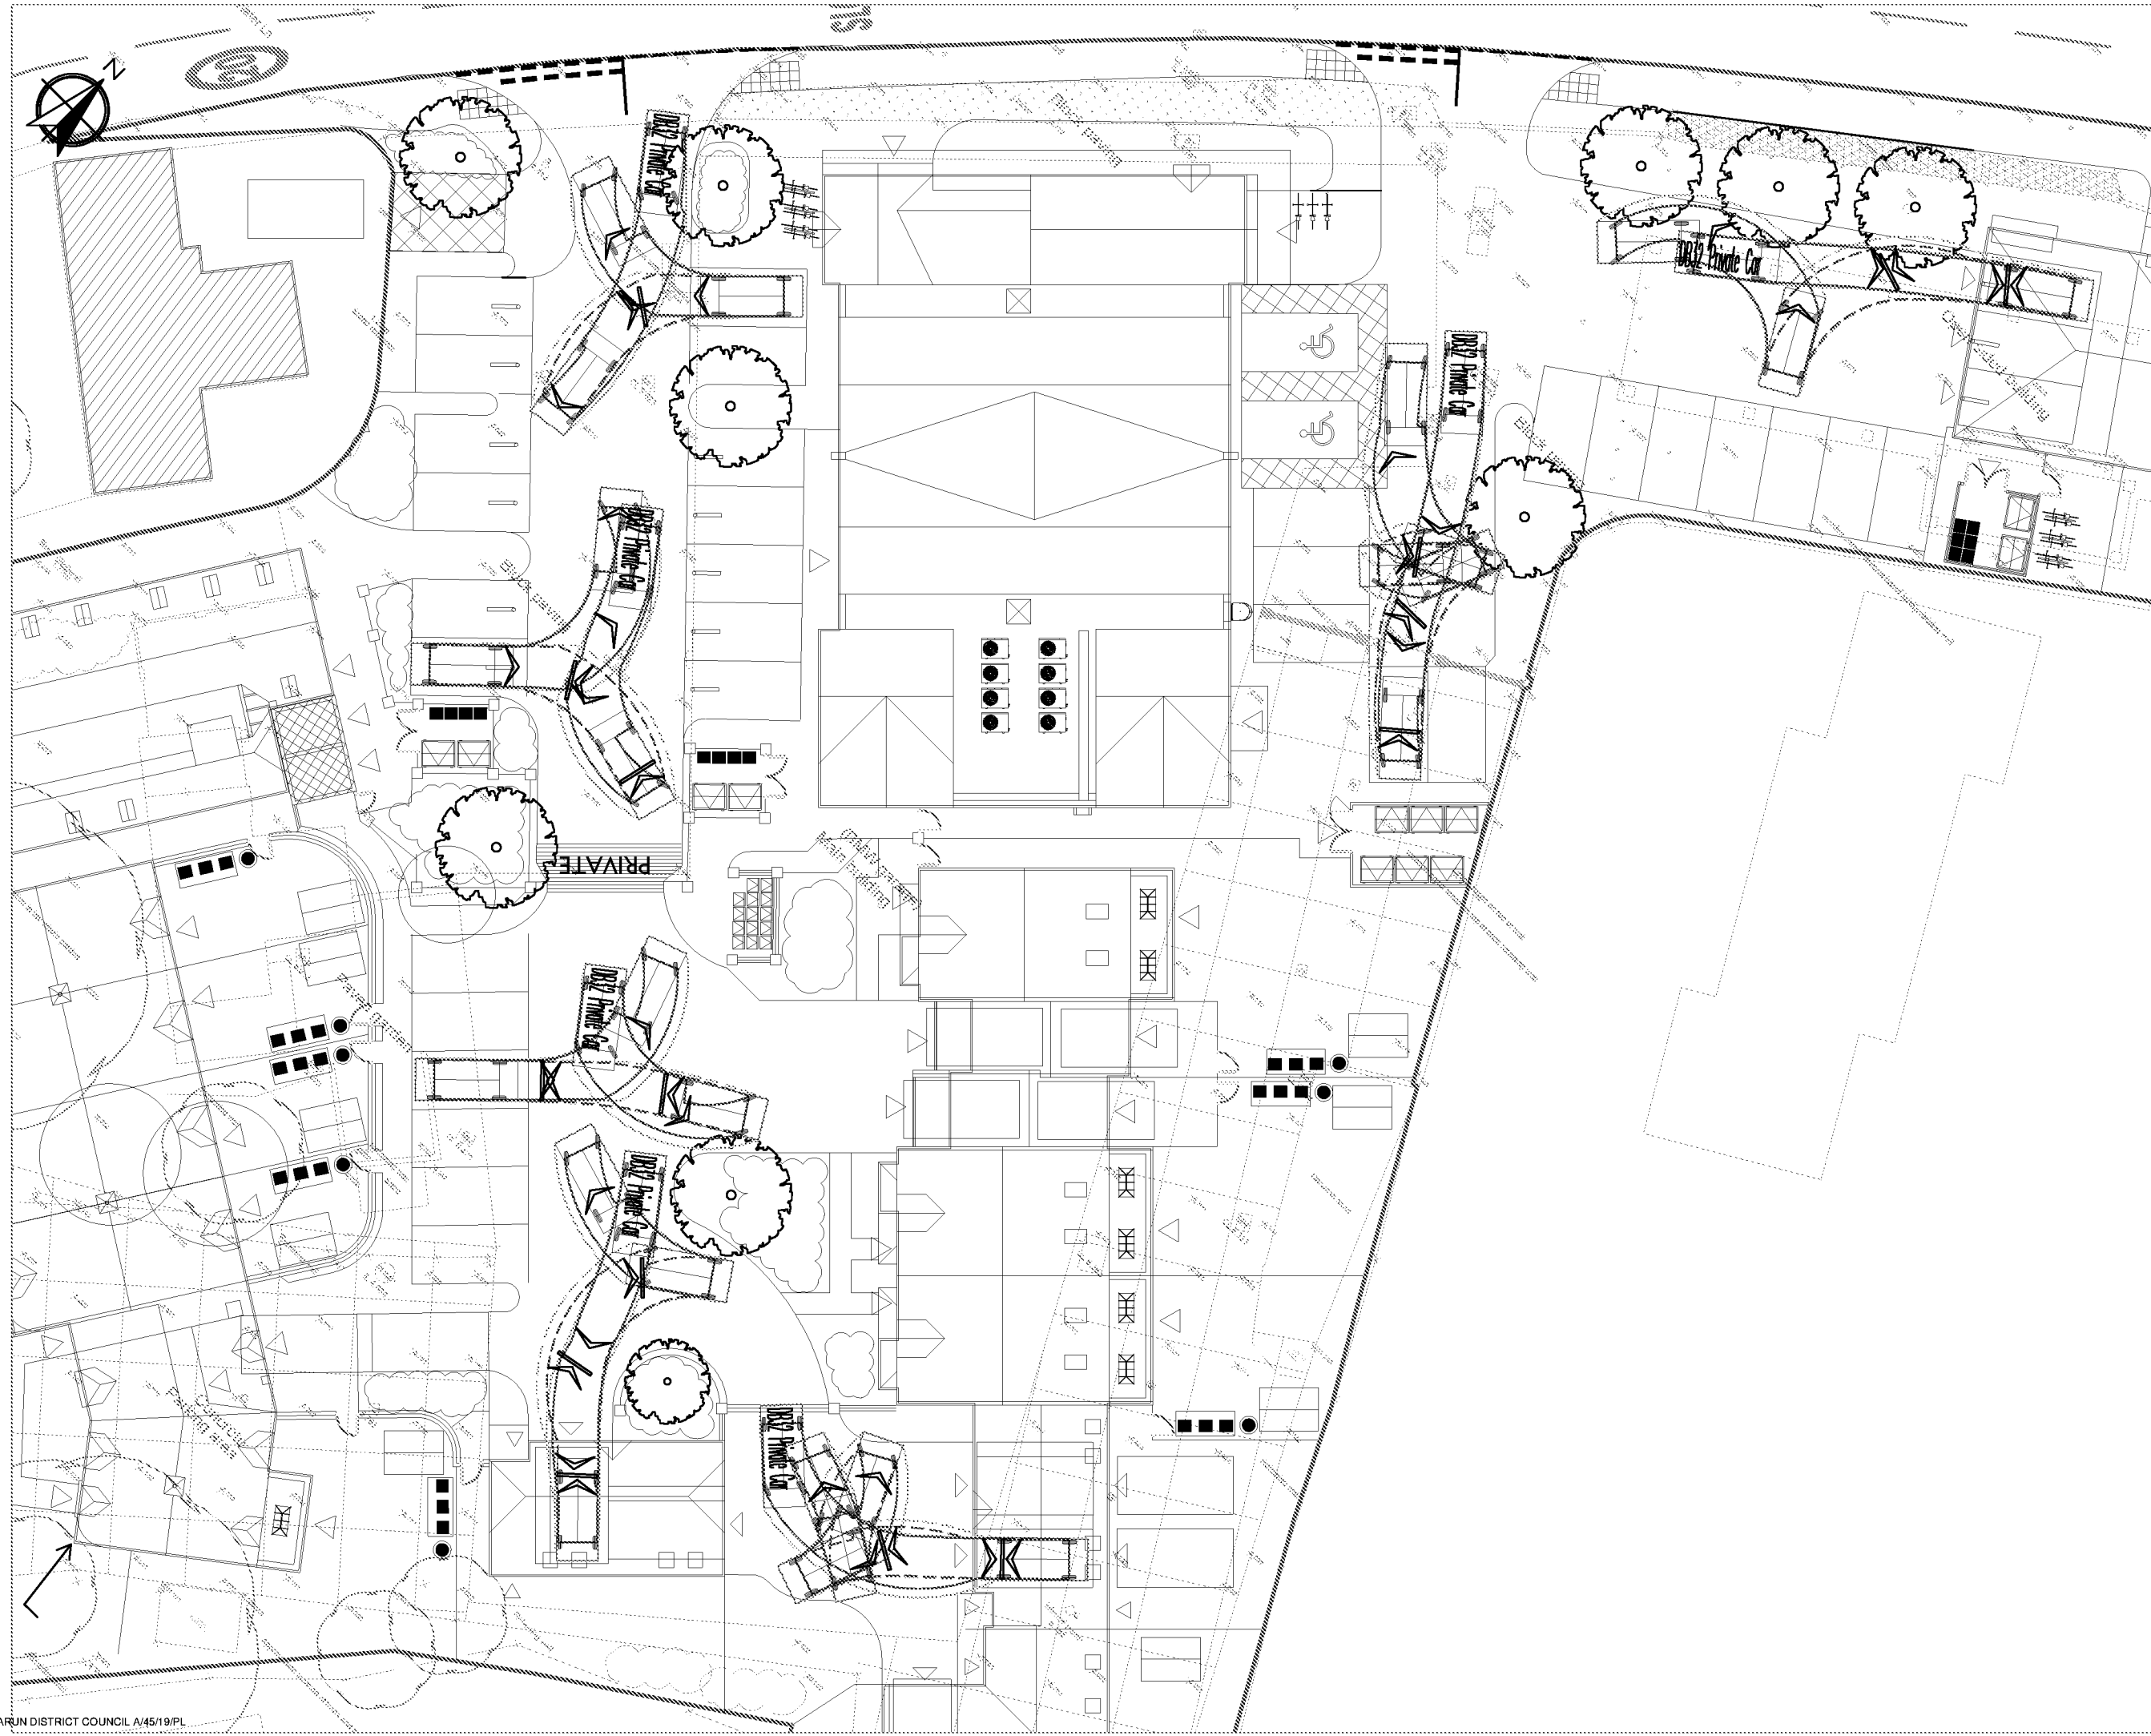


NOTES


A3

-LEGEND-

- Site Boundary
- Existing Road Markings

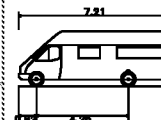

7.5t Panel Van
Overall Length 7.210m
Overall Width 2.192m
Overall Body Height 2.544m
Min Body Ground Clearance 0.316m
Track Width 1.865m
Lock to lock time 4.00s
Kerb to Kerb Turning Radius 7.400m

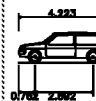

DB32 Private Car
Overall Length 4.223m
Overall Width 1.715m
Overall Body Height 1.392m
Min Body Ground Clearance 0.255m
Max Track Width 1.679m
Lock to lock time 4.00s
Kerb to Kerb Turning Radius 5.780m

B	May 19	Layout Alterations	SMO	ALB
A	Mar 19	New Layout	SMO	ALB
-	Jan 19	Original Issue	SMO	ALB
Rev.	Date	Amendments	Drawn	Appr.

This drawing has been prepared for the purposes of planning discussions and does not constitute a detailed design drawing, or Construction drawing. A Design Hazard Inventory has been prepared by RGP setting out the hazards which have been designed out. This is available upon request.

This map is based on or reproduced from Ordnance Survey material with the permission of Ordnance Survey on behalf of the controller of Her Majesty's Stationary Office (c) Crown Copyright. Licence Number: A1100071123. This drawing is based upon Ordnance Survey mapping. RGP accept no liability for any inaccuracies with the data.




Transport Planning and Infrastructure Design Consultants
Unit 2, West Lane, Holford Lane, Chichester, PO20 1AP
Tel: 01243 210418 Fax: 01243 801802 www.rgp.co.uk
C8507

Landspeed Homes Limited

Project
Changers BMW, Water Lane
Angmering

Drawing Title
Swept Path Analysis
Parking

Scale	1:250	Drawn By	SMO	Checked By	ALB	Approved By	PMR
Date	May 2019	Drawing No	2018-4619-002	Rev			C

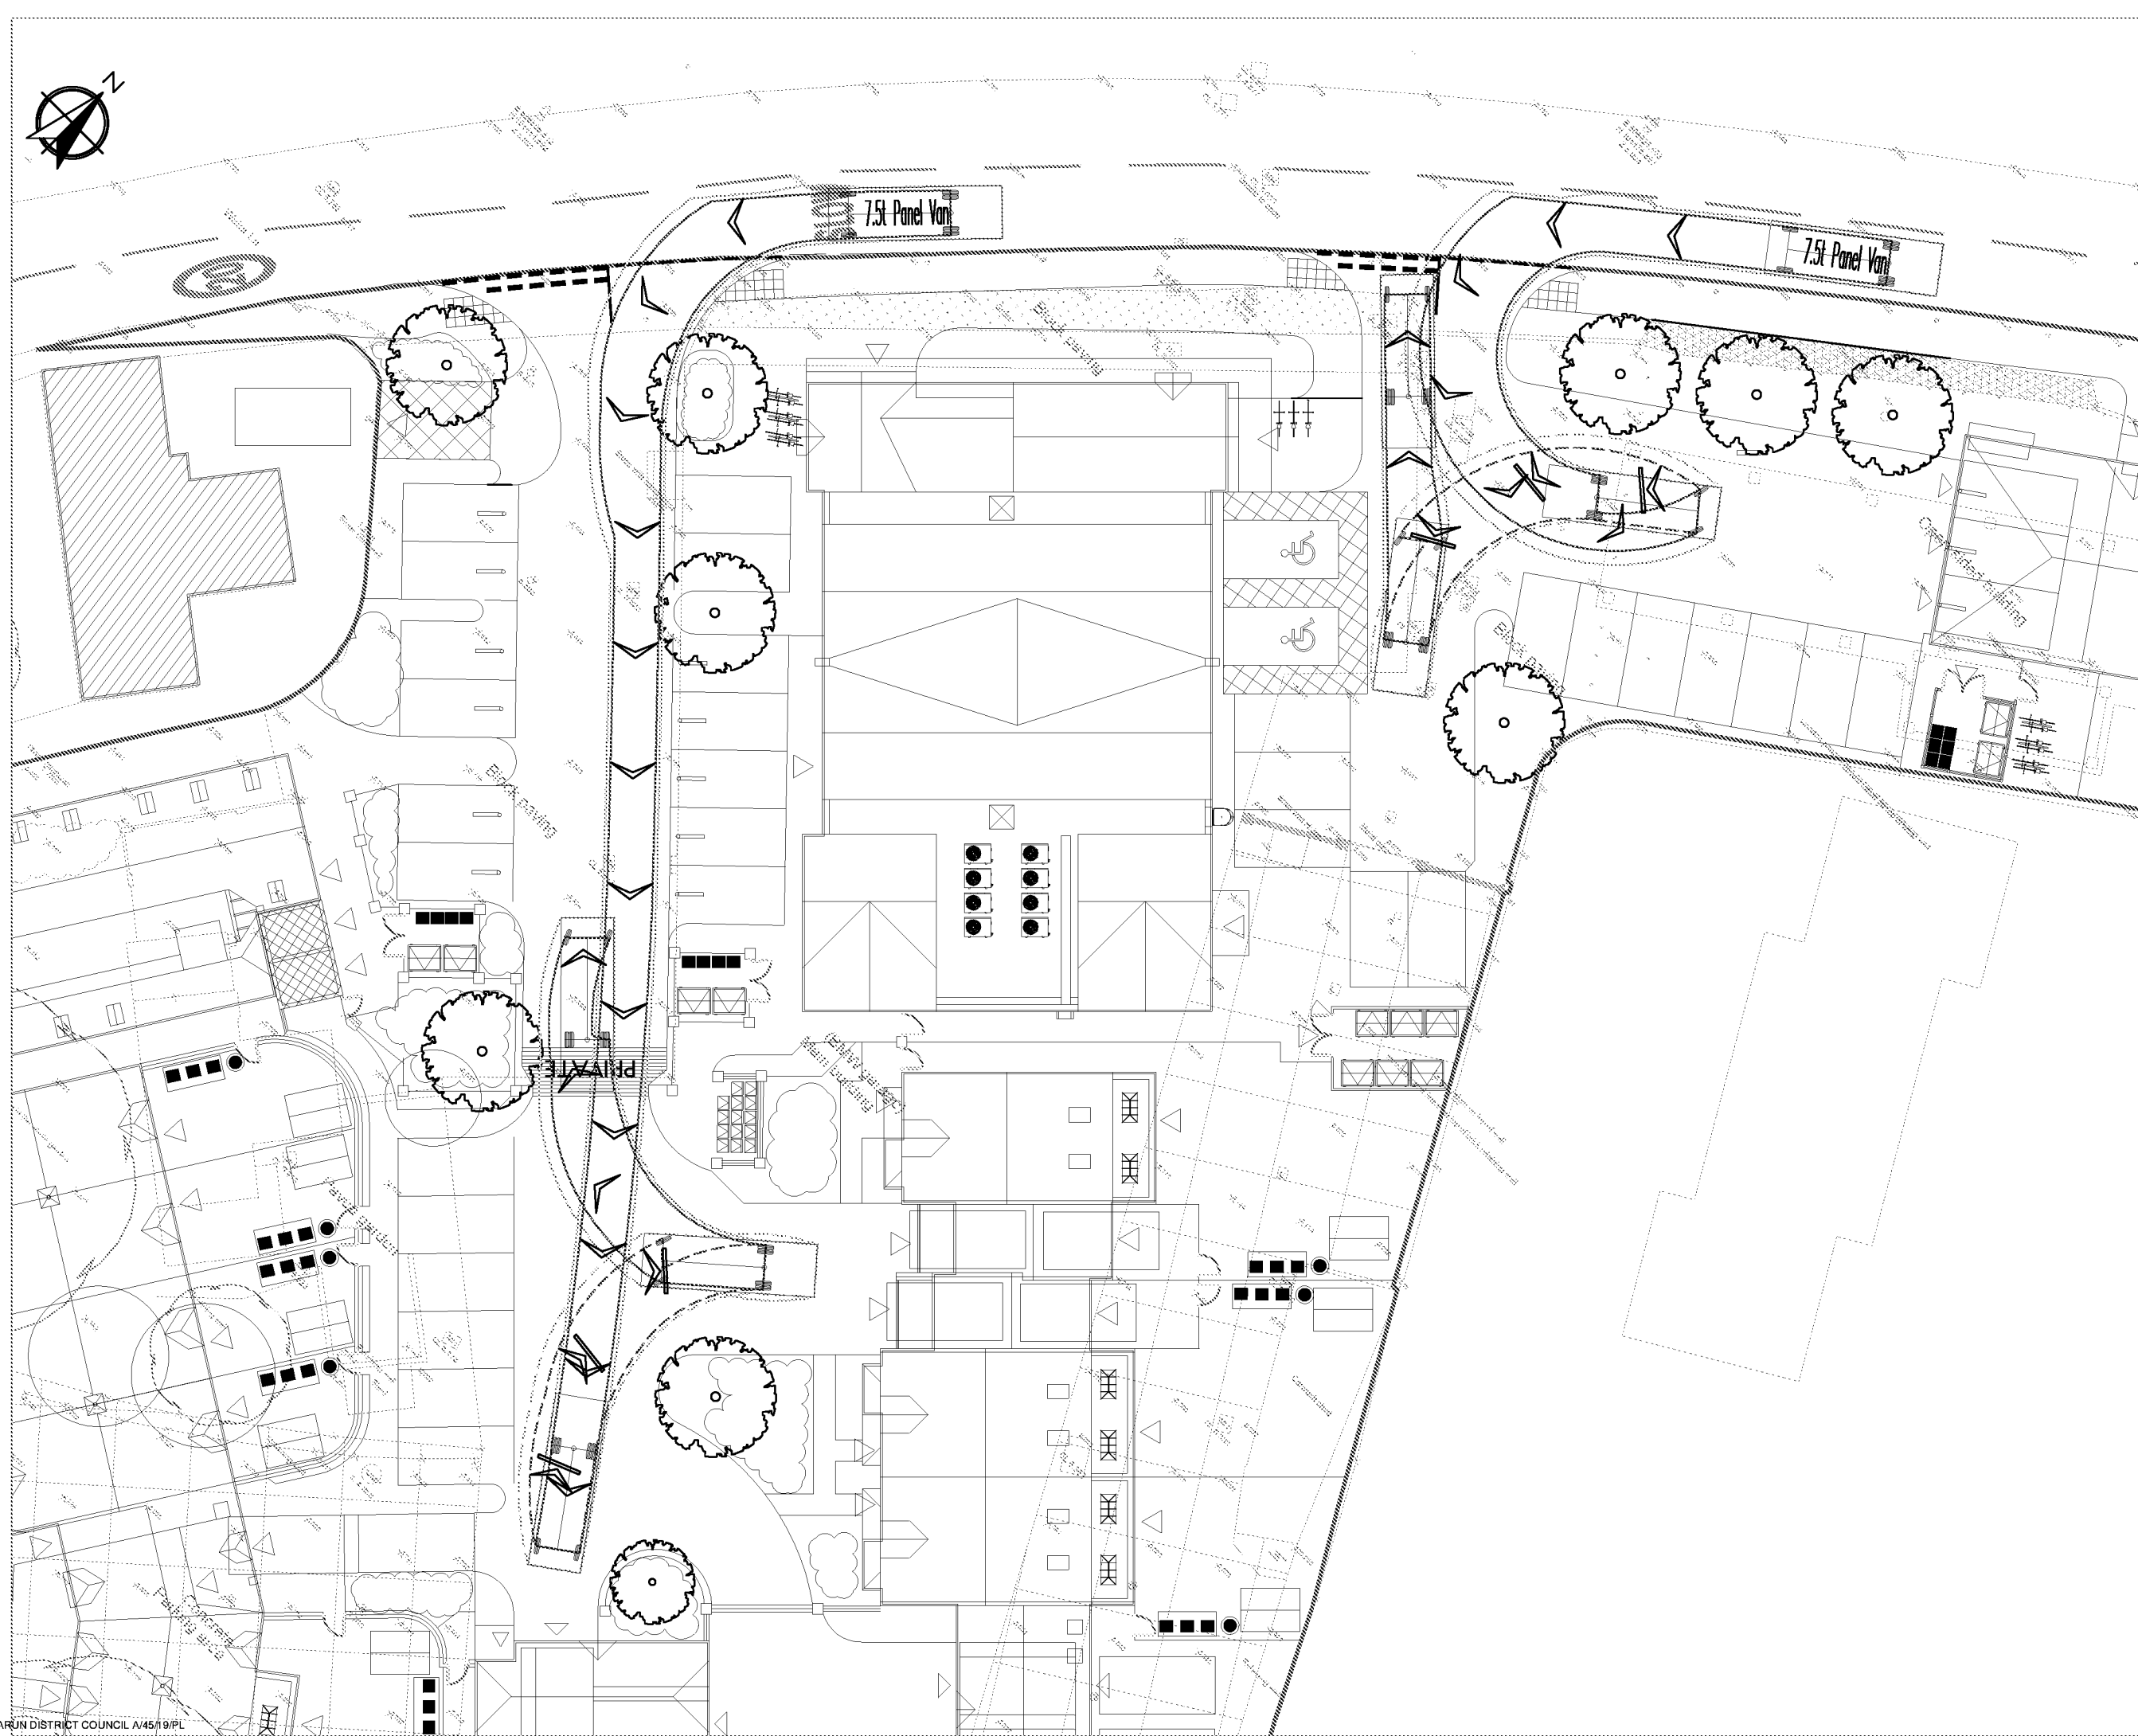


NOTES

A3

-LEGEND-

- Site Boundary
- Existing Road Markings

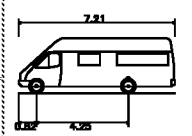

7.5t Panel Van	Overall Length	7.210m
	Overall Width	2.192m
	Overall Height	2.544m
	Min Body Ground Clearance	0.316m
	Track Width	1.865m
	Lock to lock time	4.00s
	Kerb to Kerb Turning Radius	7.400m

Rev.	Date	Amendments	Drawn	Appr.
C	May 19	Layout Alterations	SMO	ALB
B	Mar 19	New Layout	SMO	ALB
A	Mar 19	New Layout	SMO	ALB
-	Jan 19	Original Issue	SMO	ALB





This drawing has been prepared for the purposes of planning discussions and does not constitute a detailed design drawing, or Construction drawing. A Design Hazard Inventory has been prepared by RGP setting out the hazards which have been designed out. This is available upon request.

This map is based on or reproduced from Ordnance Survey material with the permission of Ordnance Survey on behalf of the controller at Her Majesty's Stationary Office (c) Crown Copyright. Licence Number: AI 100027123. This drawing is based upon Ordnance Survey mapping. RGP accept no liability for any inaccuracies with the data.



Transport Planning and Infrastructure Design Consultants
Unit 2, West Lane, Hailsham, East Sussex, BN27 5AP
Tel: 01323 210418 Fax: 01323 801802 www.rgp.co.uk
Client

Landspeed Homes Limited			
Project Chandlers BMW, Water Lane Angmering			
Drawing Title Swept Path Analysis 7.5t Panel Van Turning			
Scale 1:250	Drawn By SMO	Checked By ALB	Approved By PMR
Date May 2019	Drawing No 2018-4619-002	Rev. D	

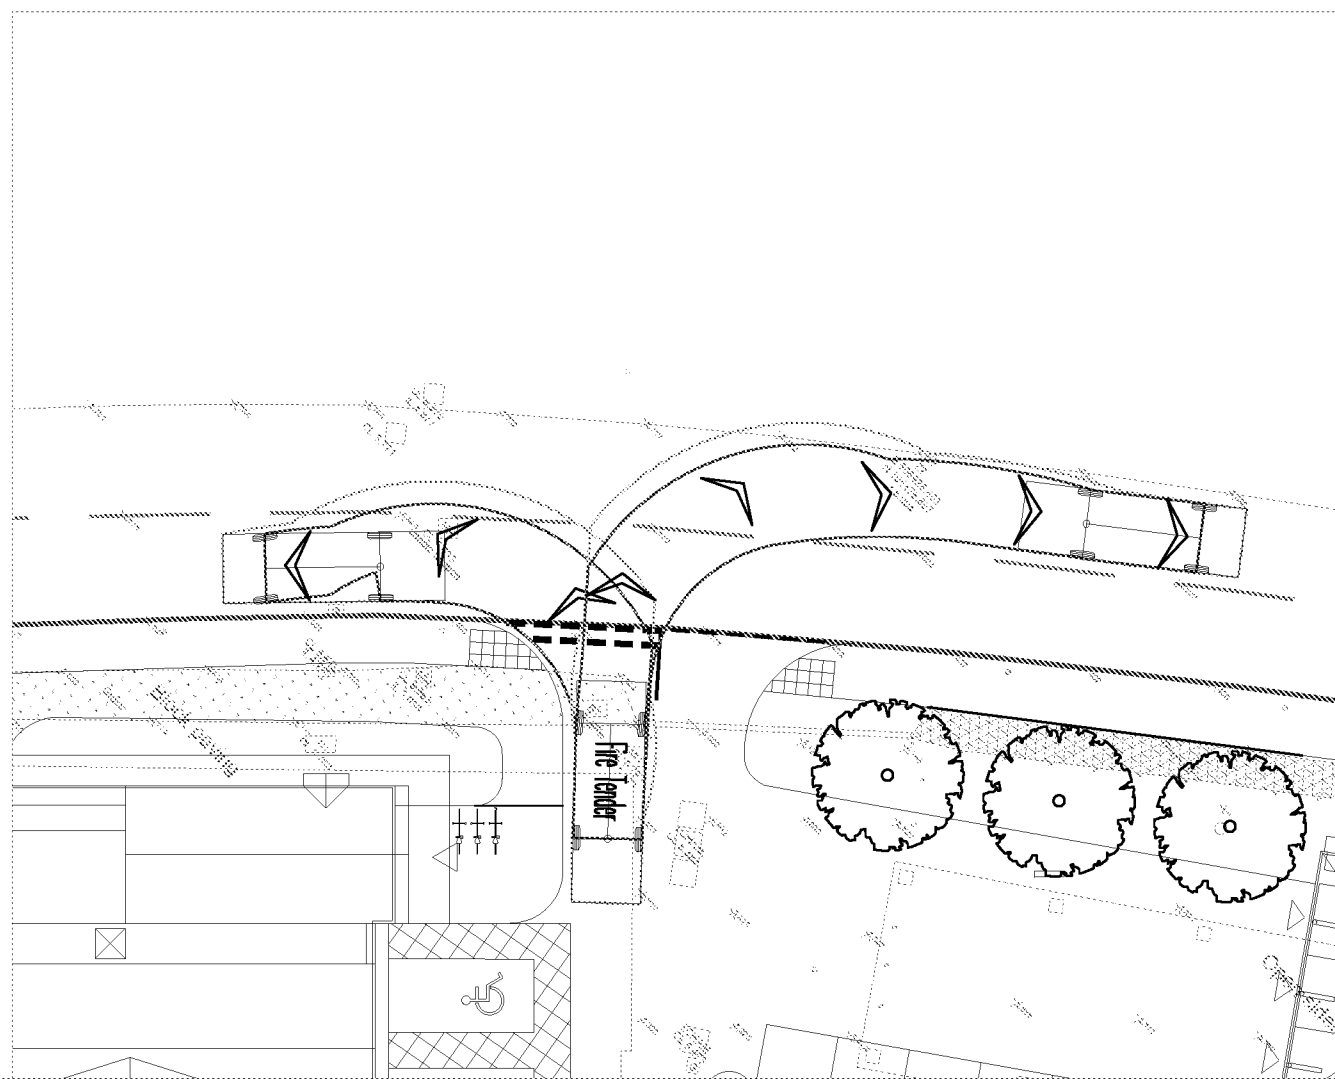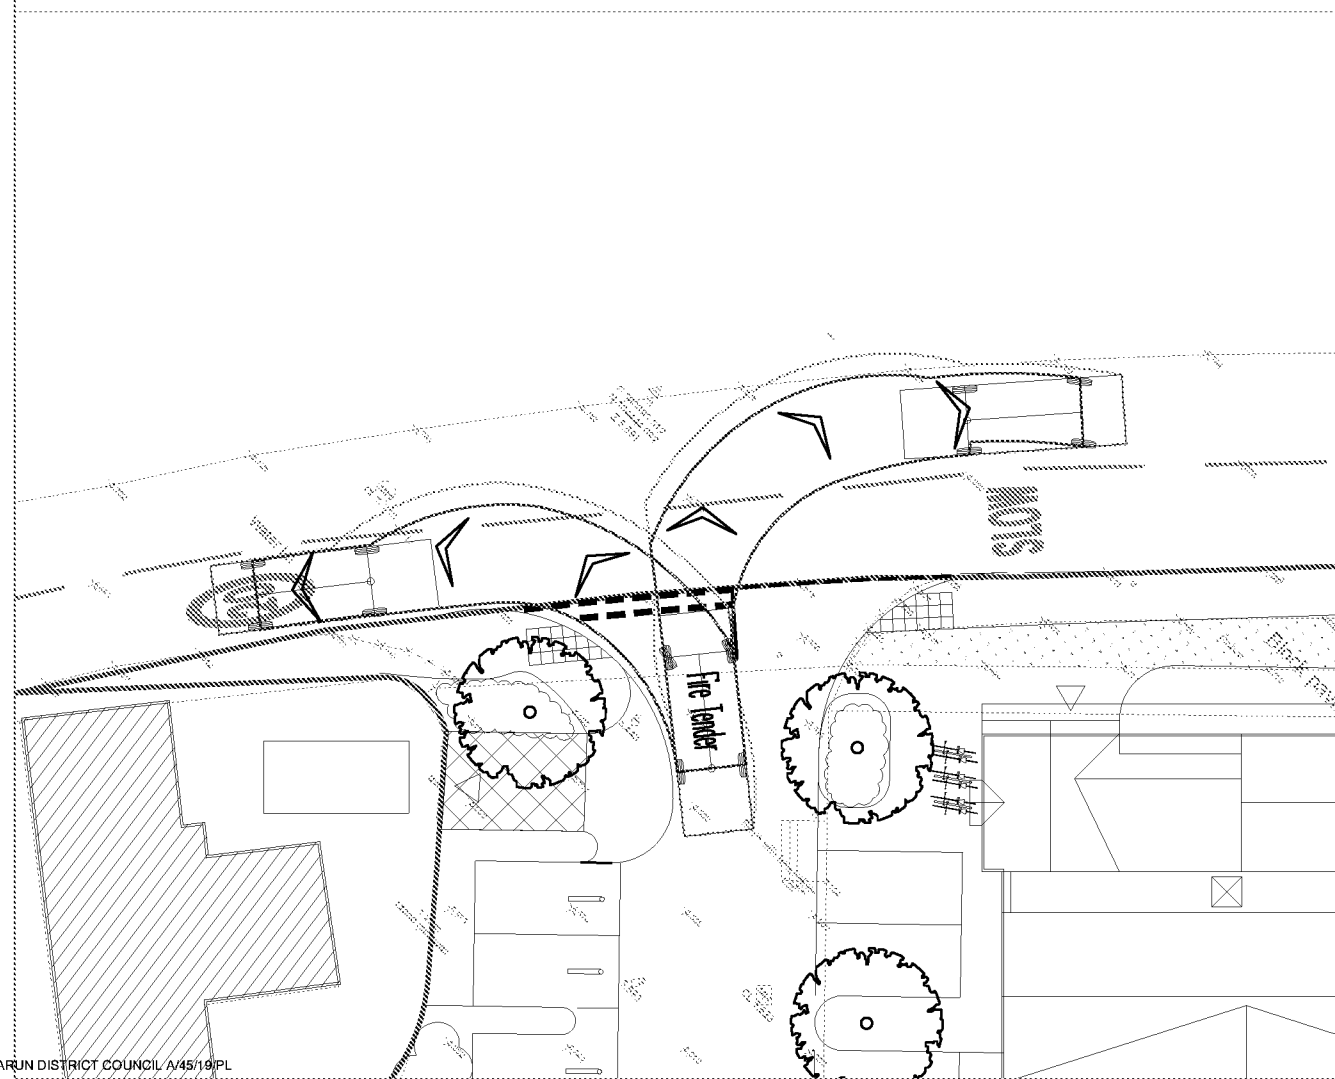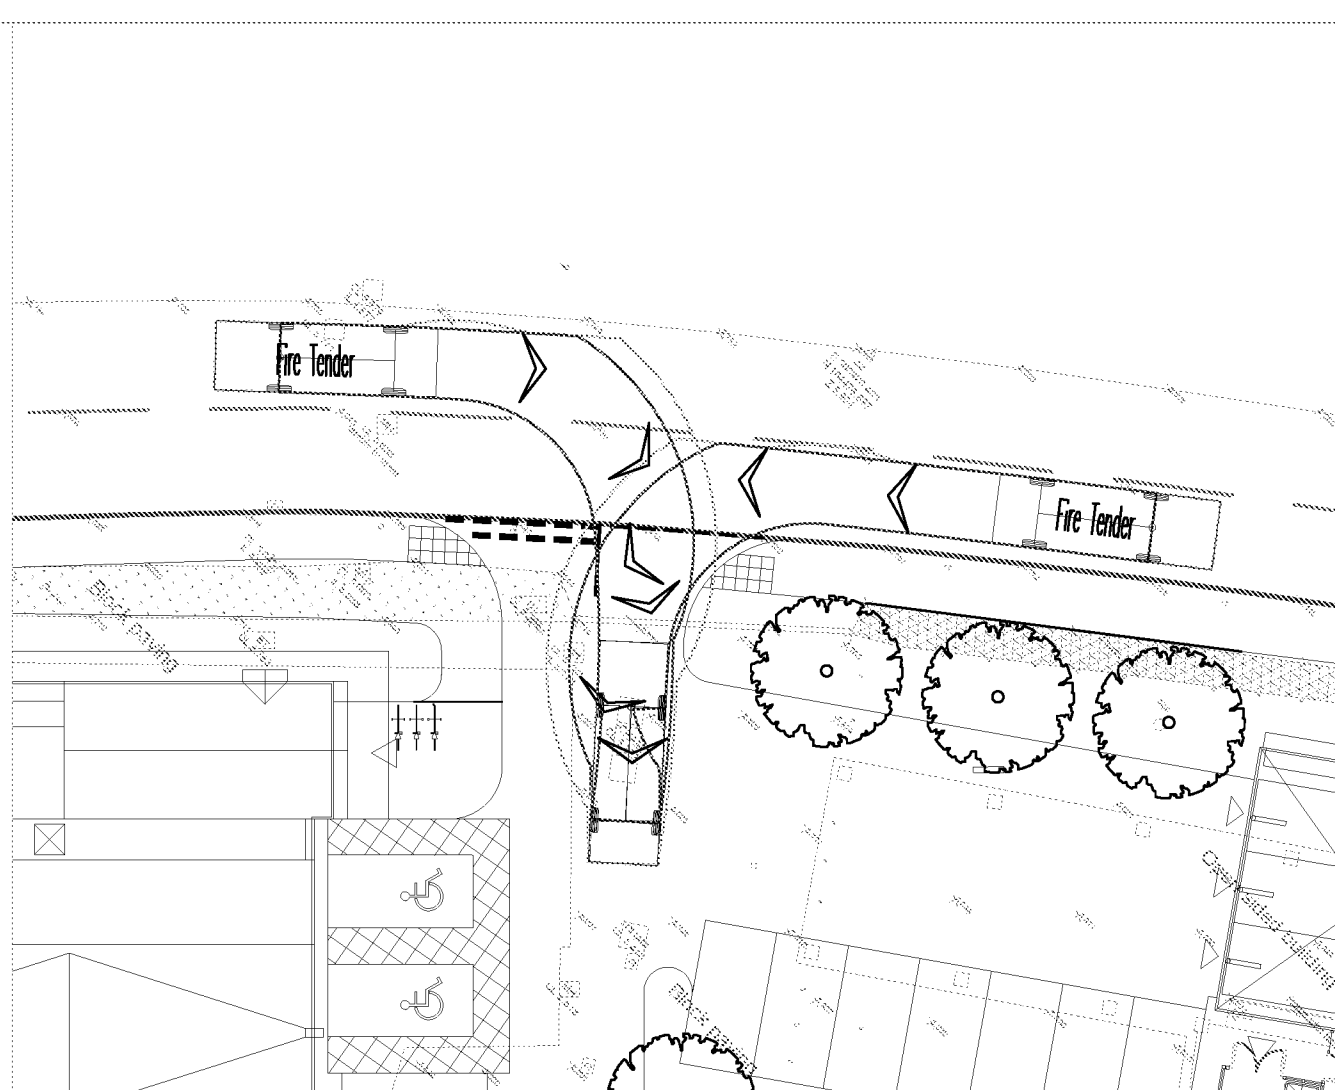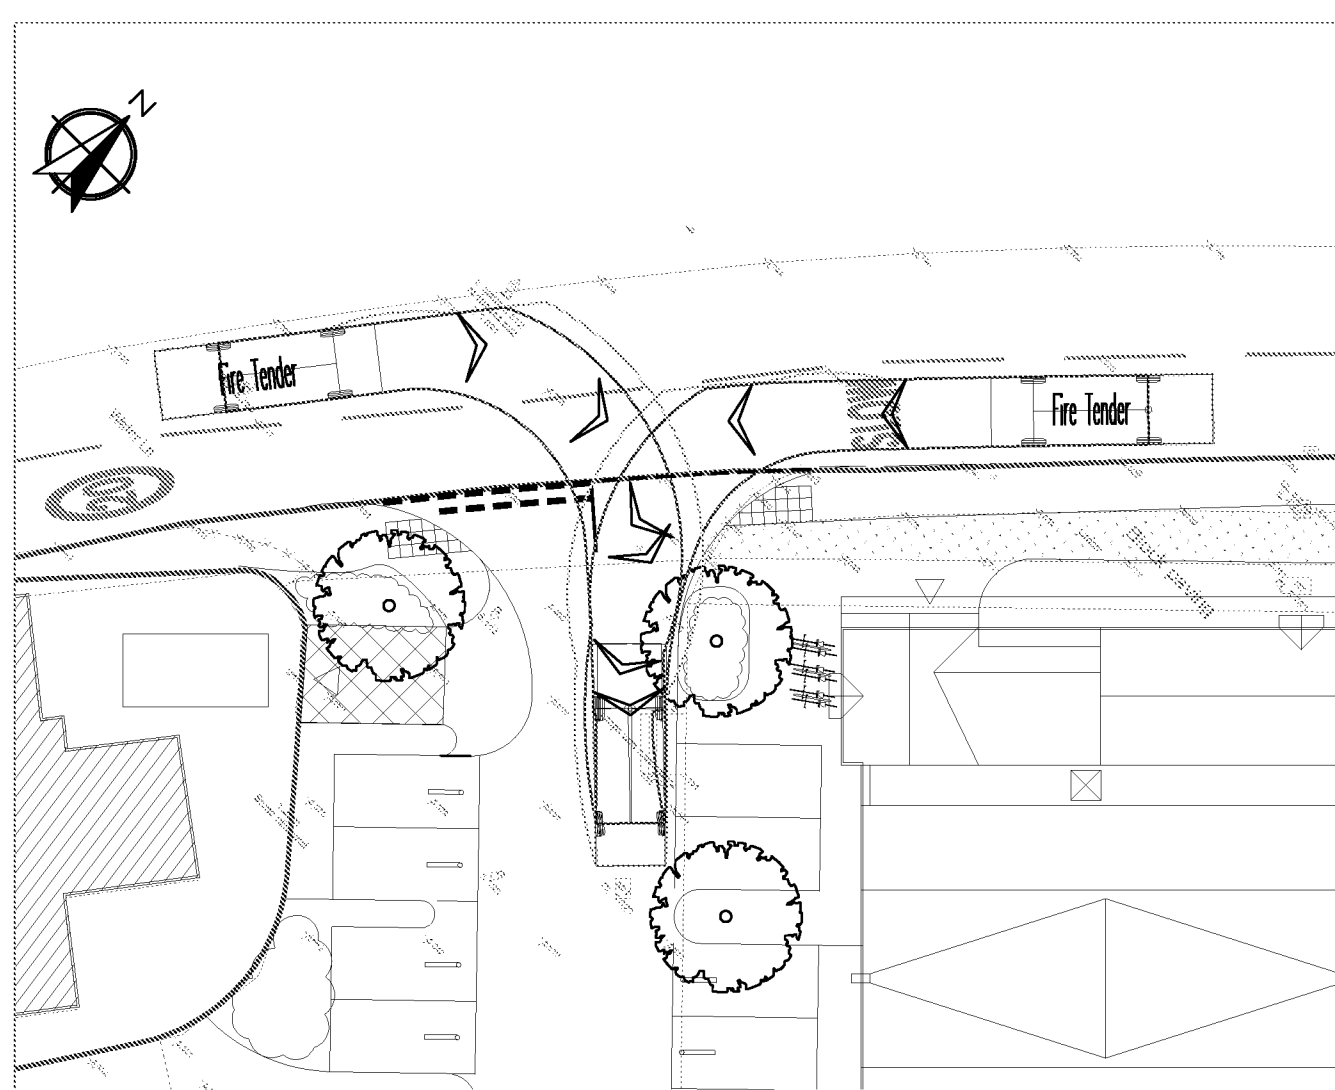

NOTES

A3

-LEGEND-

Site Boundary

Existing Road Markings

7.334m

Fire Tender

Overall Length

2.286m

Overall Width

0.380m

Overall Height

2.286m

Min Body Ground Clearance

5.00s

Lock to lock time

8.000m

Kerb to Kerb Turning Radius

C	May 19	Layout Alterations	SMO	ALB
B	Mar 19	New Layout	SMO	ALB
A	Mar 19	New Layout	SMO	ALB
-	Jan 19	Original Issue	SMO	ALB
Rev.	Date	Amendments	Drawn	Appr.

This drawing has been prepared for the purposes of planning discussions and does not constitute a detailed design drawing, or Construction drawing. A Design Hazard Inventory has been prepared by RGP setting out the hazards which have been designed out. This is available upon request.

This map is based on or reproduced from Ordnance Survey material with the permission of Ordnance Survey on behalf of the controller of Her Majesty's Stationary Office (c) Crown Copyright, Licence Number: A1100071123
This drawing is based upon Ordnance Survey mapping. RGP accept no liability for any inaccuracies with the data.

rgp

Transport Planning and Infrastructure Design Consultants
Unit 2, West Lane, Holford Lane, Chesham, Bucks HP8 4AP
Tel: 01294 210418 Fax: 01494 801802 www.rgp.co.uk
UK001


Landspeed Homes Limited

Project
Chandlers BMW, Water Lane
Angmering

Drawing Title
Swept Path Analysis
Fire Tender

Scale	1:250	Drawn By	SMO	Checked By	ALB	Approved By	PMR
Date	May 2019	Drawing No	2018-4619-005	Rev			D

ARUN DISTRICT COUNCIL A/45/19/PL

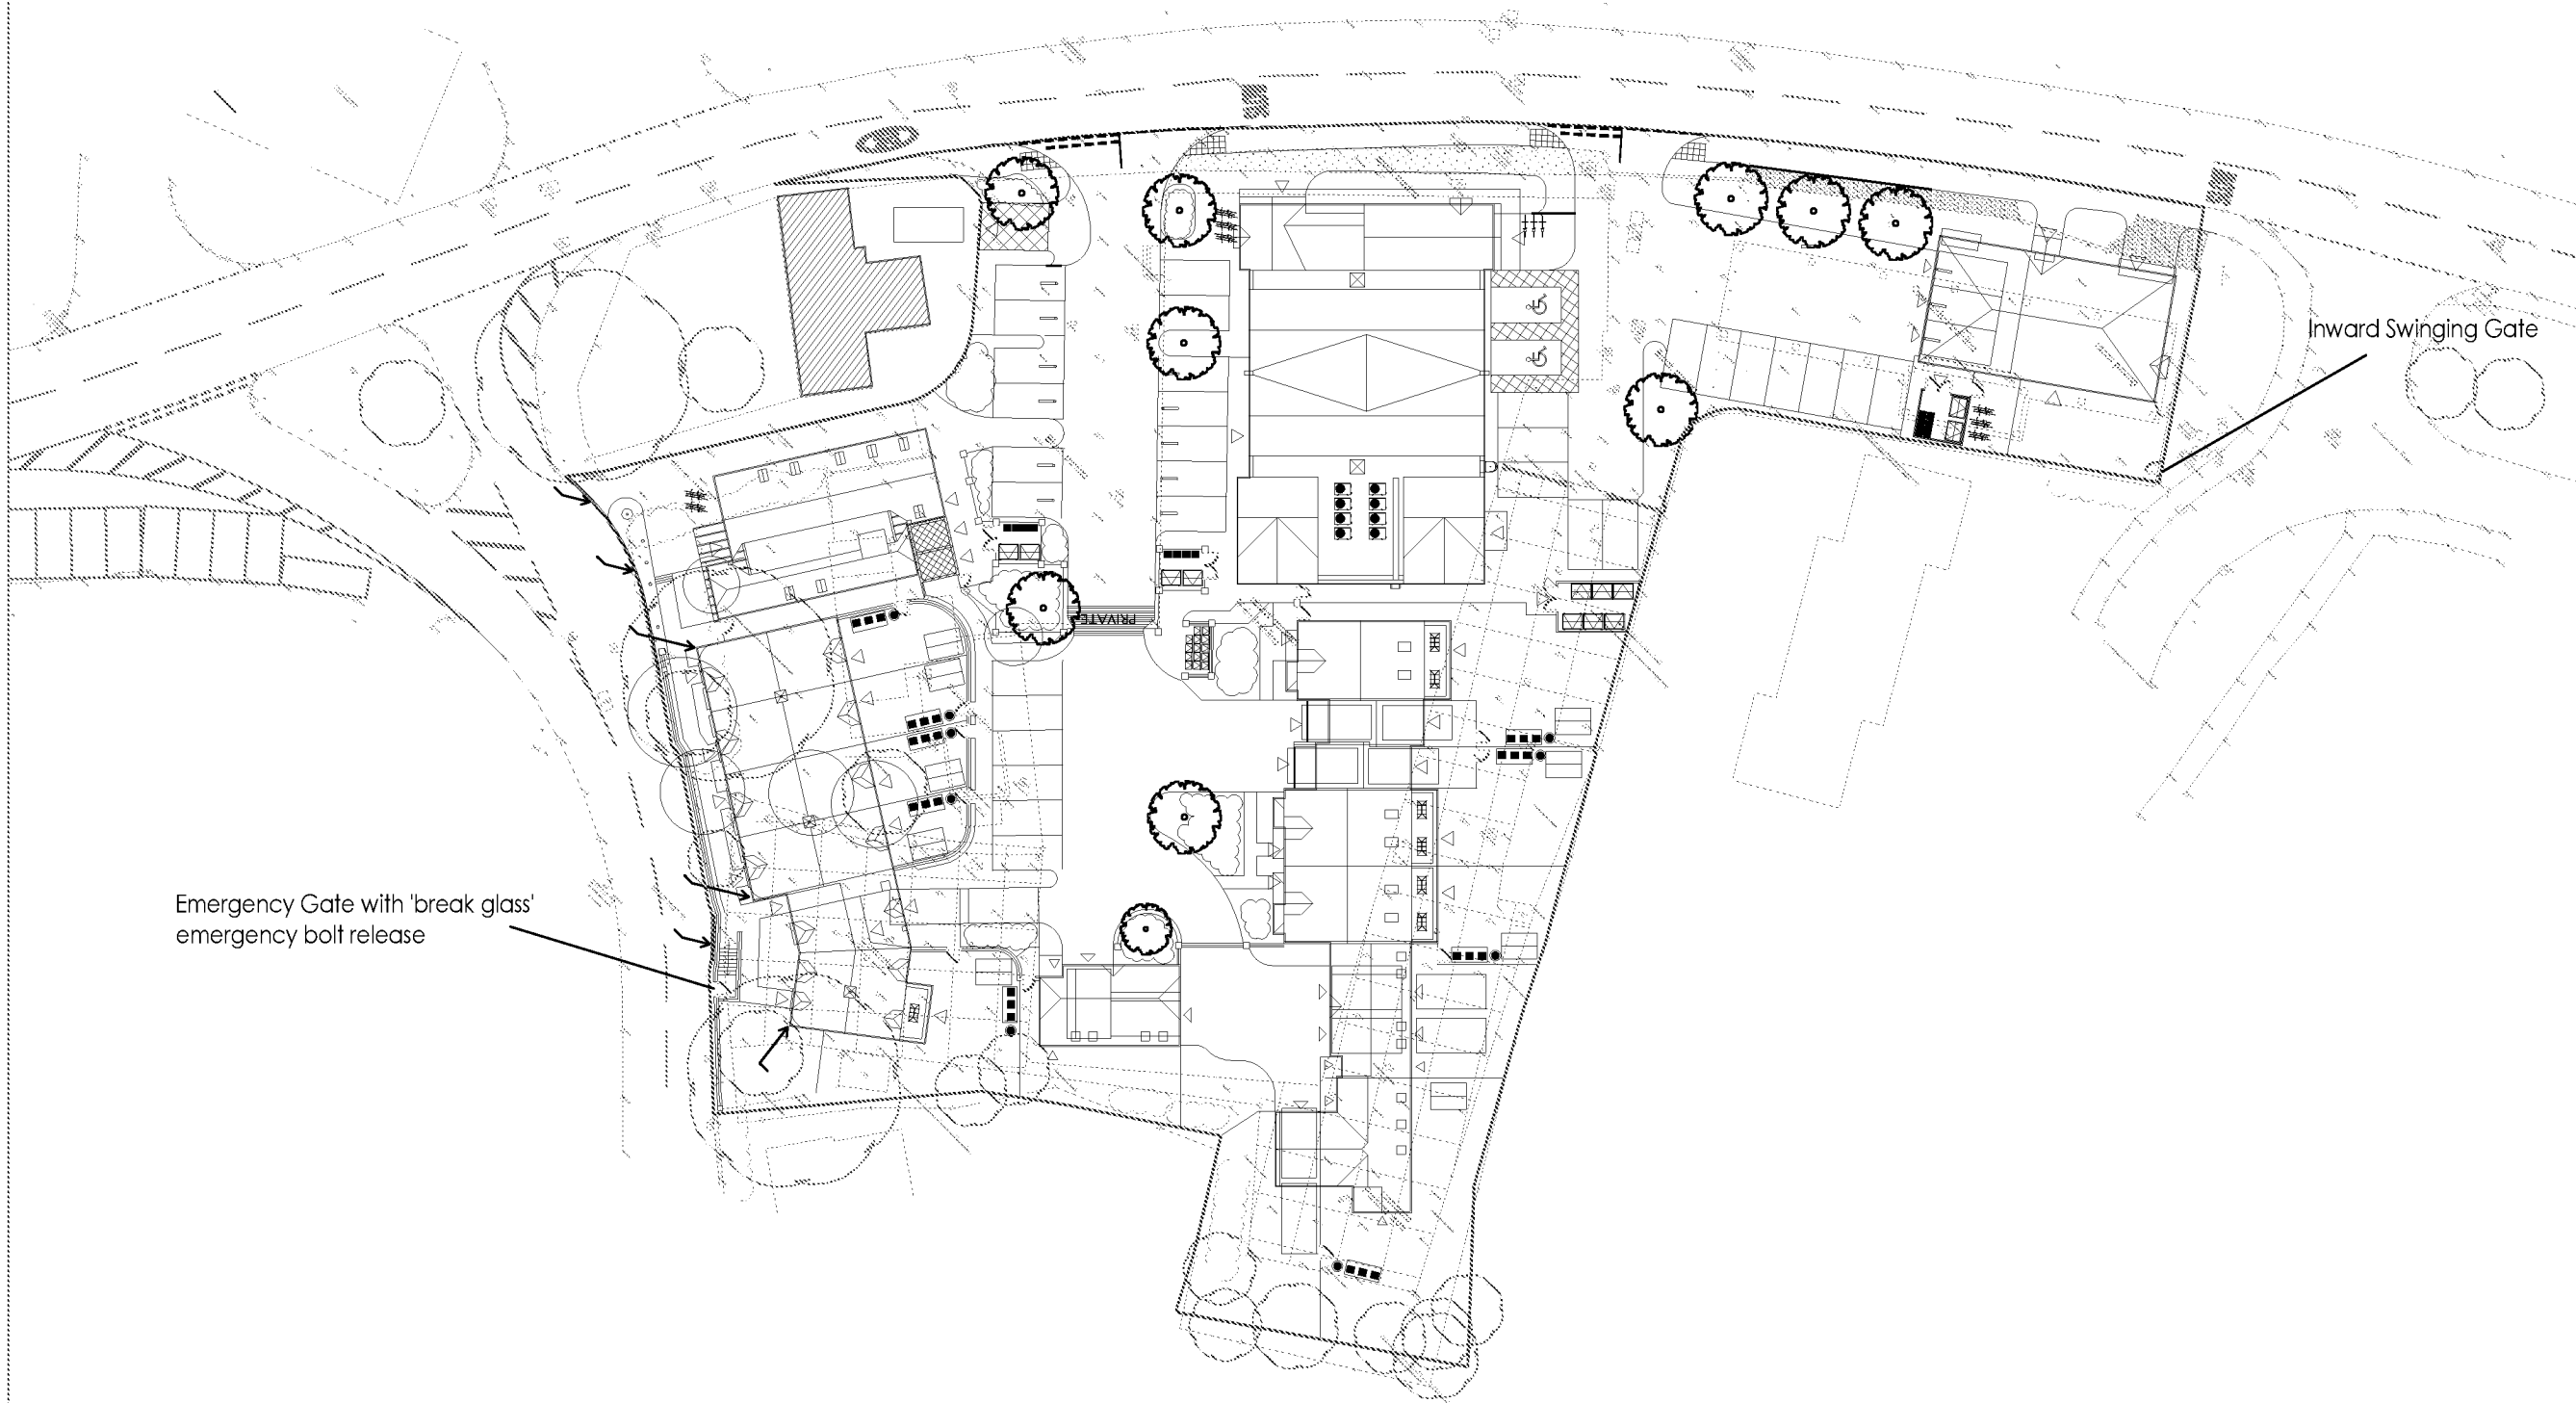

NOTES

A3

-LEGEND-

- Site Boundary
- Existing Road Markings

-	Jan 19	Original Issue	SMO	ALB
Rev.	Date	Amendments	Drawn	Appr.

This drawing has been prepared for the purposes of planning discussions and does not constitute a detailed design drawing, or Construction drawing. A Design Hazard Inventory has been prepared by RGP setting out the hazards which have been designed out. This is available upon request.

This map is based on or reproduced from Ordnance Survey material with the permission of Ordnance Survey on behalf of the controller of Her Majesty's Stationary Office (c) Crown Copyright. Licence Number: A1100071123. This drawing is based upon Ordnance Survey mapping. RGP accept no liability for any inaccuracies with the data.



Transport Planning and Infrastructure Design Consultants
Unit 2, West Lane, Holford Lane, Chesham, Bucks HP8 4NP
Tel: 01294 210418 Fax: 01294 801602 www.rgp.co.uk
Client

Landspeed Homes Limited

Project
Chandlers BMW, Water Lane
Angmering

Drawing Title
Site Overview
Fire Tender

Scale	1:500	Drawn By	SMO	Checked By	ALB	Approved By	PMR
Date	May 2019	Drawing No	2018-4619-006	Rev.	-		