




REVISIONS				
REV.	DESCRIPTION	DRAWN	CHKD.	DATE
A	Dry Riser access repositioned on ground floor level	ML	**	14/05/19
B	All Floor Plans revised to Planning and Client comments.	ML	**	21/01/20

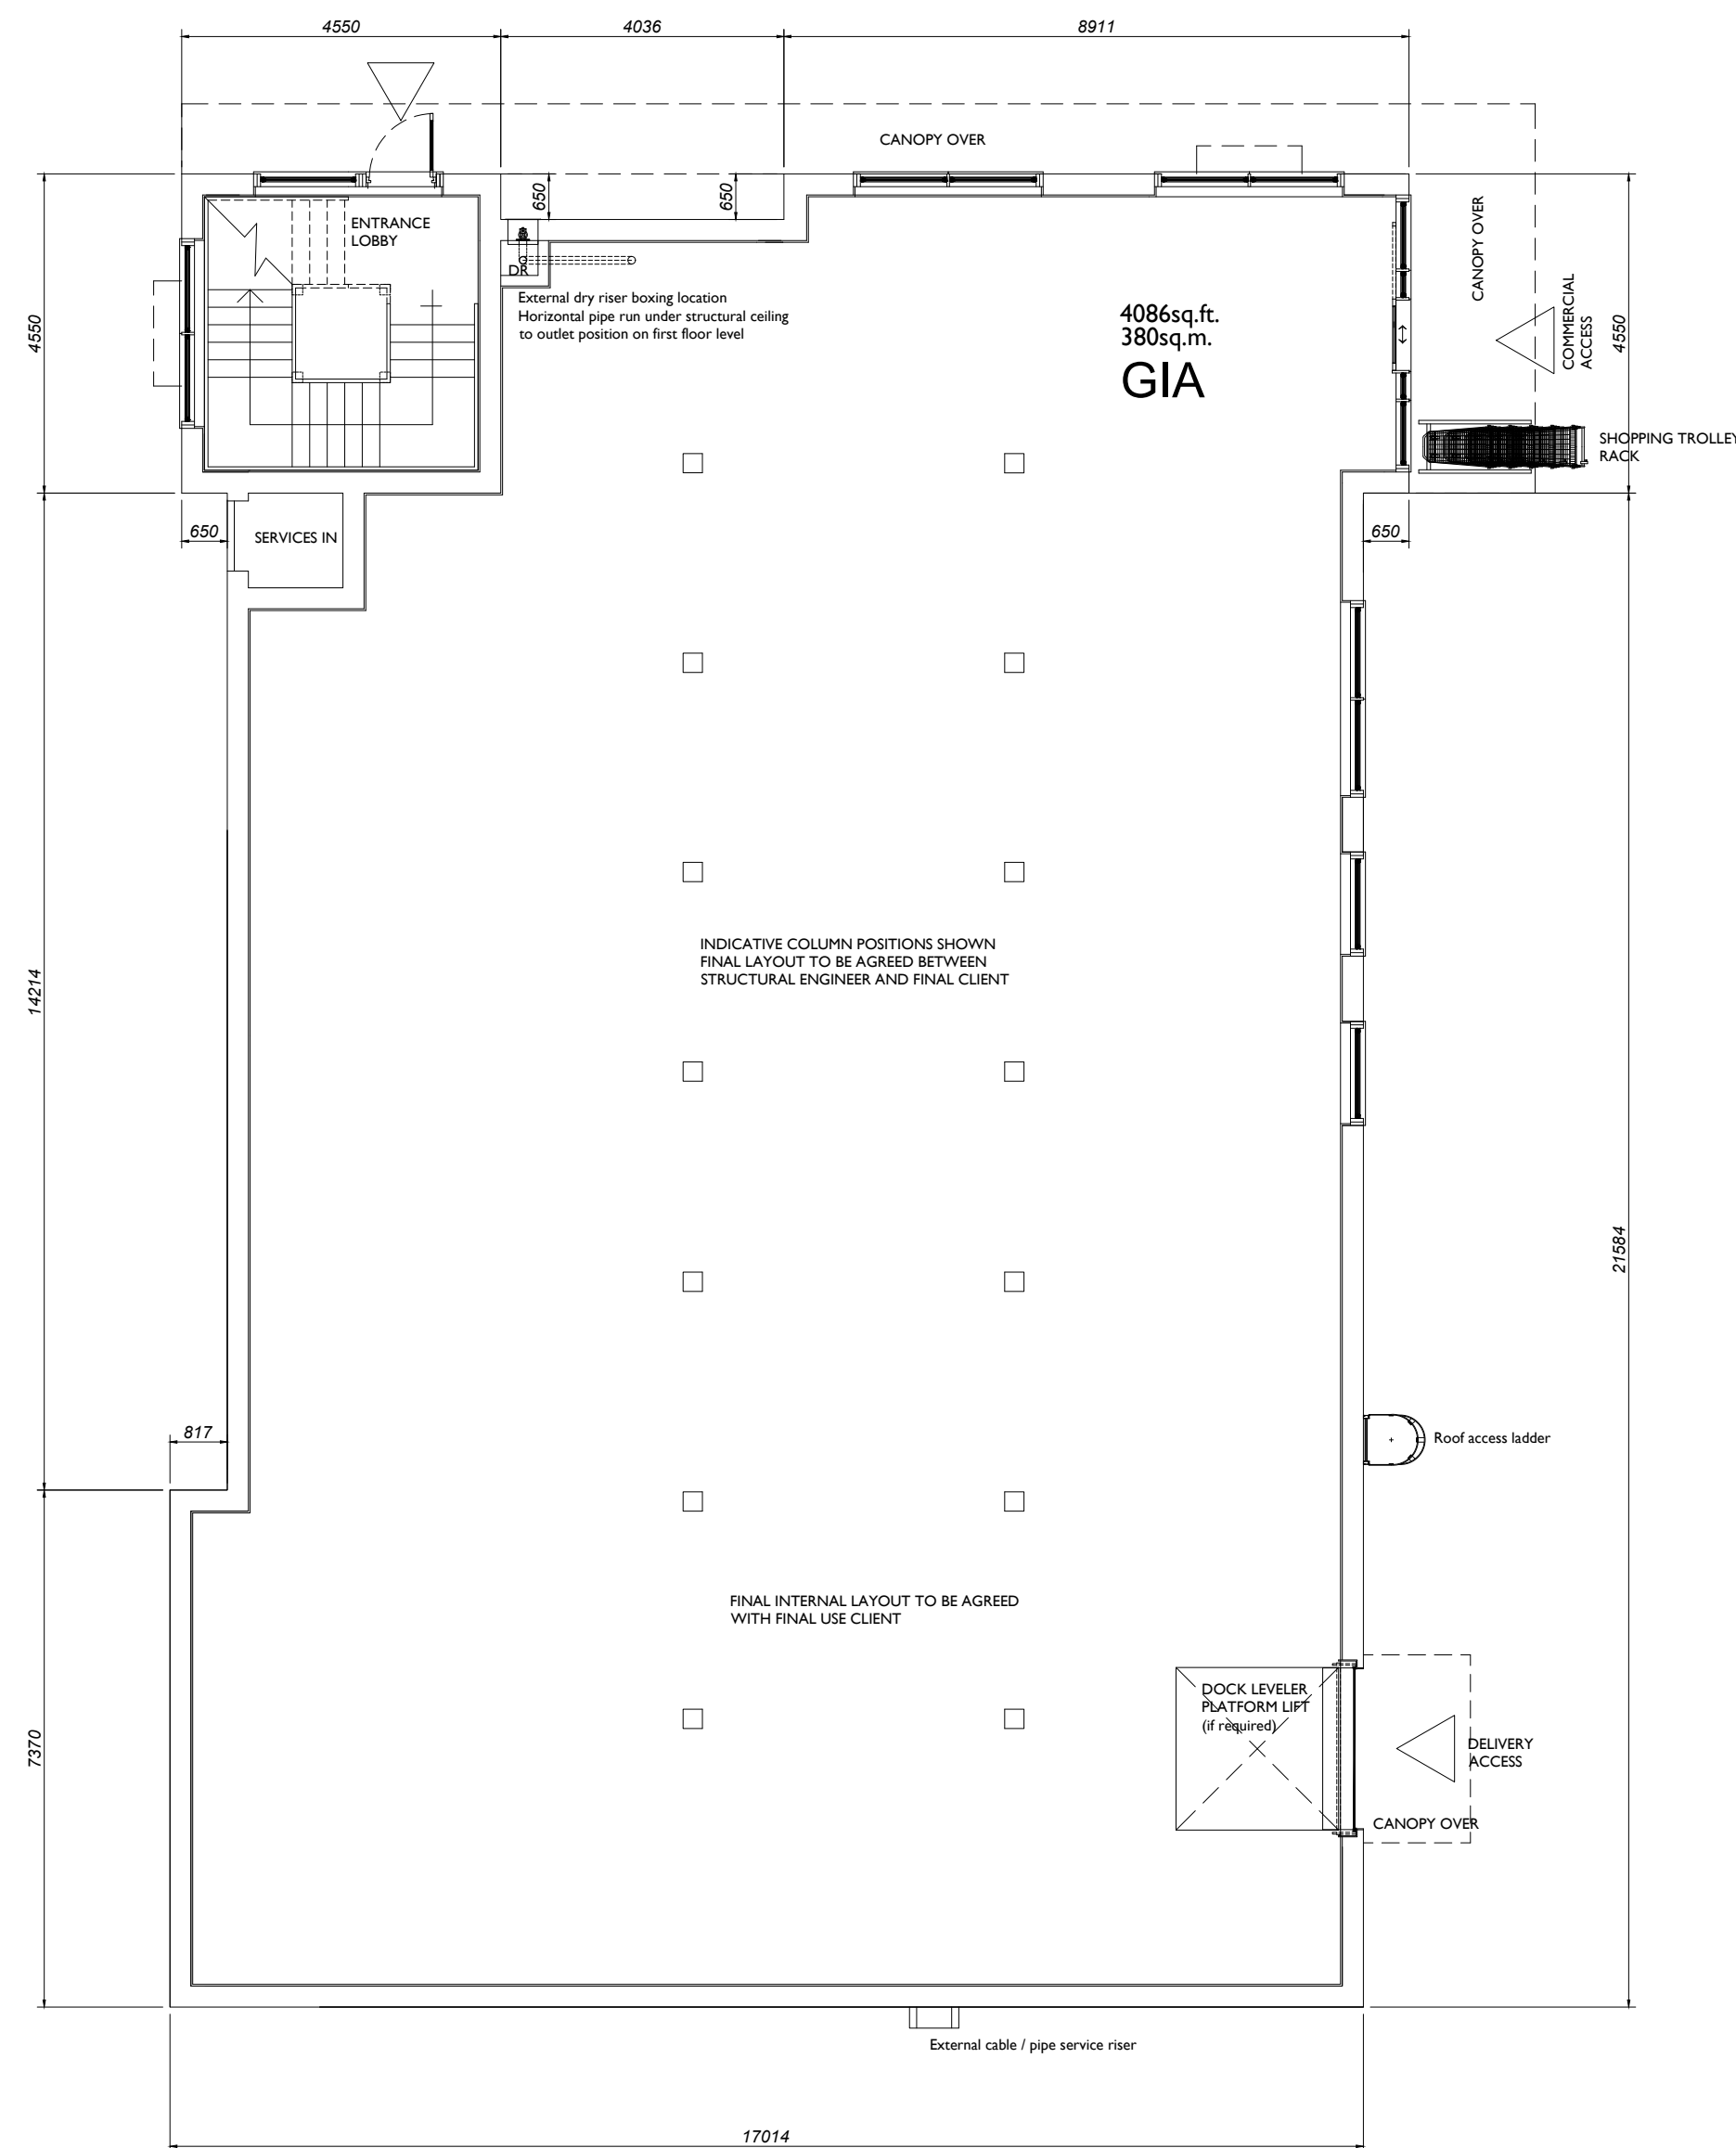

GROUND FLOOR PLAN

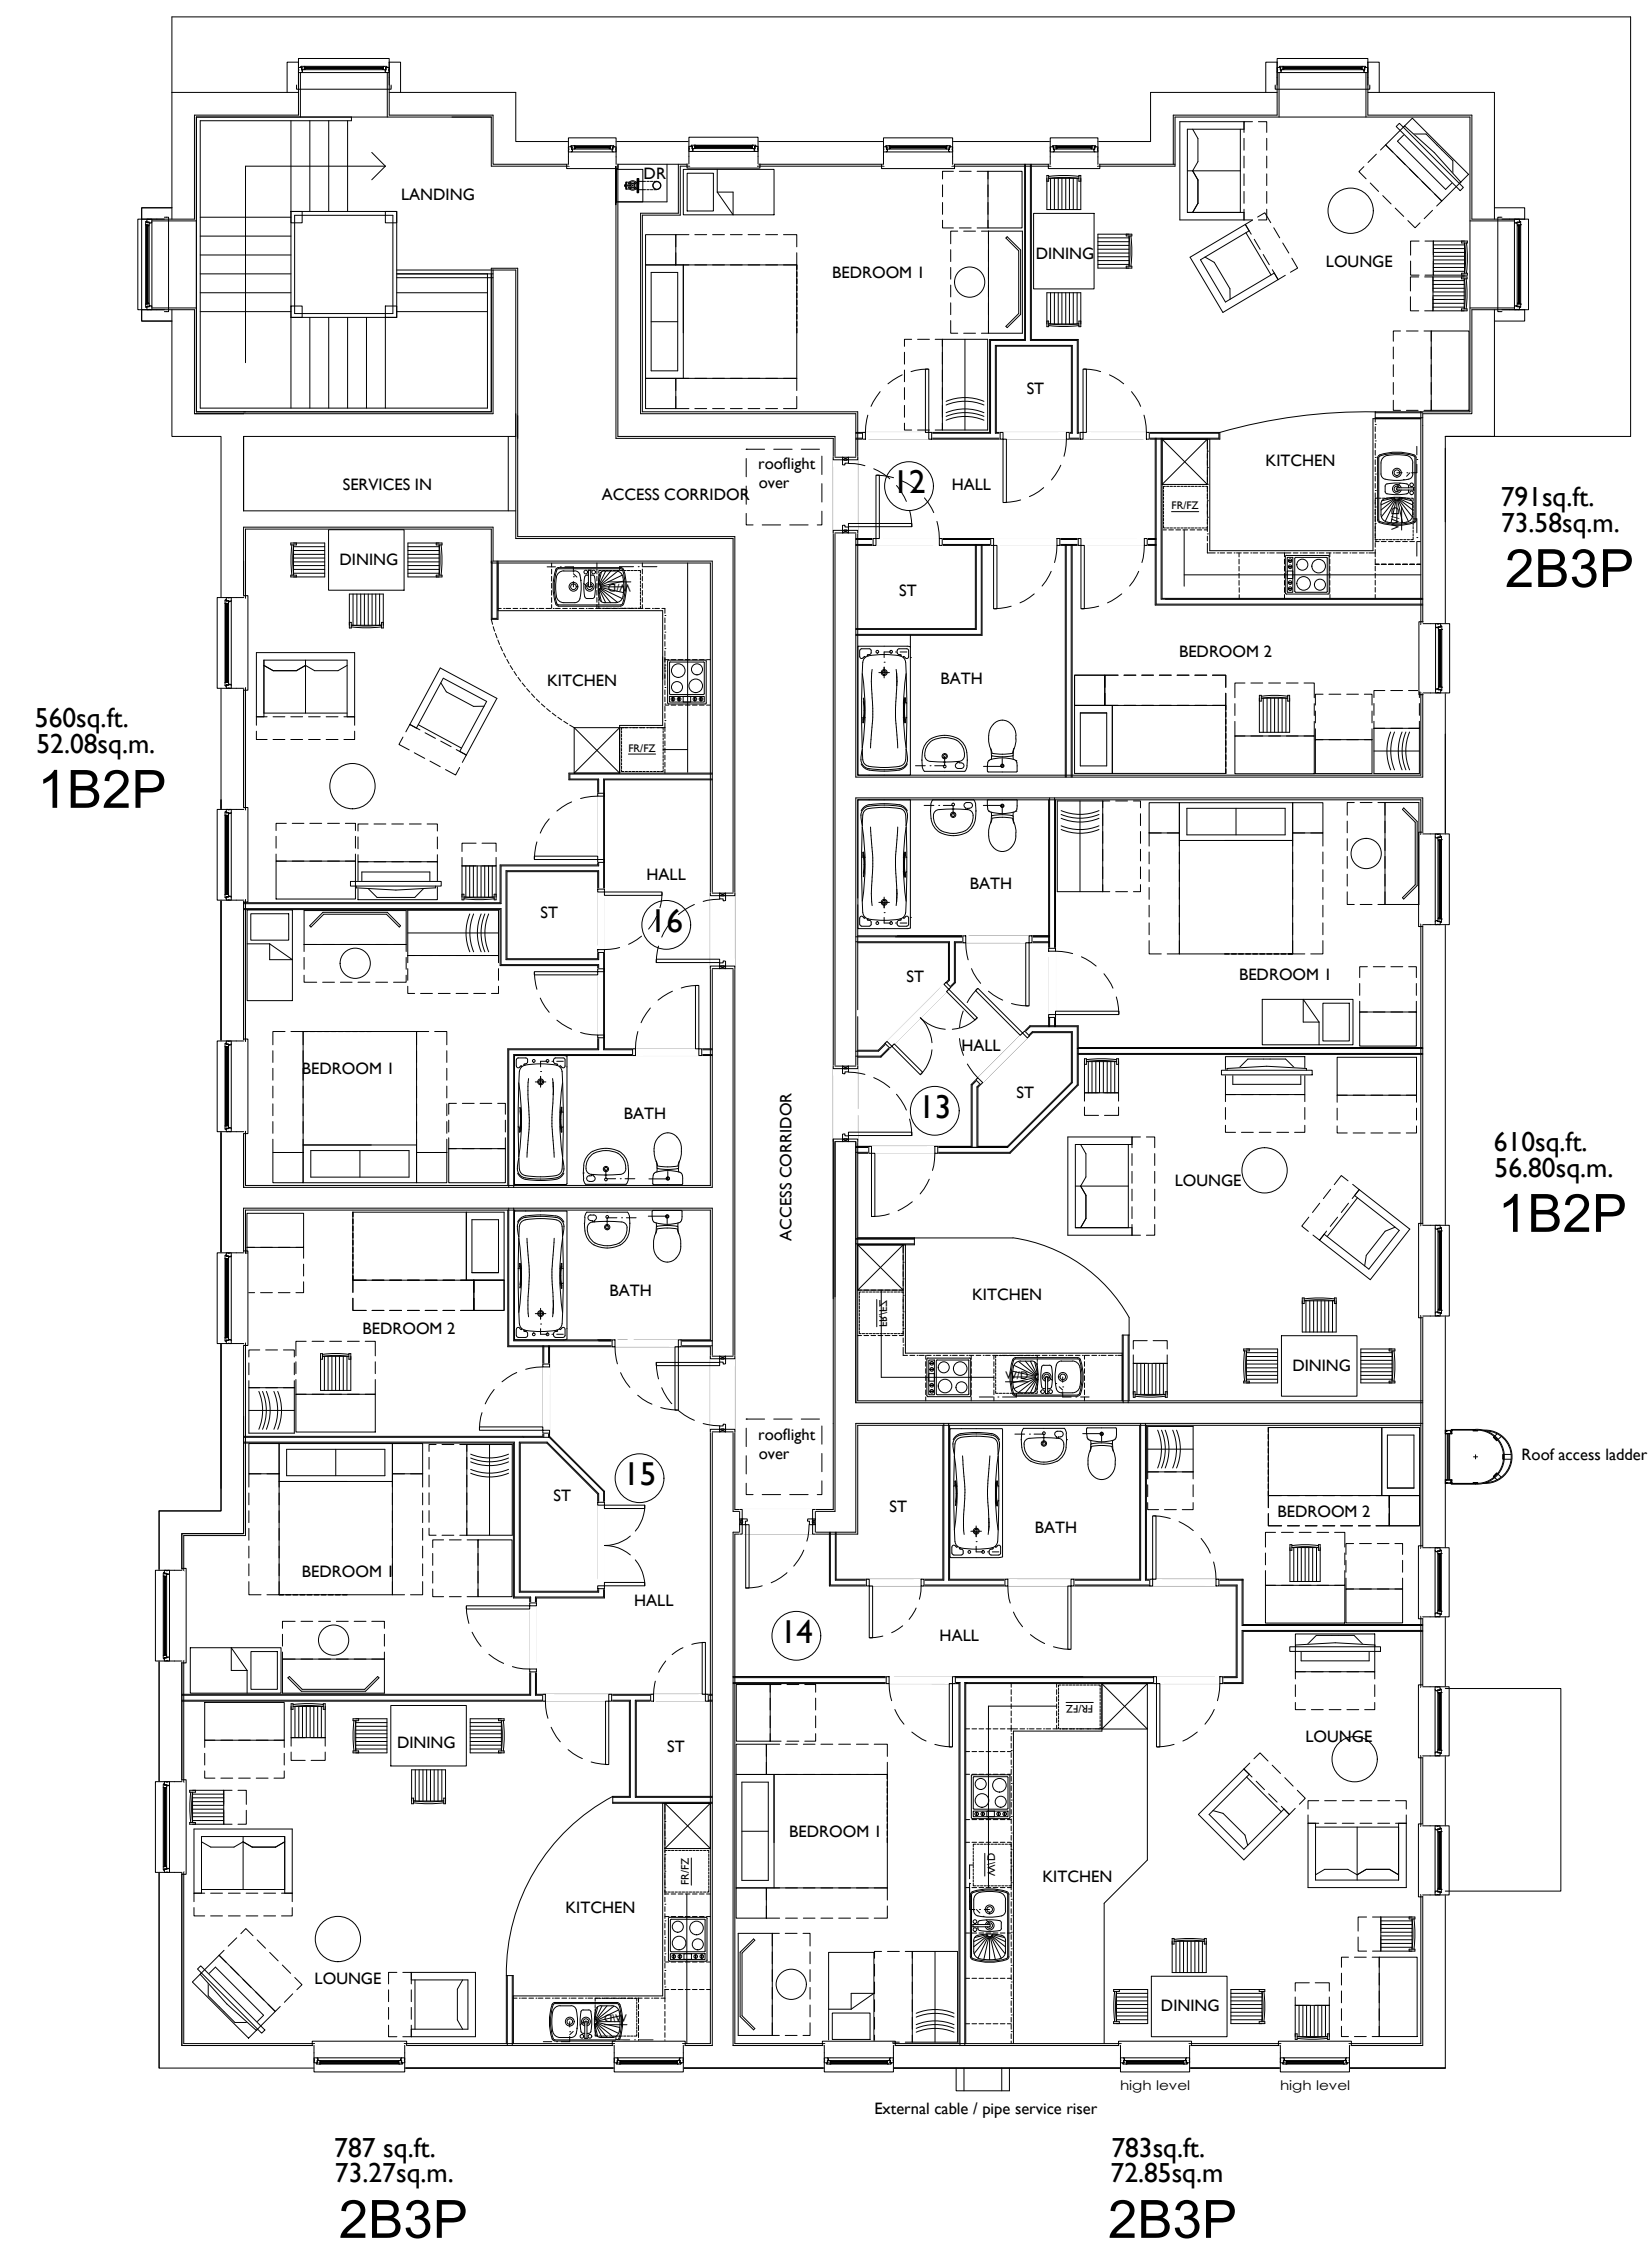

FIRST FLOOR PLAN

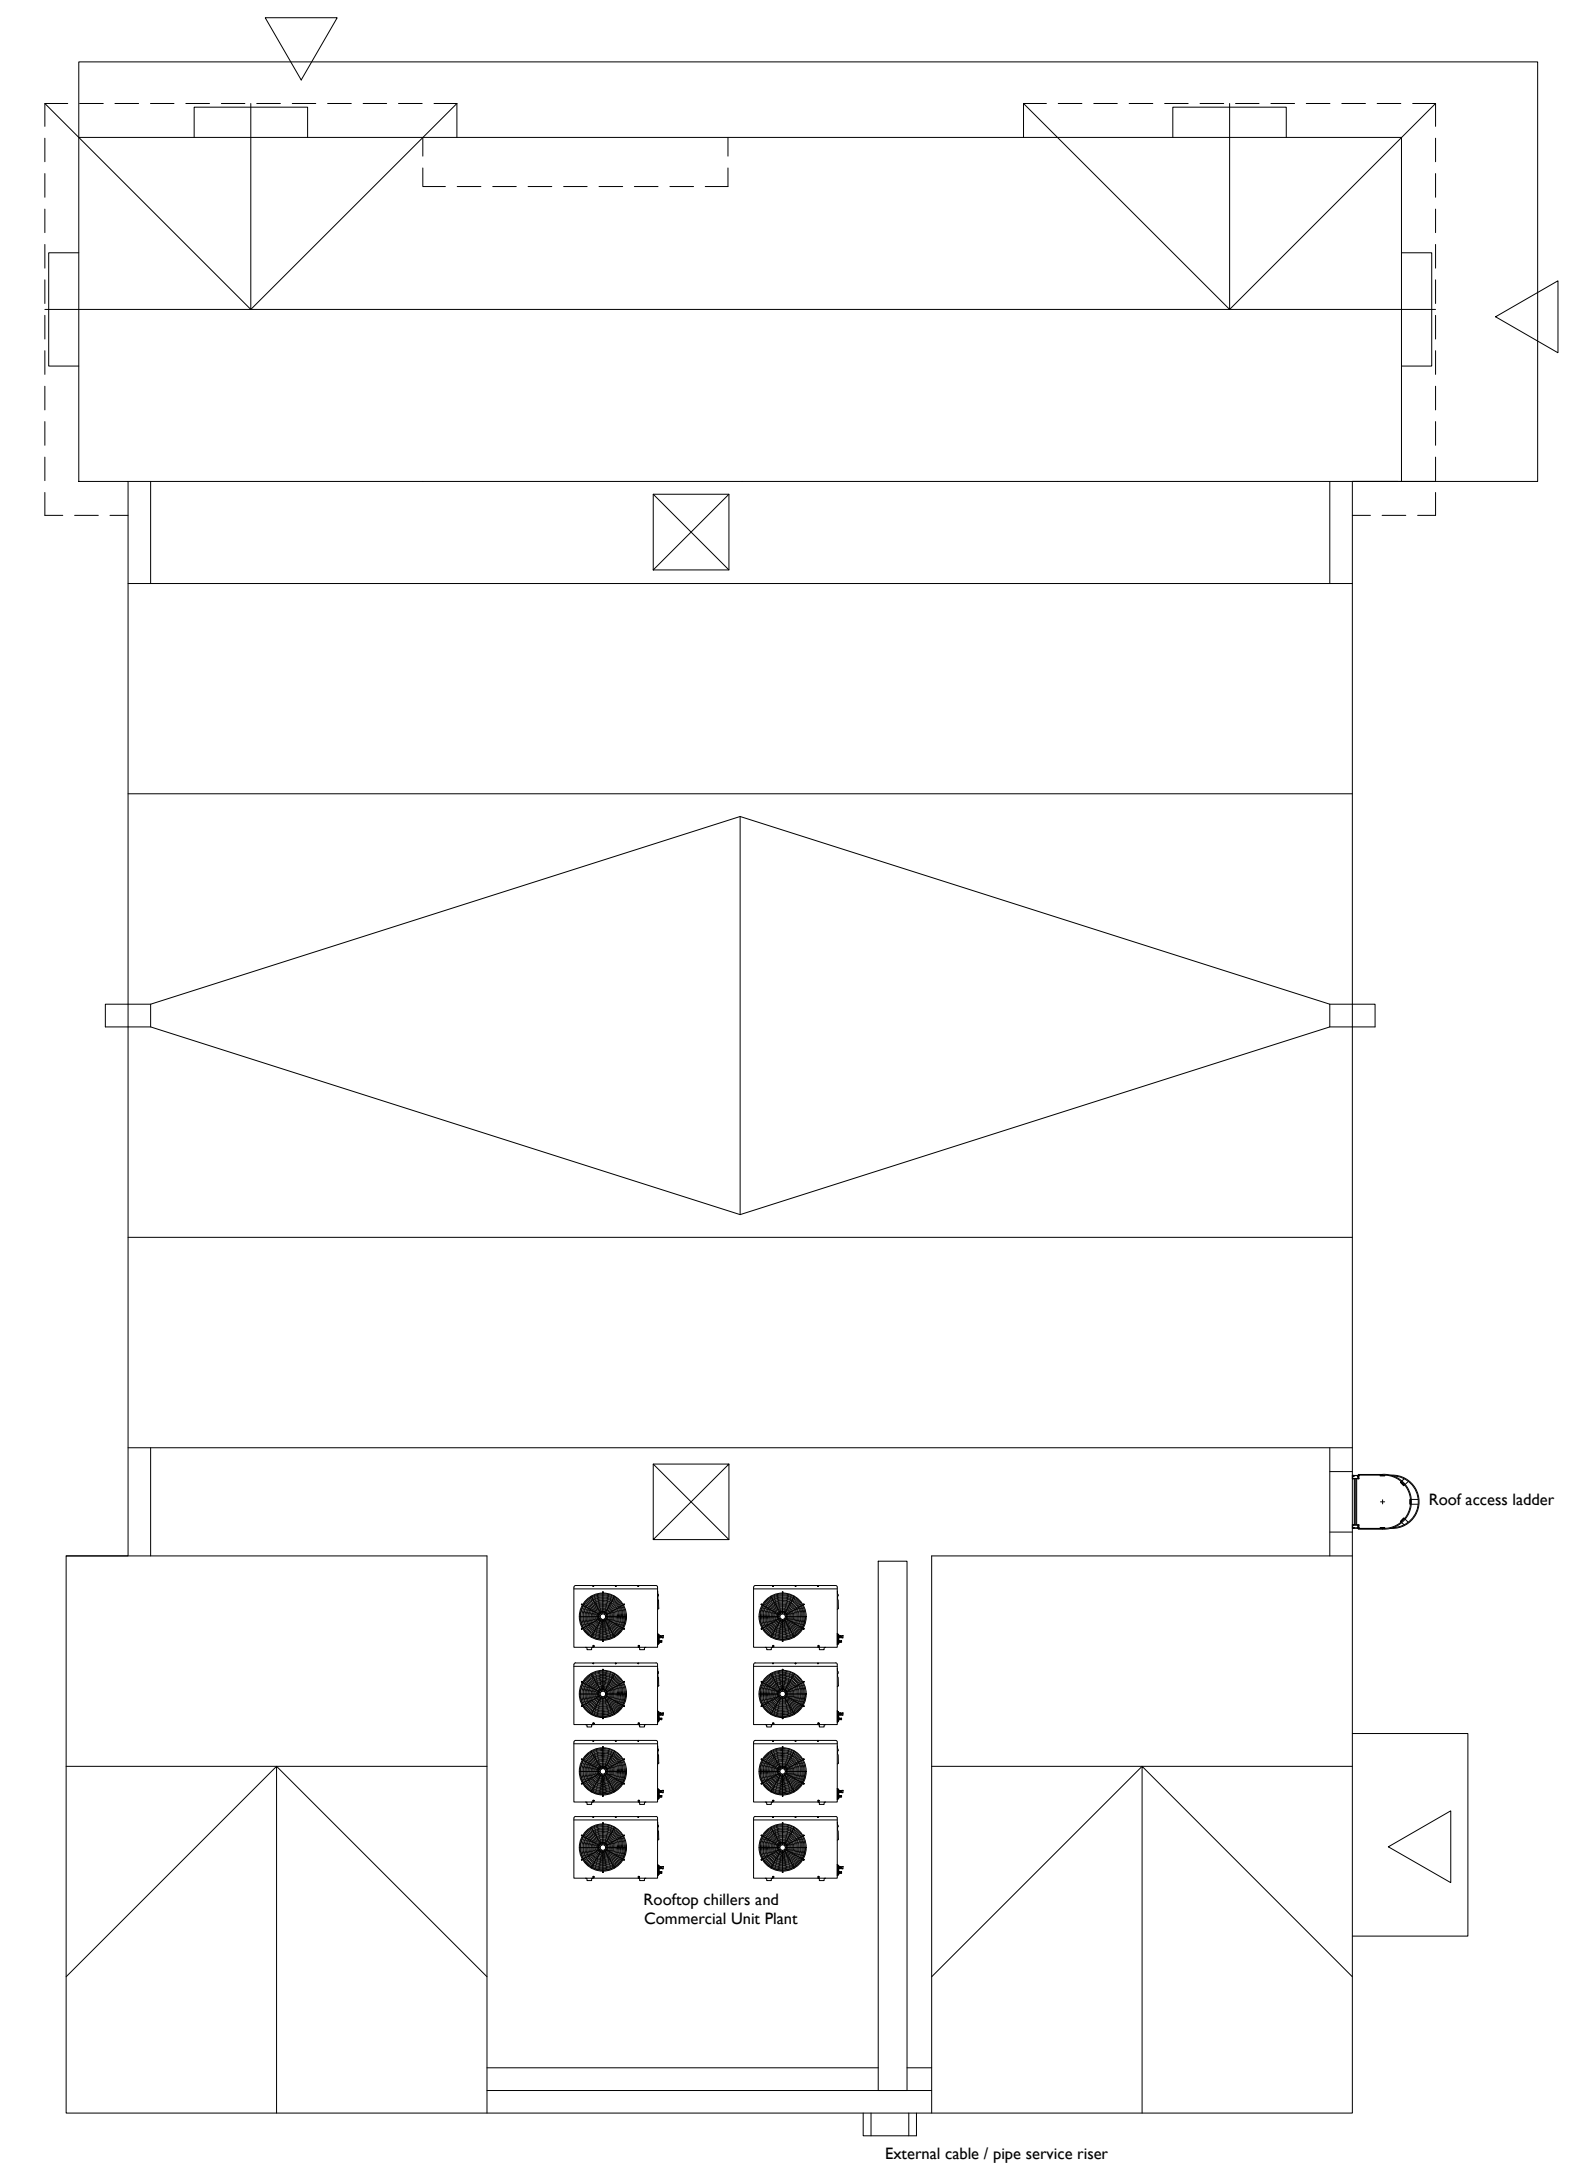

ROOF PLAN

Ground Floor Retail Unit Accommodation

Accommodation:	Gross Area
Retail Unit	380.0sq.m. / 4086sq.ft.

First Floor Affordable Accommodation

Accommodation:	Area	Storage
Plot 12 2BF 3p	73.58sq.m. / 791sq.ft.	2.81 sq.m.
Plot 13 1BF 2p	56.80sq.m. / 610sq.ft.	2.50 sq.m.
Plot 14 2BF 3p	72.85sq.m. / 783sq.ft.	2.63 sq.m.
Plot 15 2BF 3p	73.27sq.m. / 787sq.ft.	2.90 sq.m.
Plot 16 1BF 2p	52.08sq.m. / 560sq.ft.	1.38 sq.m.

Commercial Unit and First Floor Apartments Floor and Roof Plans

