



REV.	DESCRIPTION	DRAWN	CHKD.	DATE
A	Plot II revised.	ML	**	28/01/20

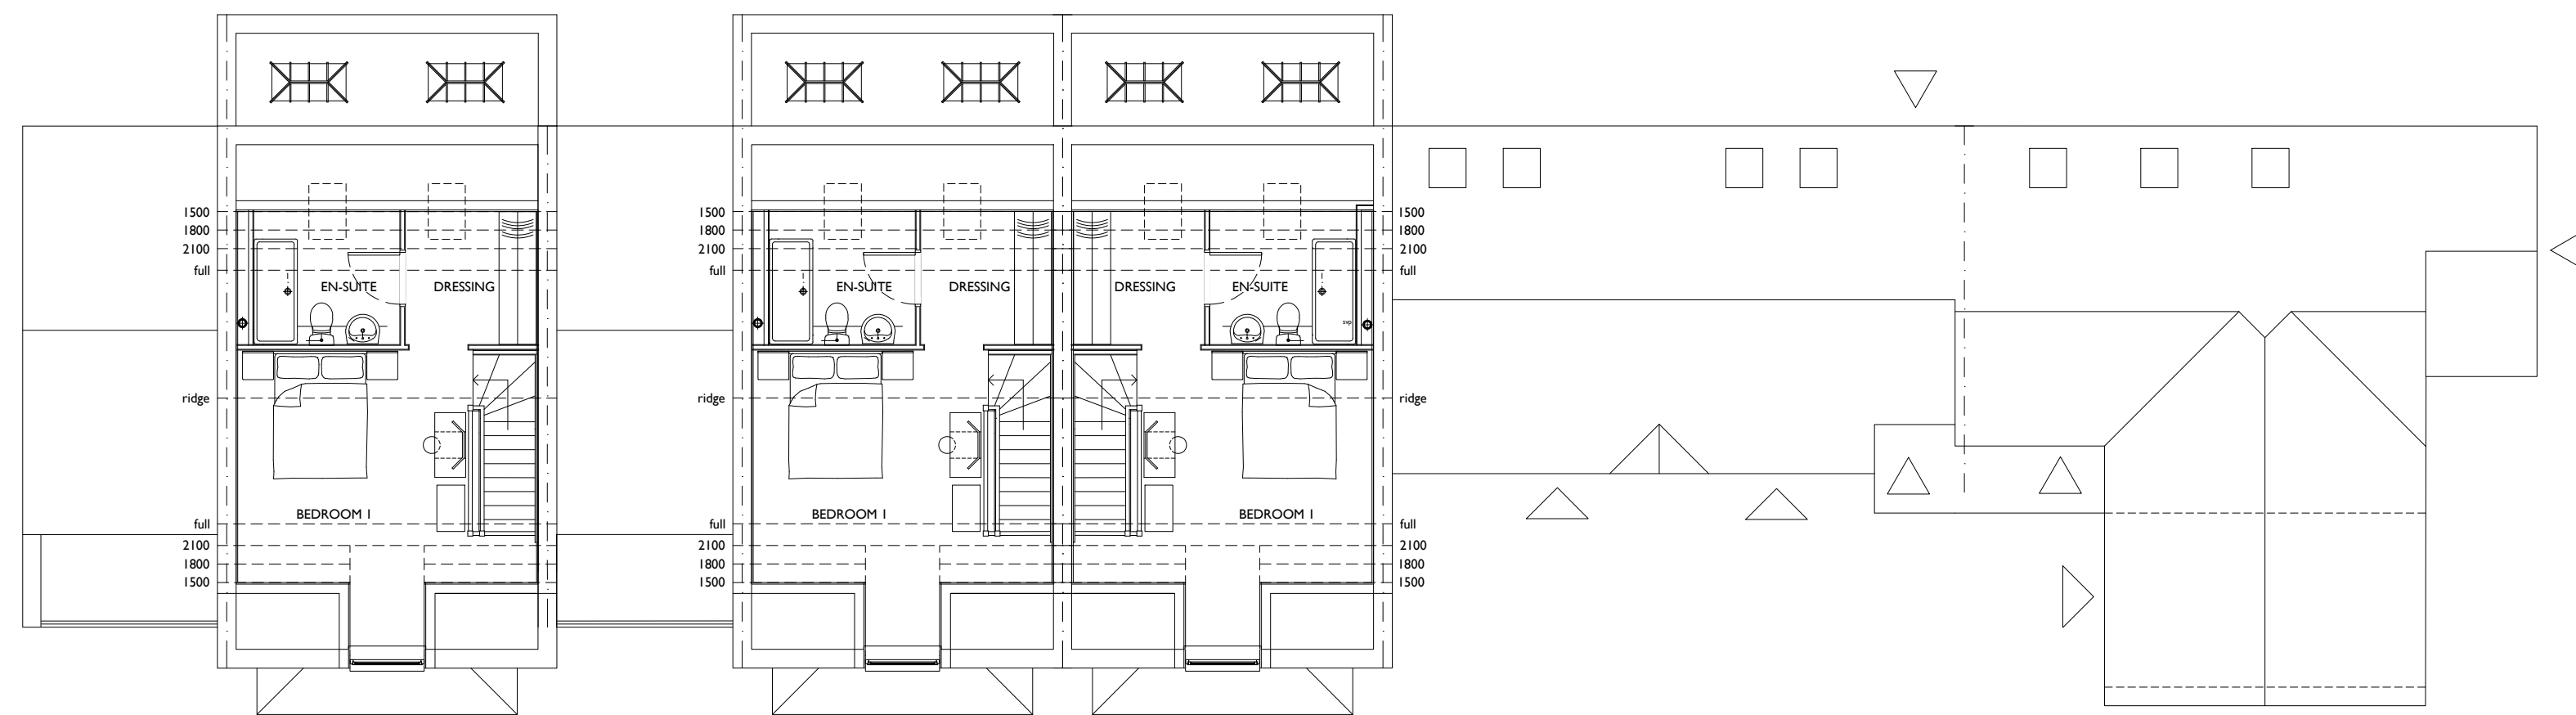


Plot 7

SECOND FLOOR PLAN

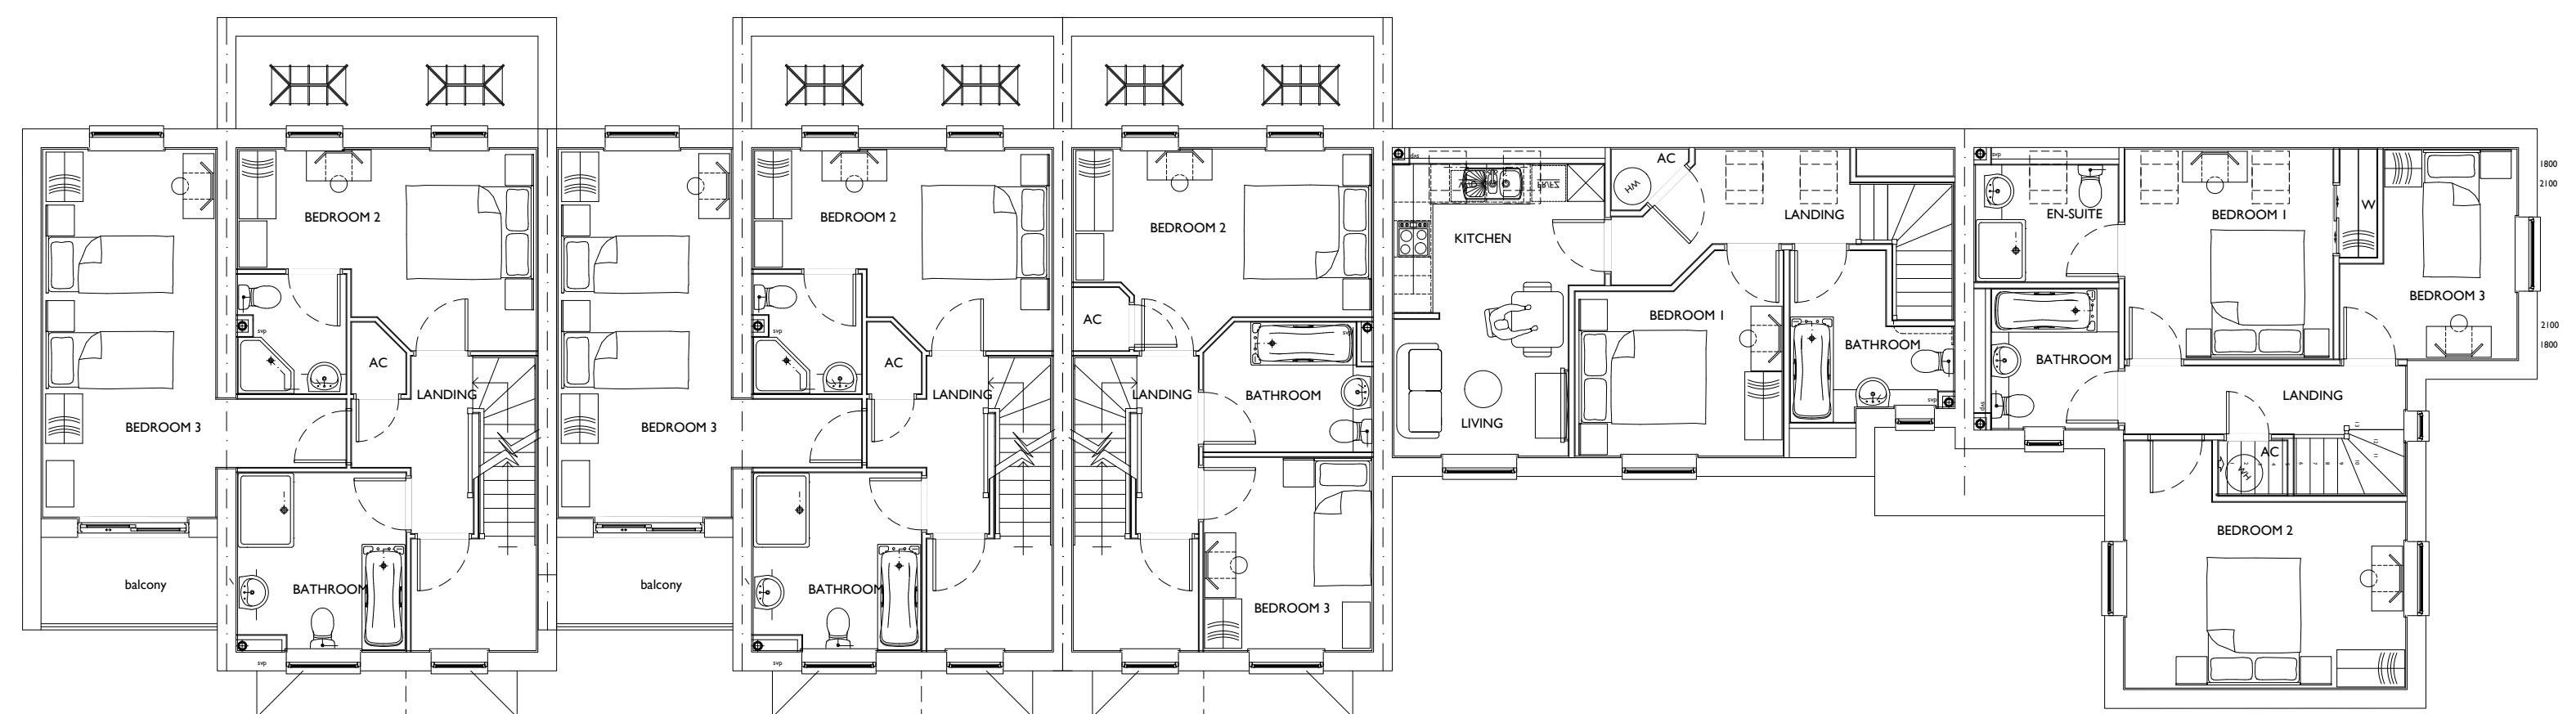

Plot 7

FIRST FLOOR PLAN

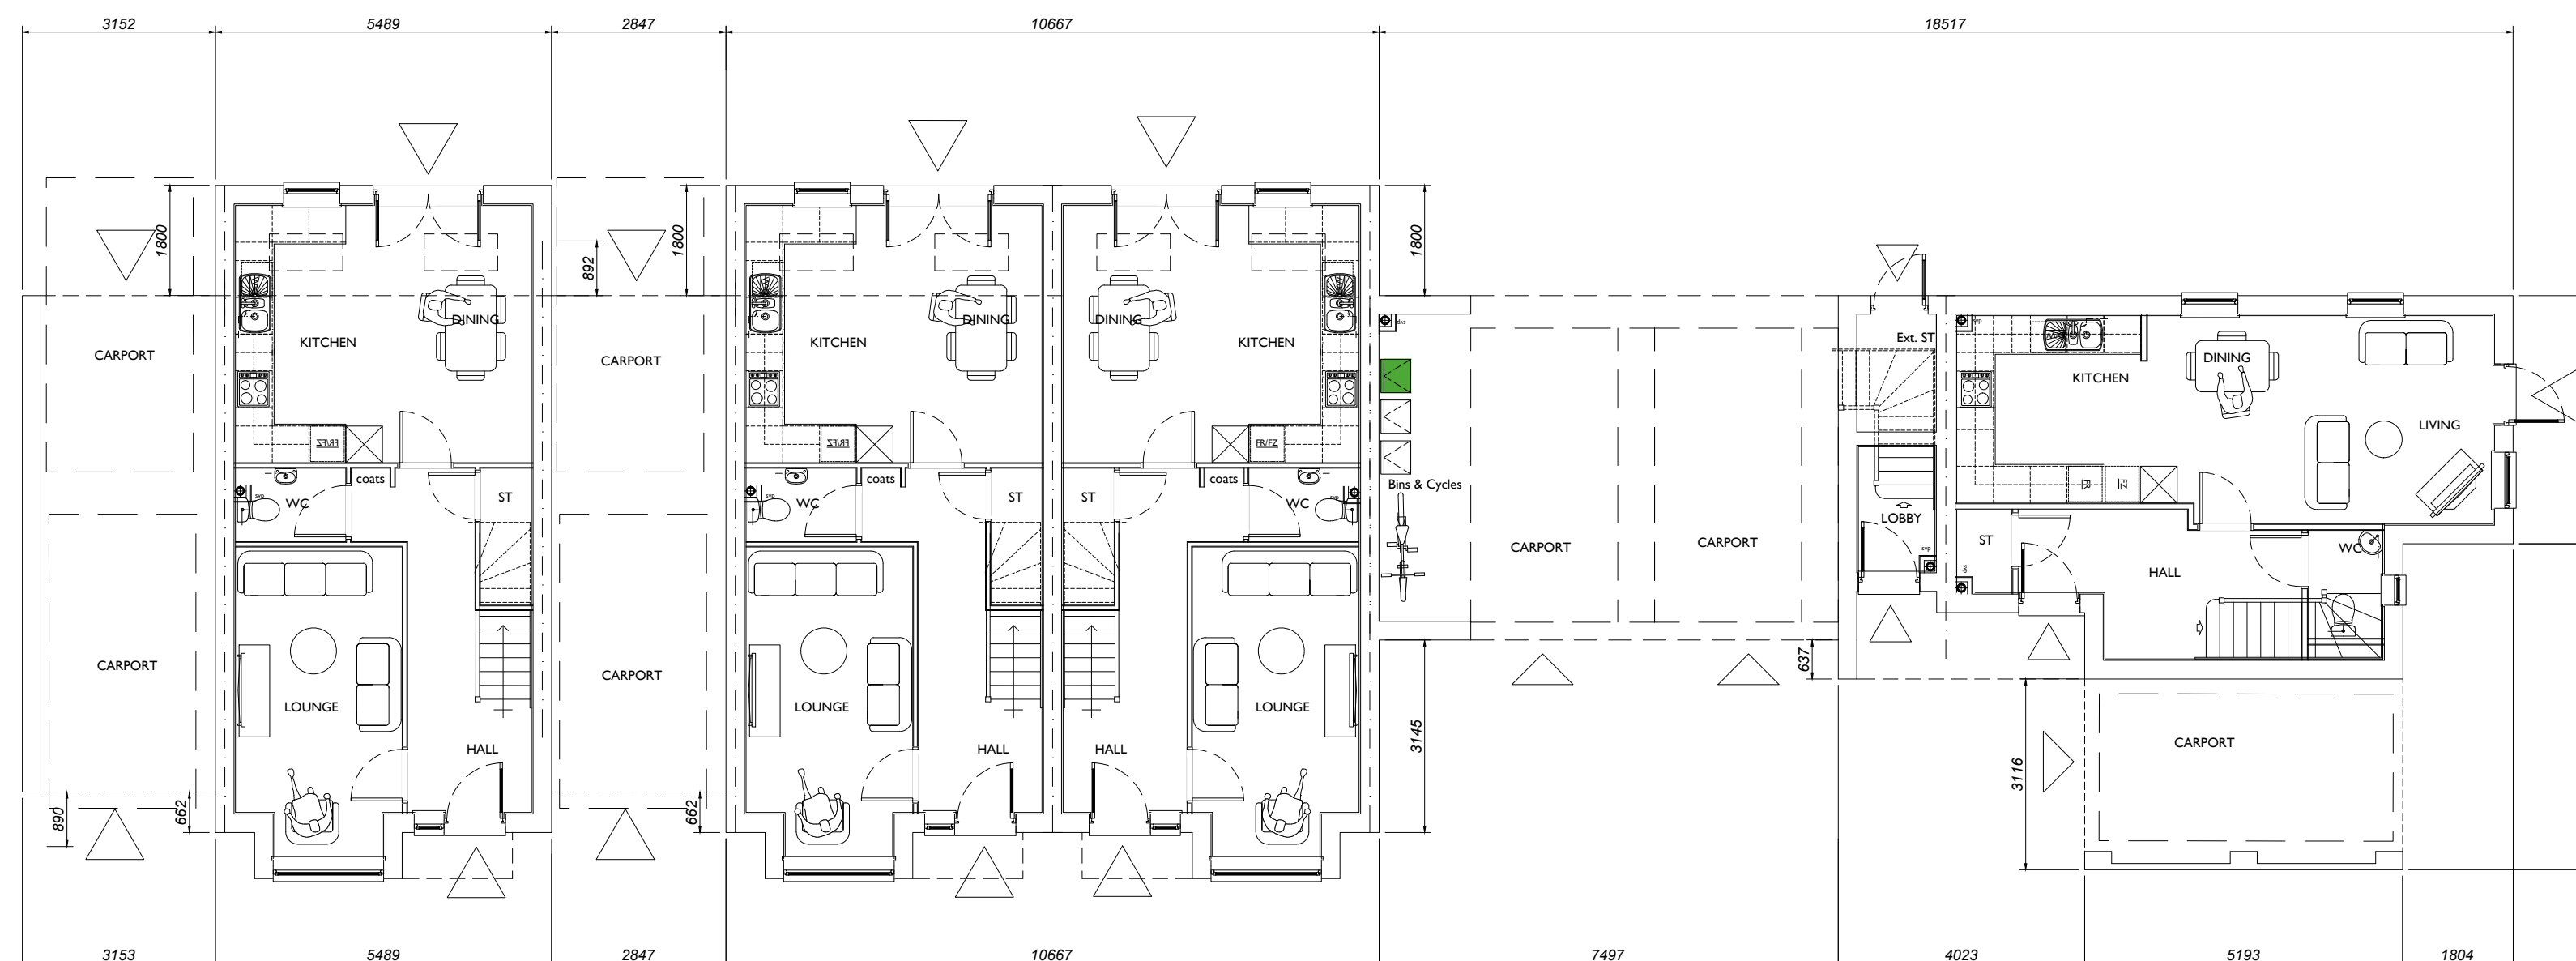

Plot 7 Type A


GROUND FLOOR PLAN

Plot 7 House Type B Private
3 Bed 5 Person
98.49sq.m. / 1059sq.ft.

Plot 8 House Type A Private
1 Bed 2 Person
50.03sq.m. / 538sq.ft.

Plot 9 House Type D Private
3 Bed 5 Person
104.9sq.m. / 1128sq.ft.

Plots 10 & 11 House Type E Private
3 Bed 6 Person
138.85sq.m. / 1493sq.ft.

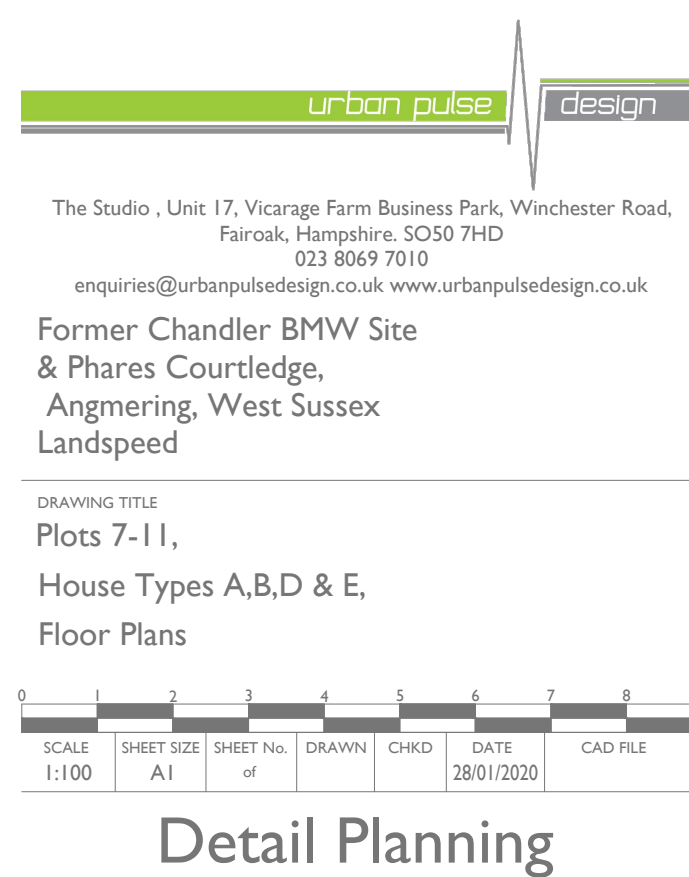

17-1030-018-A